


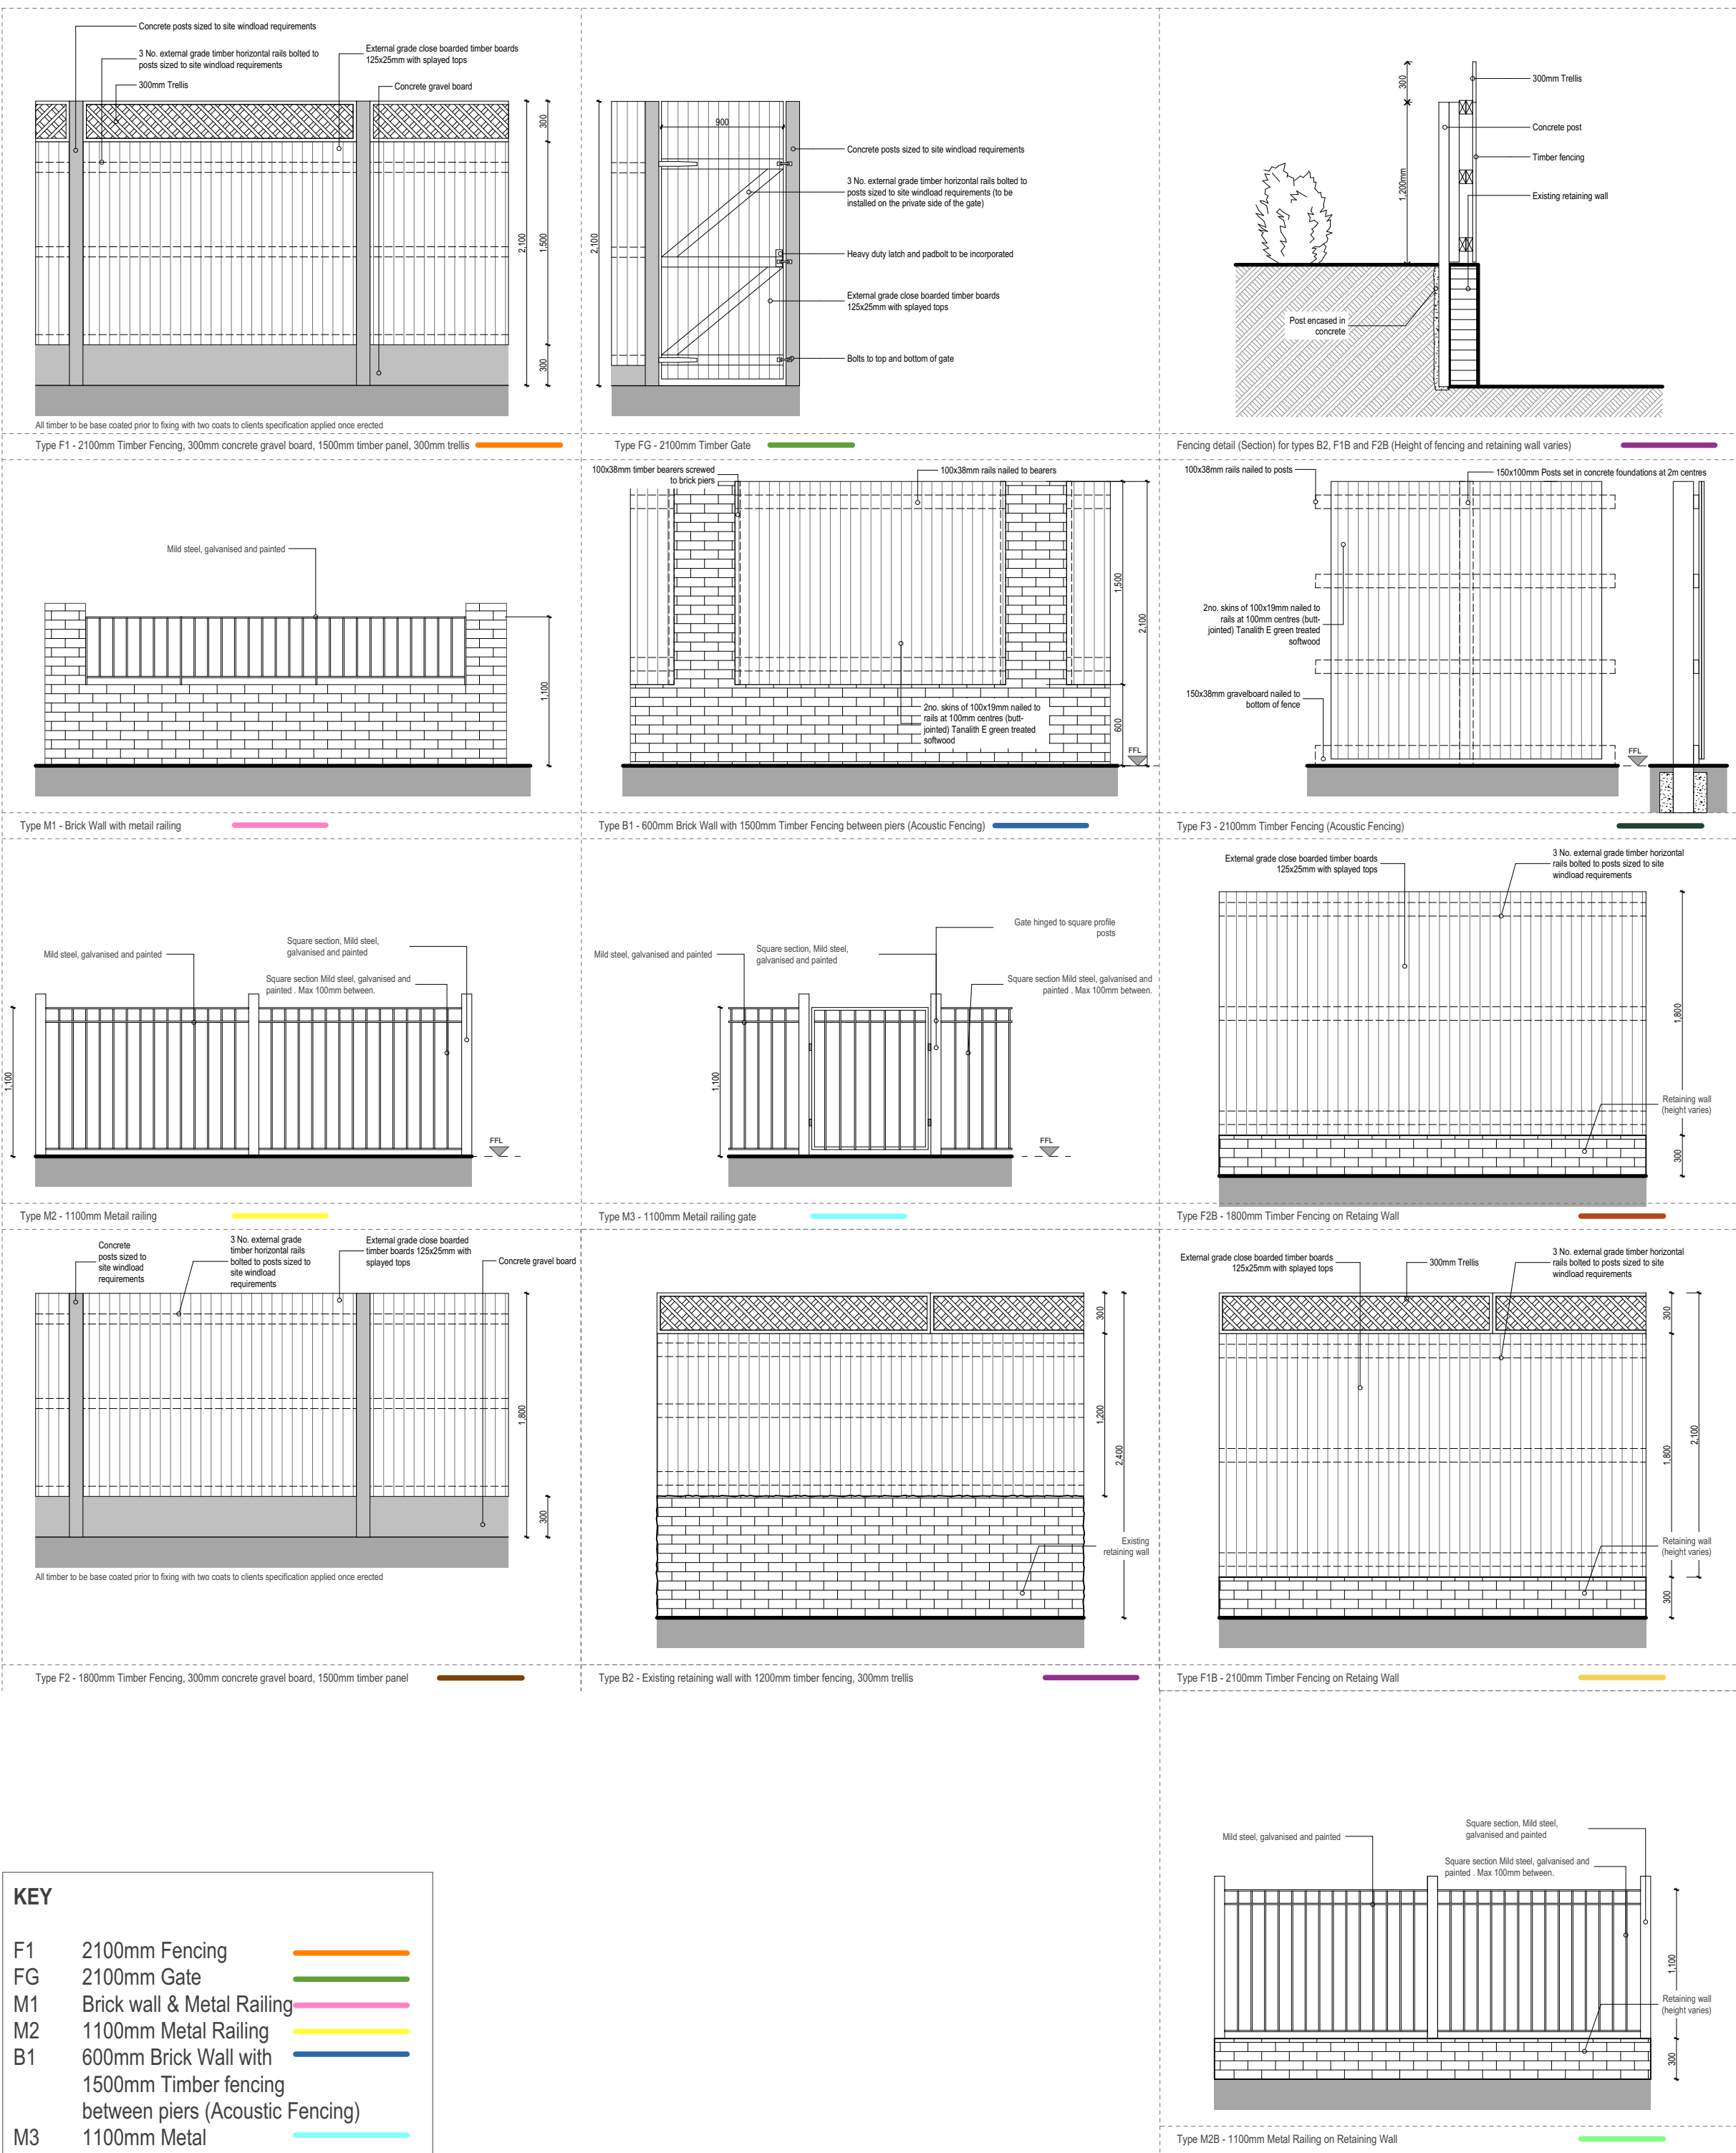

KEY		
F1	2100mm Fencing	
FG	2100mm Gate	
M1	Brick wall & Metal Railing	
M2	1100mm Metal Railing	
B1	600mm Brick Wall with 1500mm Timber fencing between piers (Acoustic Fencing)	
M3	1100mm Metal railing gate	
F2	1800mm Fencing	
B2	Existing retaining wall with 1200mm timber fencing, 300mm trellis	
F1B	2100mm Fencing on Retaining Wall	
M2B	1100mm Metal Railing on Retaining Wall	
F2B	1800mm Fencing on Retaining Wall	
F3	2100mm Fencing (acoustic fencing)	

Boundary Treatments 1:40

I	Updated error where line for type M2B was shown as the incorrect colour below its elevation	010420	C.M.
H	Updated to show elevations of all fence types	310320	C.M.
F	Updated to show acoustic fence changes	040320	C.M.
F	Plan updated to show the location of retaining walls	160924	C.M.
E	Plan updated to show the removal of street trees, removal of gates, changing of boundary wall types to front of units from brick wall with metal railing on top to metal railings and fencing extended at north of site	270824	C.M.

PROJECT

Charlestown, White Moss Road and Dam Head Drive - P500 Phase 1 Site

TITLE

Boundary Treatments

SIZE

A1

STATUS

PLANNING

PROJECT NO

1785

DRAWING NO

PL-0081

DRAWN BY

HW

CHECKED BY

DS

DATE

NOV 22

SCALE

1:500

JOHN MCCALL ARCHITECTS LTD

No. 1 Arts Village, Henry Street, Liverpool L1 5BS Tel: 0151 707 1818 Fax: 707 1819

4a Rock Mill Lane, New Mills, SK22 3BN e-mail: admin@JohnMcCall.co.UK