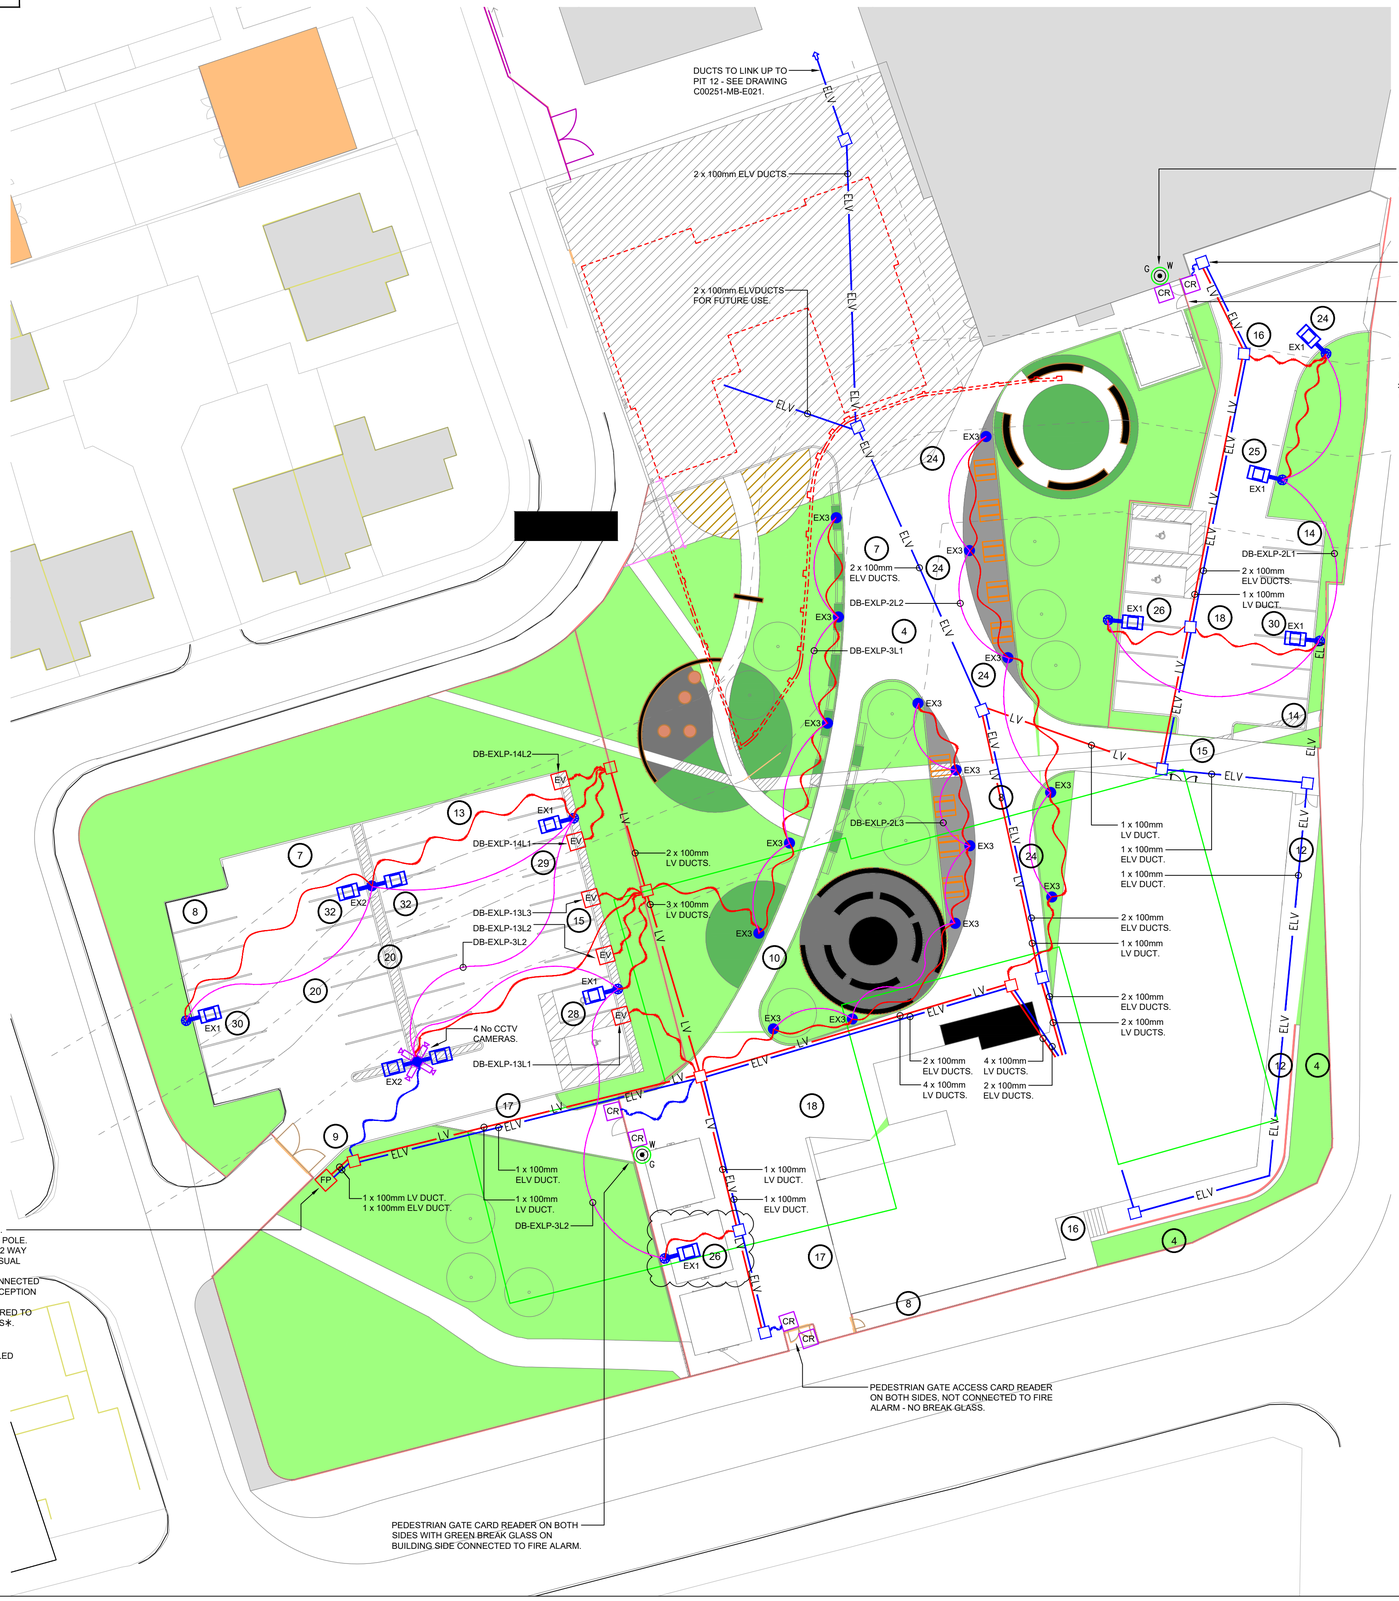


LEGEND

- EX1 — 5m COLUMN.
- EX2 — 5m TWIN COLUMN.
- EX3 — BOLLARD.
- EV — ELECTRICAL CHARGING POINT.
- PR — PUSH TO RELEASE BUTTON, MOUNTING HEIGHT 1100mm AFFL. ENCASED IN METAL SHROUD, SUCH THAT IF CANNOT BE OPERATED FROM THE UNSECURE SIDE, SUCH AS REACHING THROUGH THE GATE OR FENCING, OR USING AN EXTENSION TO OPERATE THE PUSH TO RELEASE.
- PR — CCTV CAMERA, MOUNTING HEIGHT 3000mm.
- DE — DOOR ENTRY PANEL INCORPORATING CARD READERS, CCTV & INTERCOM WITH CALL FACILITY. INTERCOM AND CCTV SYSTEMS SHALL BE CONNECTED TO THE BALL BUILDING / MAIN RECEPTION DESK AND SECURITY LODGE. AT THE BALL BUILDING / MAIN RECEPTION DESK AND SECURITY LODGE AN INTERCOM PANEL WITH 2 WAY COMMUNICATION, VISUAL IMAGE DISPLAY, AND BUTTON TO REMOTELY RAISE THE BARRIER IS REQUIRED.
- W / G — GREEN BREAK GLASS - WEATHERPROOF.
- CR — CARD READER.
- FP — FEEDER PILLAR.
- 600 x 600mm DRAWPIT.
- LV — LV DUCT.
- ELV — ELV DUCT.
- 50mm LV DUCT.
- 50mm ELV DUCT.
- No — LIGHTING RECORDED LUX LEVEL.

PEL
123 Radcliffe Road, Bury, BL9 9LD T 0161 797 3476
www.performanceelectrical.co.uk

Project: Loreto College

Drawing Title: External Electrical Services

Date: April 2025
Scale: 1:250 @ A1
Rev: AF
Drawing Number: C00251-MB-E018