
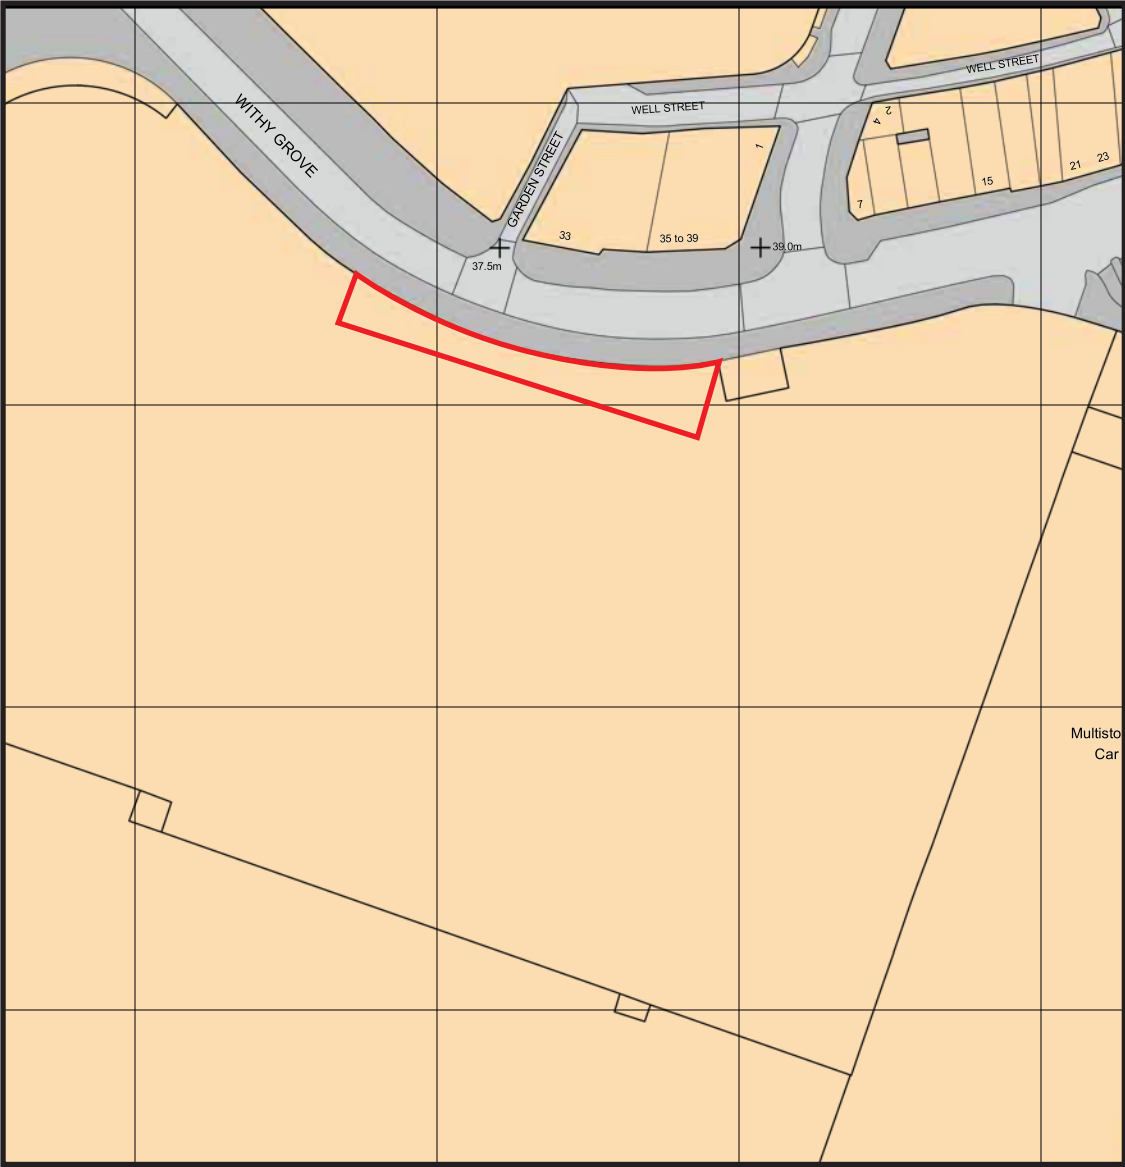


EXTERNALS PLANNING

Unit R3,
Withy Grove,
Manchester
M4 3AQ

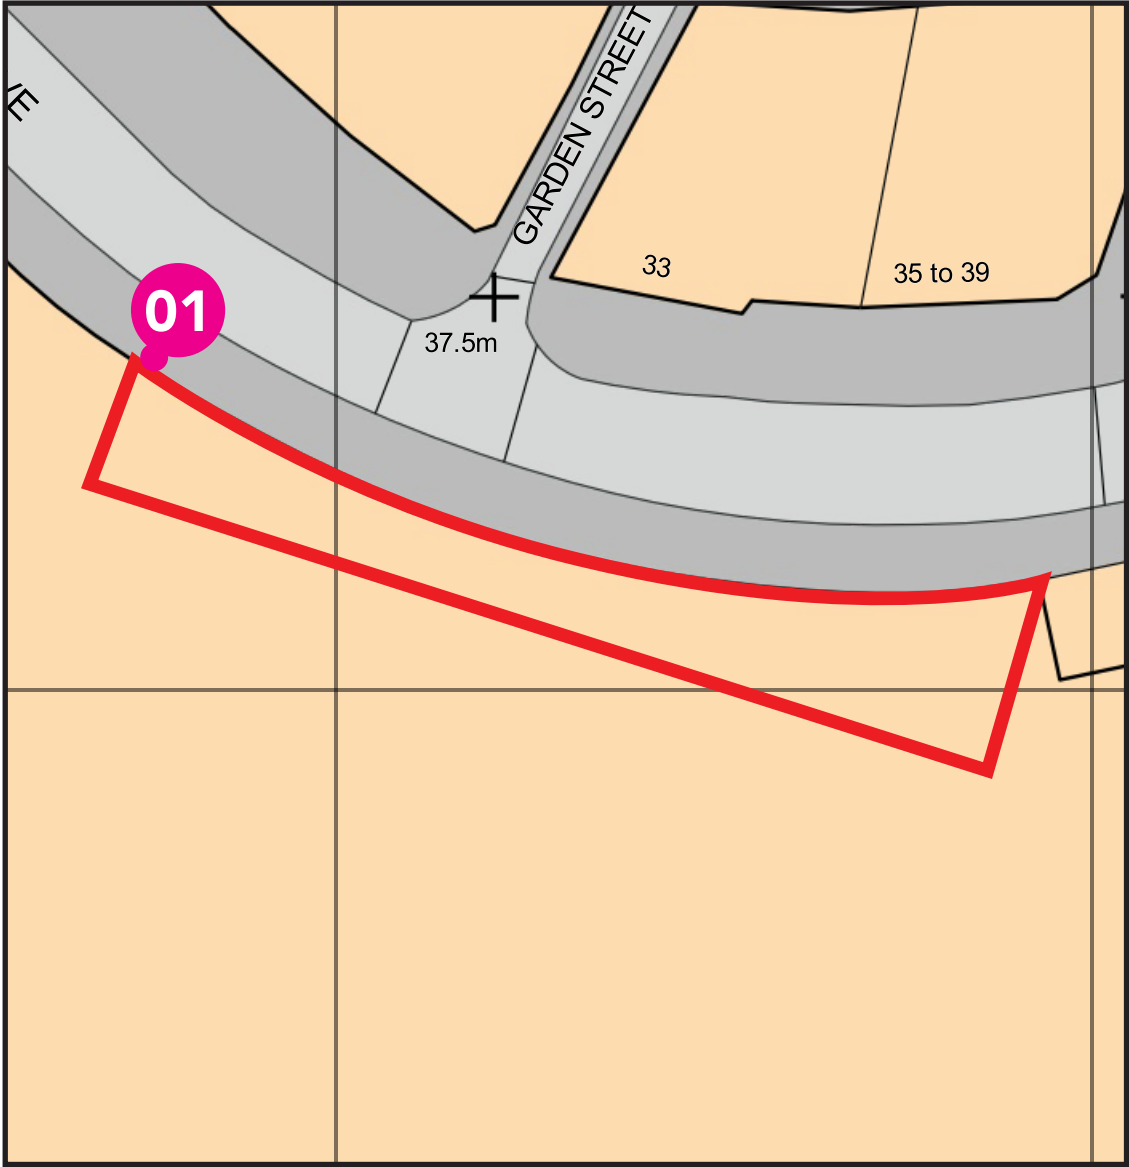

EXTERNALS PLANNING

Item A - Illuminated Projecting / Suspended Sign

DOUBLE SIDED

Roxy:
2.5MM FORMED ALUMINIUM LETTERS TO HAVE BAFFLE PLATE MOUNTED @45MM DEPTH WITH INSET LED NEON FIXED INTERNALLY.
BAFFLE PLATE TO BE COATED TO MATCH RAL: 7040 SATIN.
LETTER MAIN TO BE COATED TO MATCH RAL 3020 SATIN.

Main Box:
10000mm x 500mm - 100mm returns
50x50mm mild steel box section frame with welded base plate, powder coated RAL 9005 satin.
Fret cut 2.5mm aluminium trays with 50mm returns, powder coated RAL 9005 satin.

Ball Room:
10mm push-through acrylic 'Ball Room' letters with printed translucent hatch design to face.
Backed up in opal acrylic. LED carrier panel for internal illumination.


Fixing Arms:
Fixed with fixing arms to span glazing (14mm holes) bolted to steel arm using m12 49mm tensile bolts
Supplied with cable, driver *Electrical feed supplied by others

FIXED TO EXISTING STEELWORK PROJECTING ARM.


Qty 1 set

SIDE

SCALE - 1:10

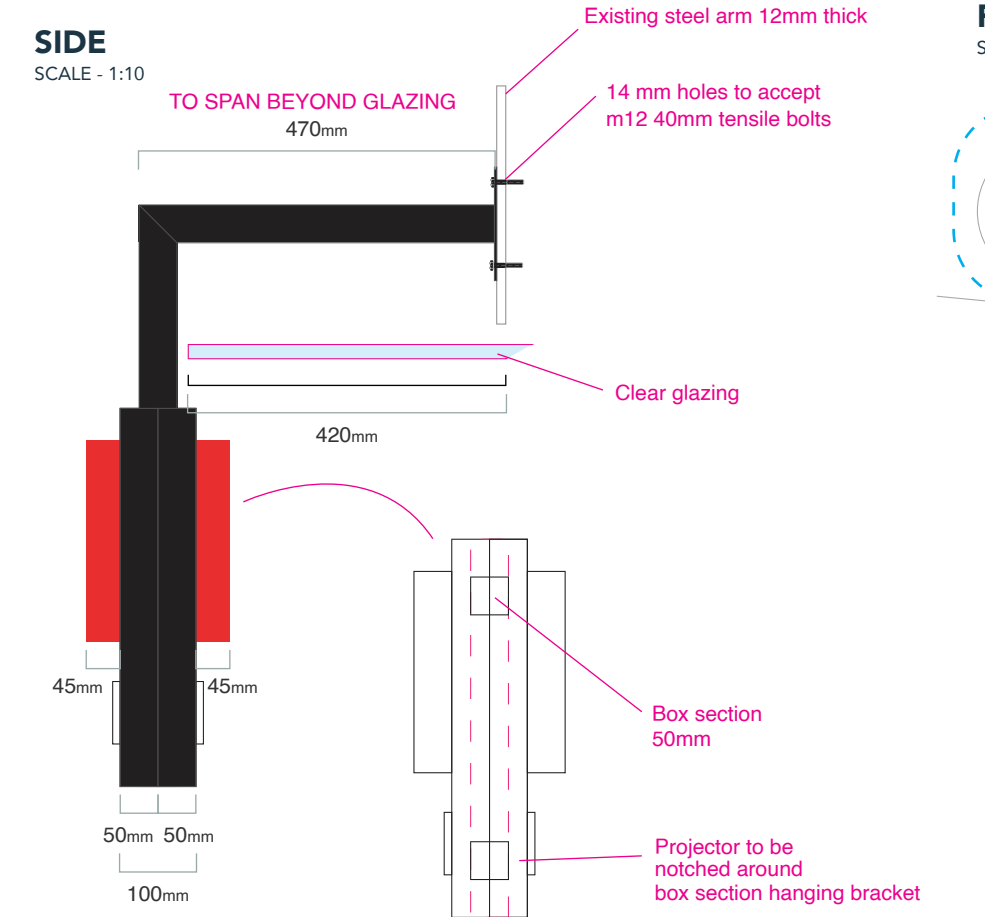


ROXY LETTER CONSTRUCTION

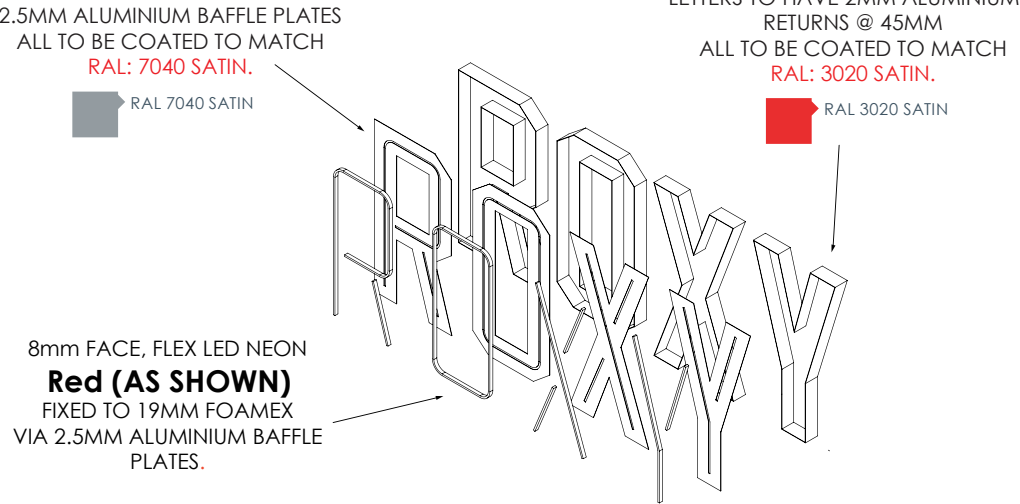

SWATCHES

RAL 9005
RAL 7040
RAL 3020
OPAL ACRYLIC

FACE FIXED TO PROJECTOR

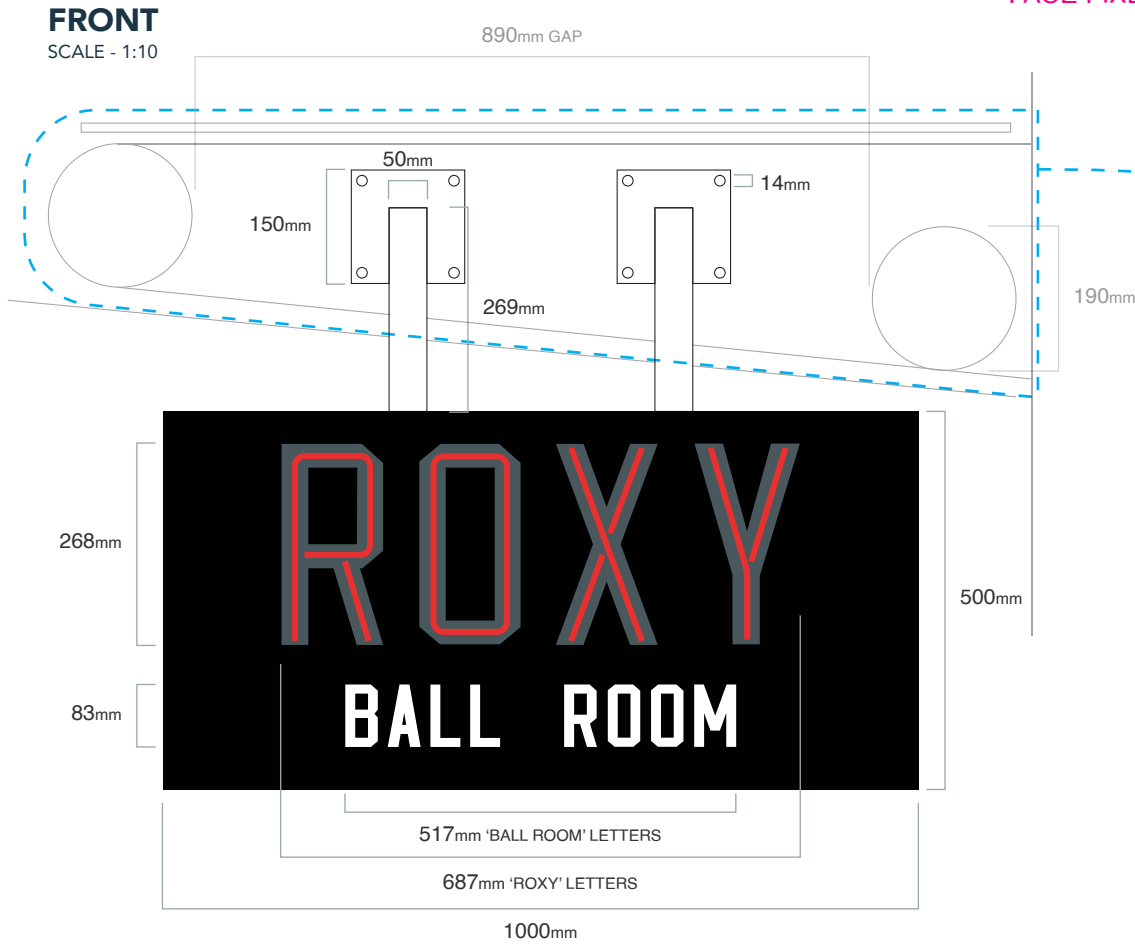

HEIGHT ABOVE GROUND
2775mm


FIXING POINT



EXTERNALS PLANNING

PARTIAL ELEVATION


SCALE 1:100

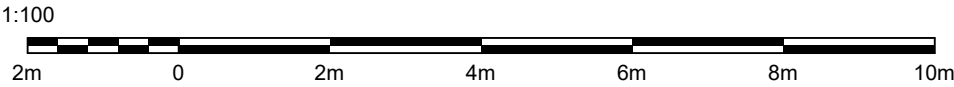

EXTERNALS PLANNING



FRONT ELEVATION

SCALE 1:50

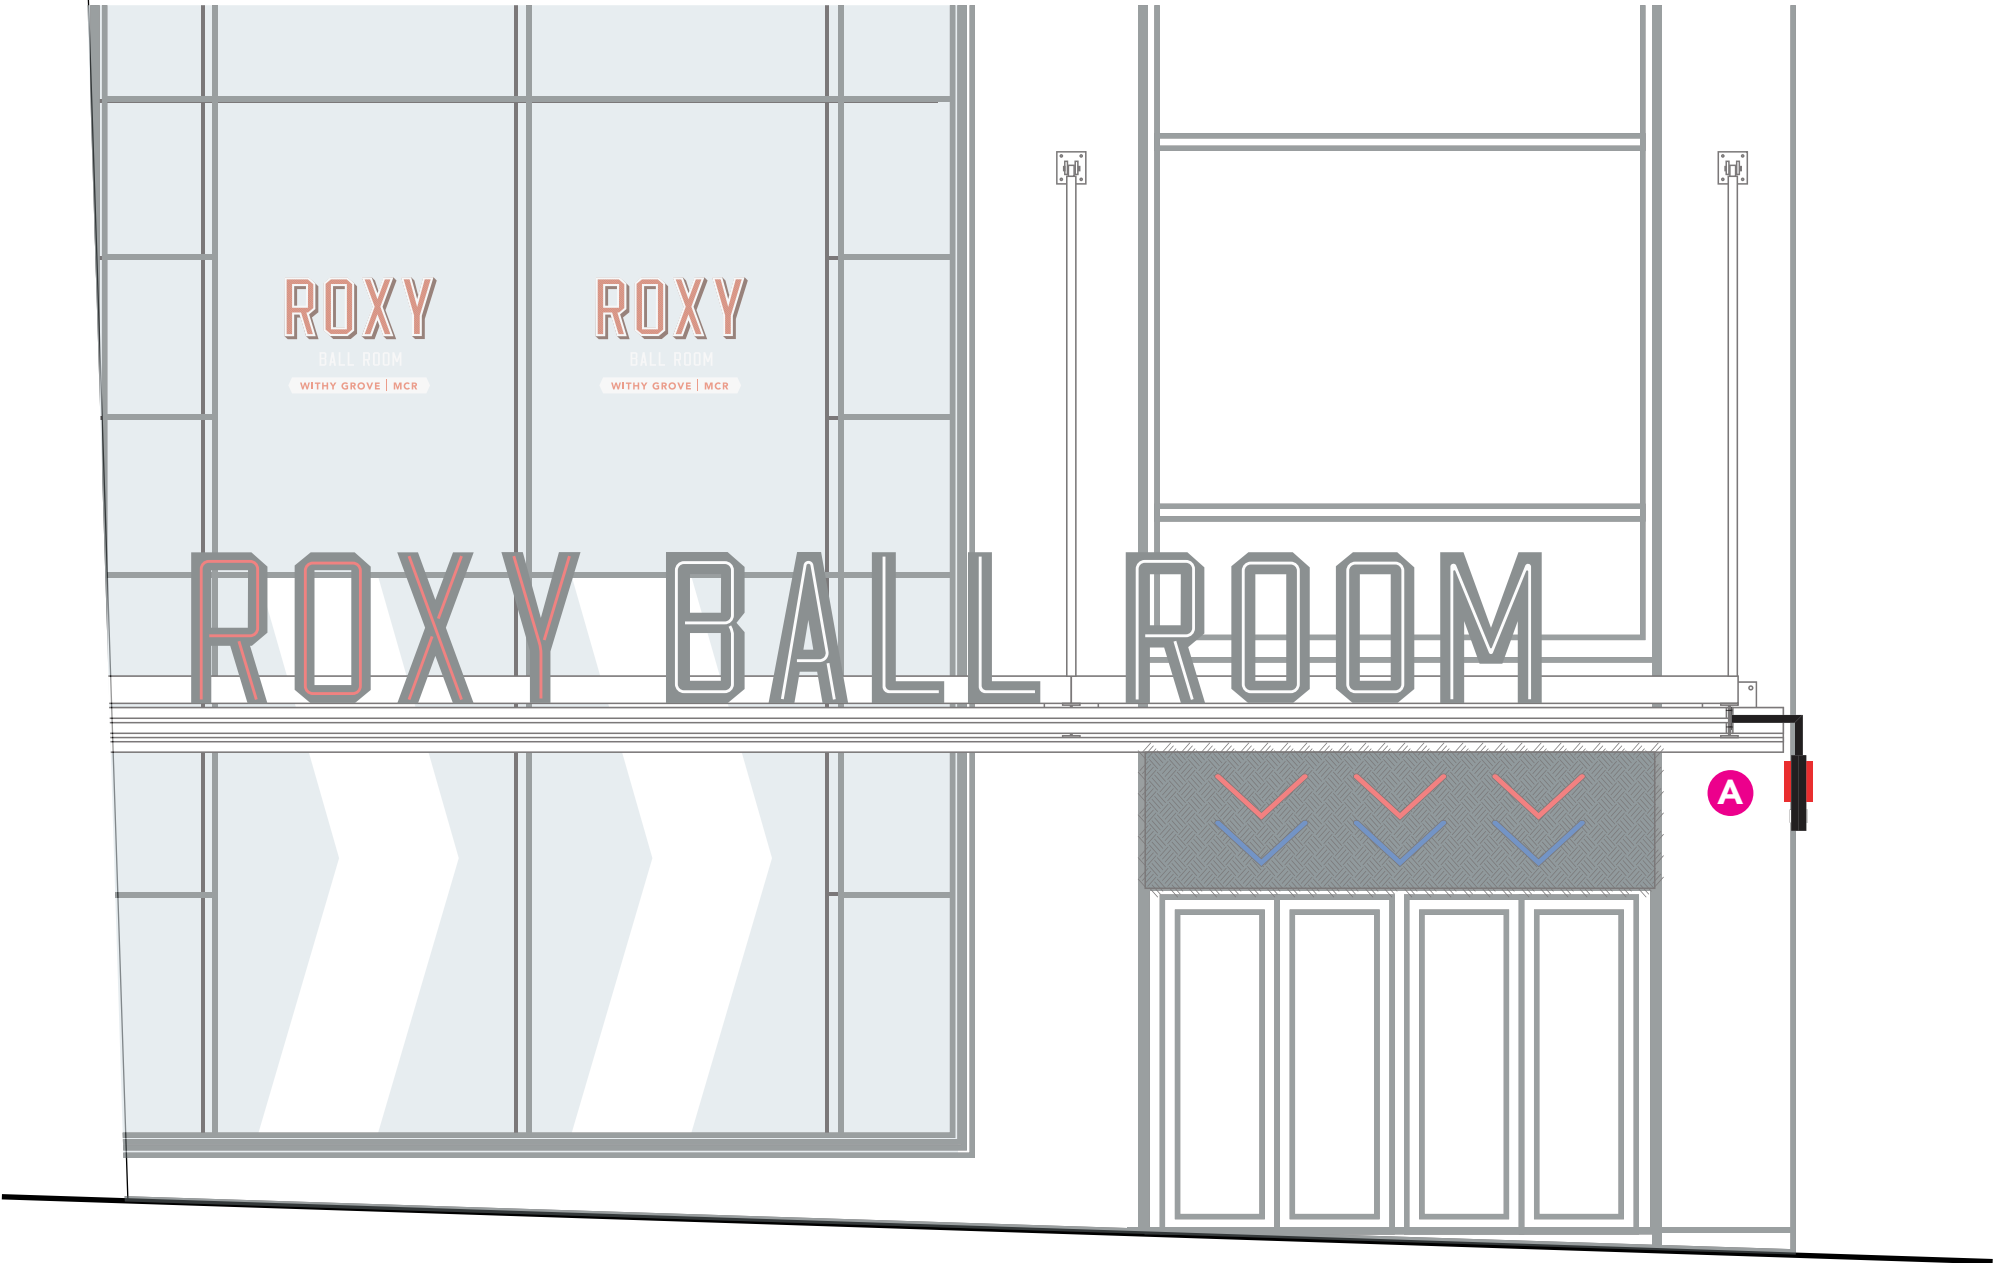

RETURN/SIDE ELEVATION

SCALE 1:50

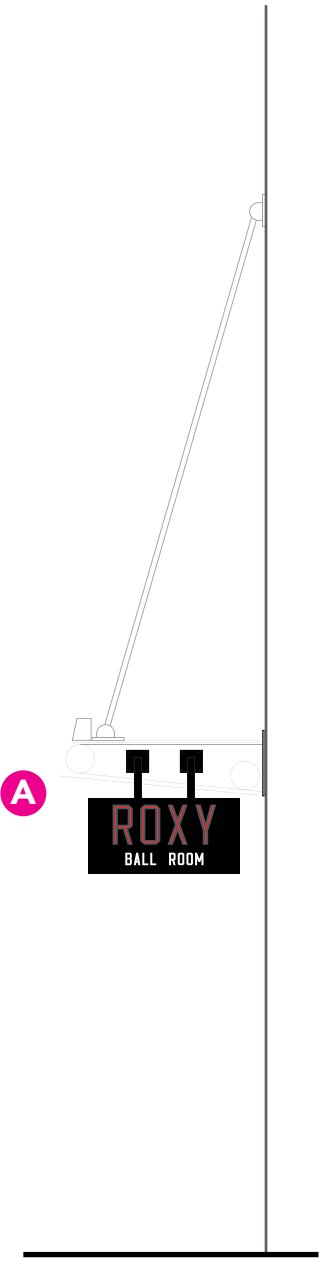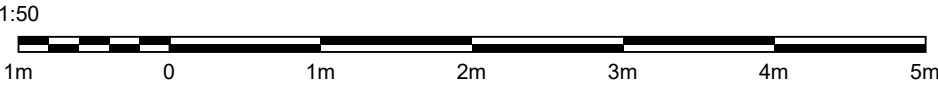

VISUAL

