


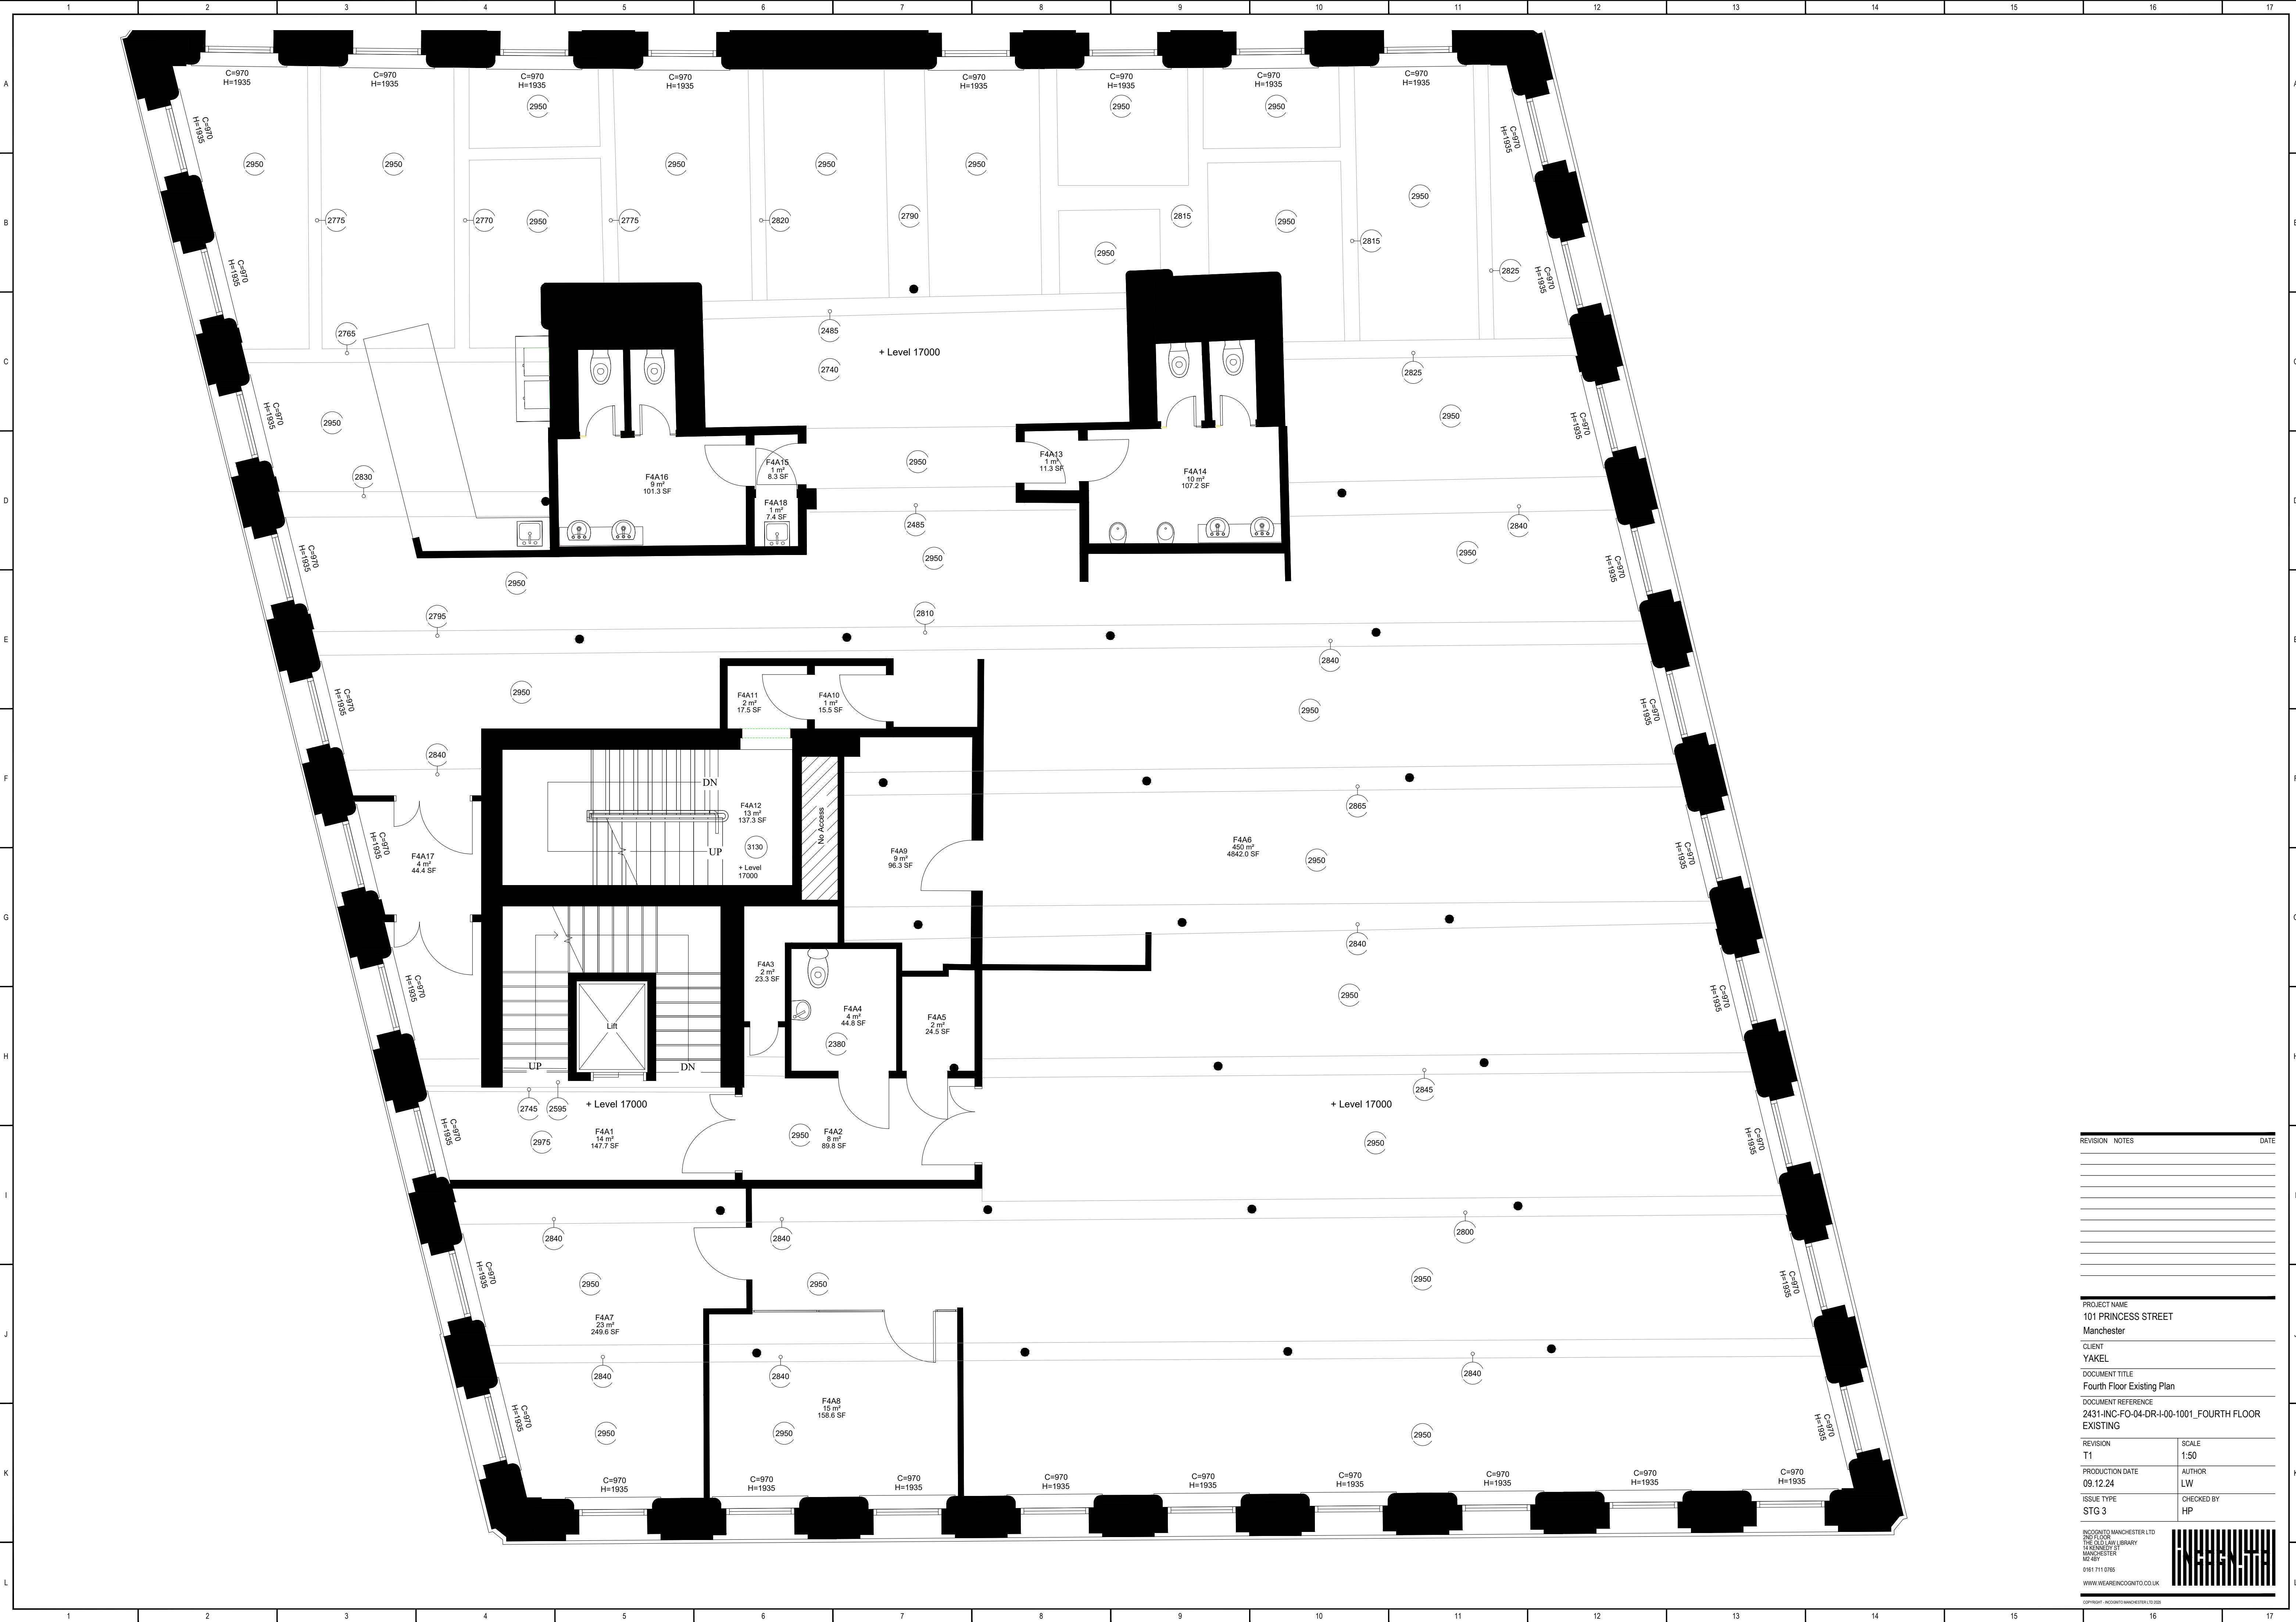

REVISION	NOTES	DATE

PROJECT NAME 101 PRINCESS STREET Manchester	
CLIENT YAKEL	
DOCUMENT TITLE Fourth Floor Existing Plan	
DOCUMENT REFERENCE 2431-INC-FO-04-DR-I-00-1001_FOURTH FLOOR EXISTING	
REVISION T1	SCALE 1:50
PRODUCTION DATE 09.12.24	AUTHOR LW
ISSUE TYPE STG 3	CHECKED BY HP