


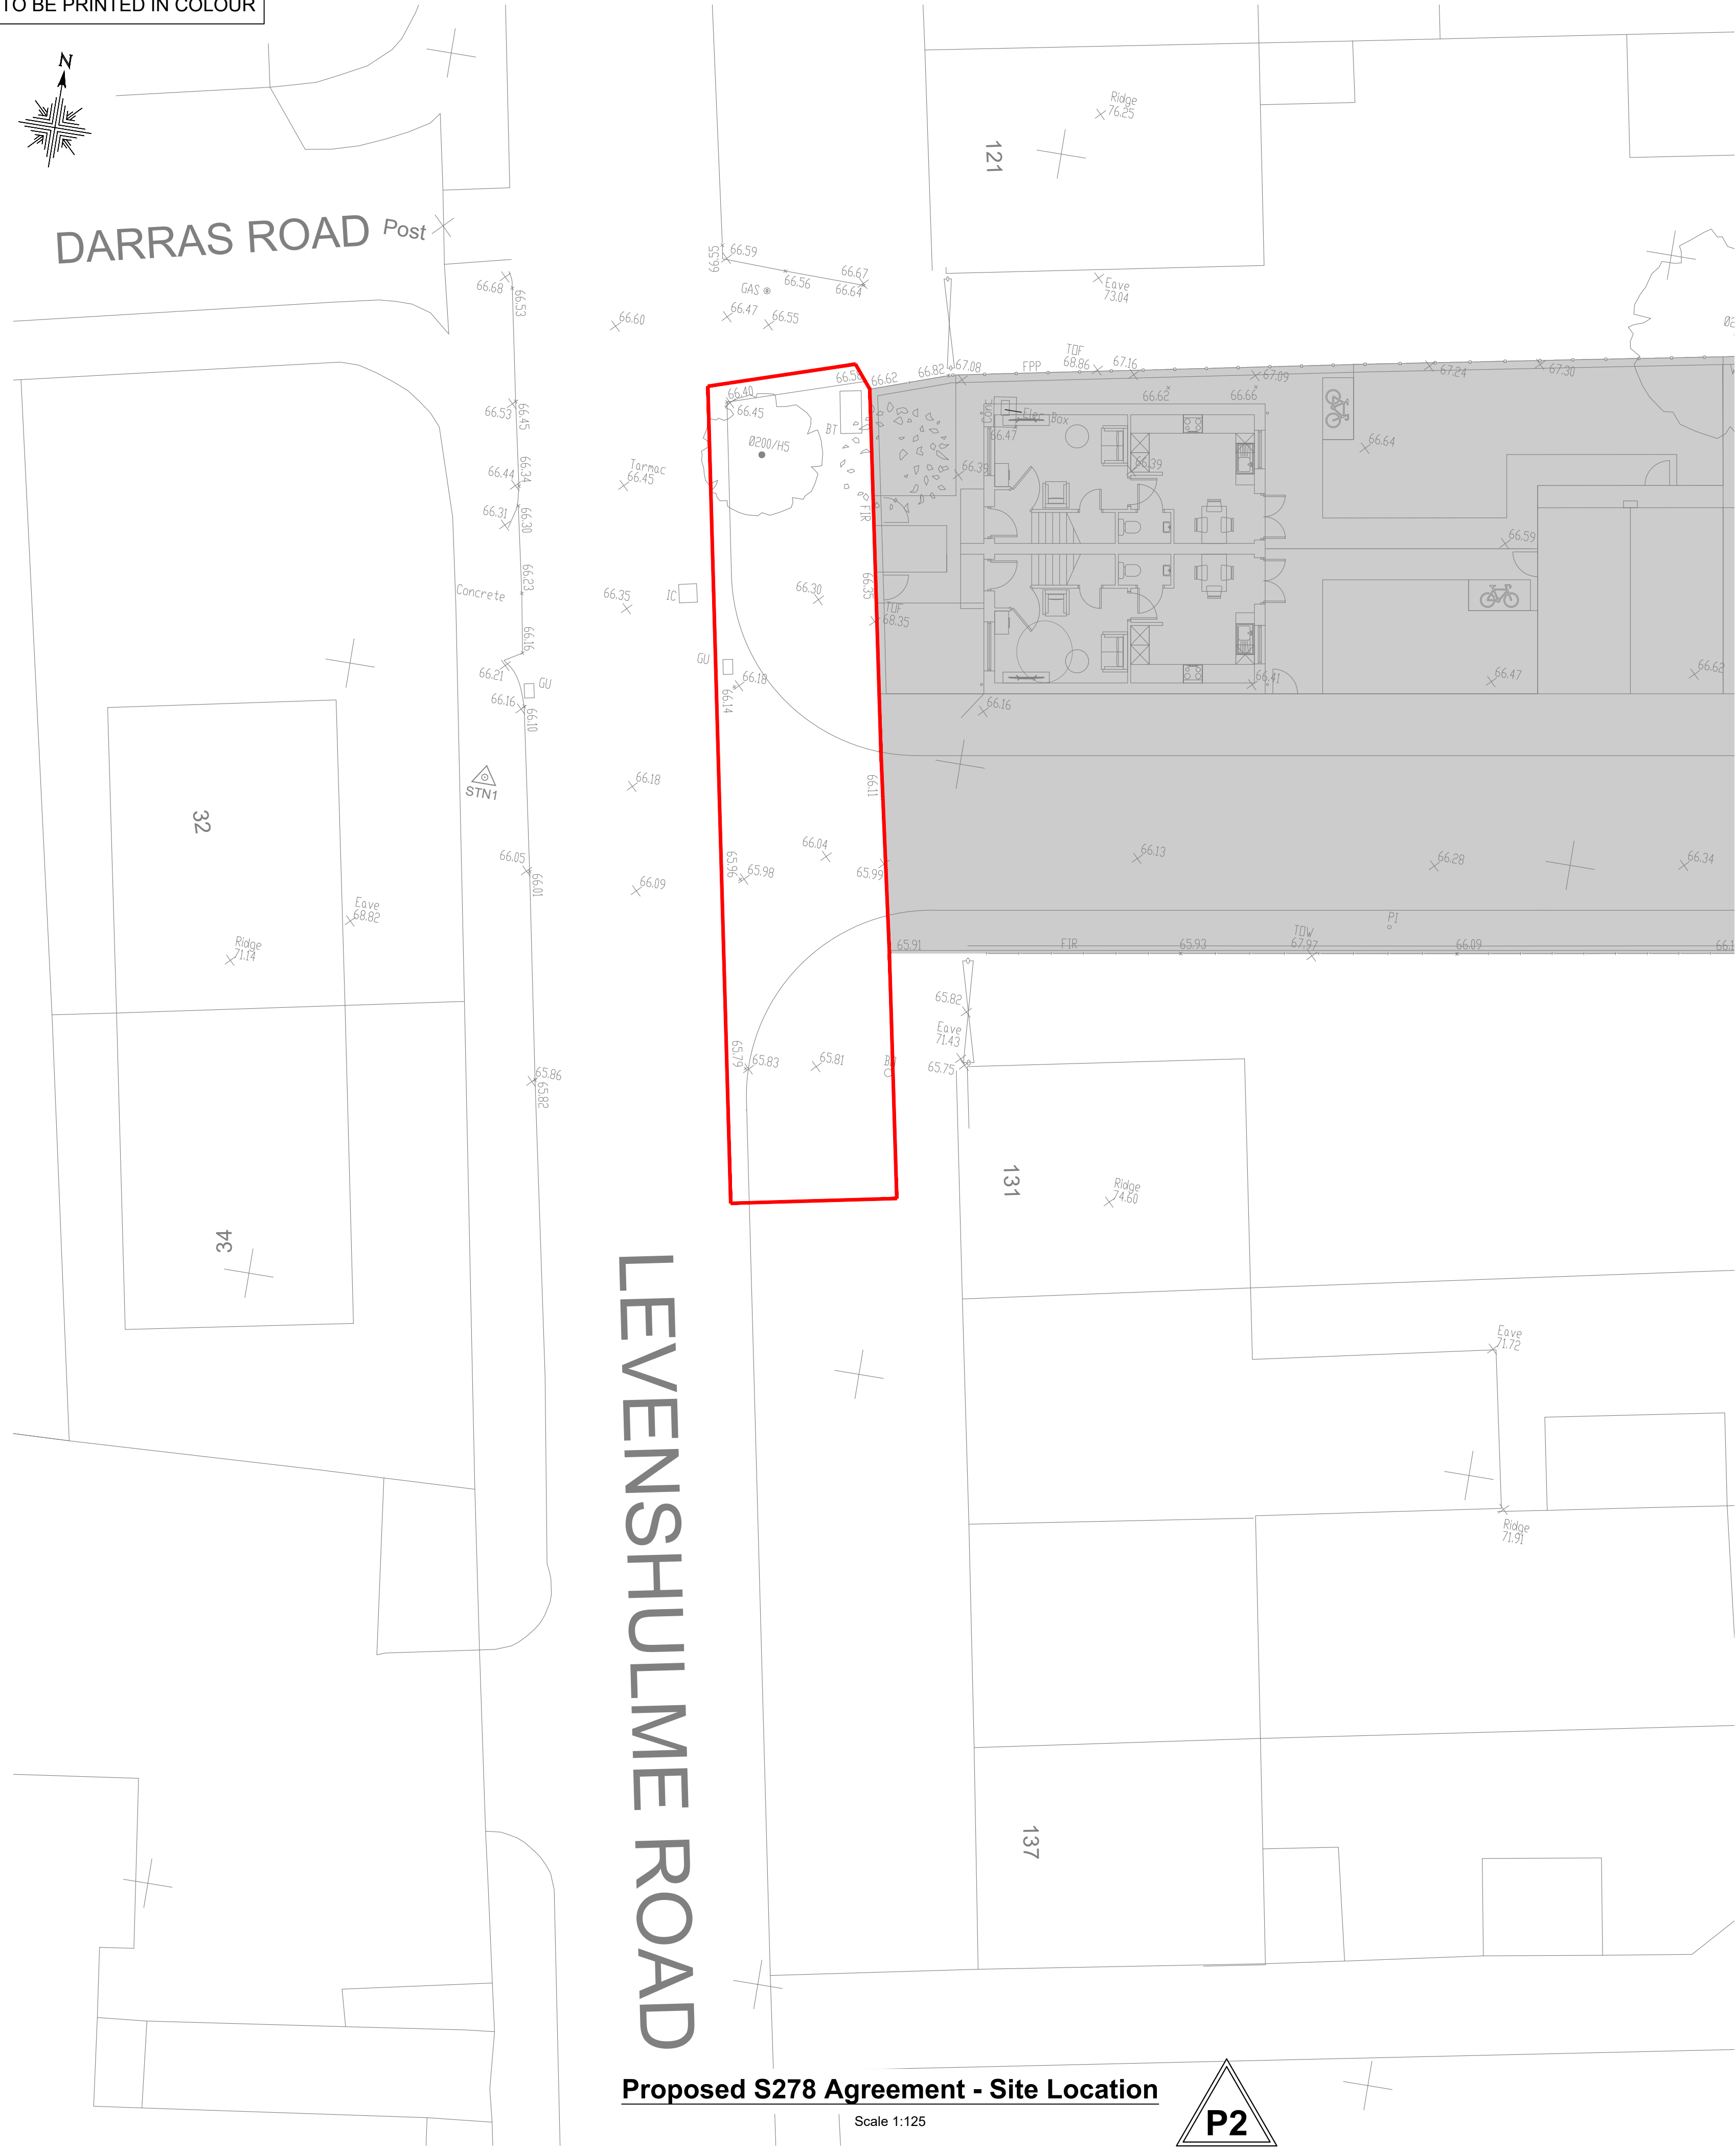

Proposed S278 Agreement - Site Location

Scale 1:125

P2

- | | | | |
|-----|--|----|----------|
| P2 | Site Boundary Line Type Updated Following MCC Highways Comments. | JF | 08.11.23 |
| P1 | Preliminary Issue | JF | 09.08.23 |
| rev | amendments | by | date |

Preliminary Issue - For Discussion Purposes Only

