


Proposed Boundary Treatments



Proposed Boundary Plan

1:200

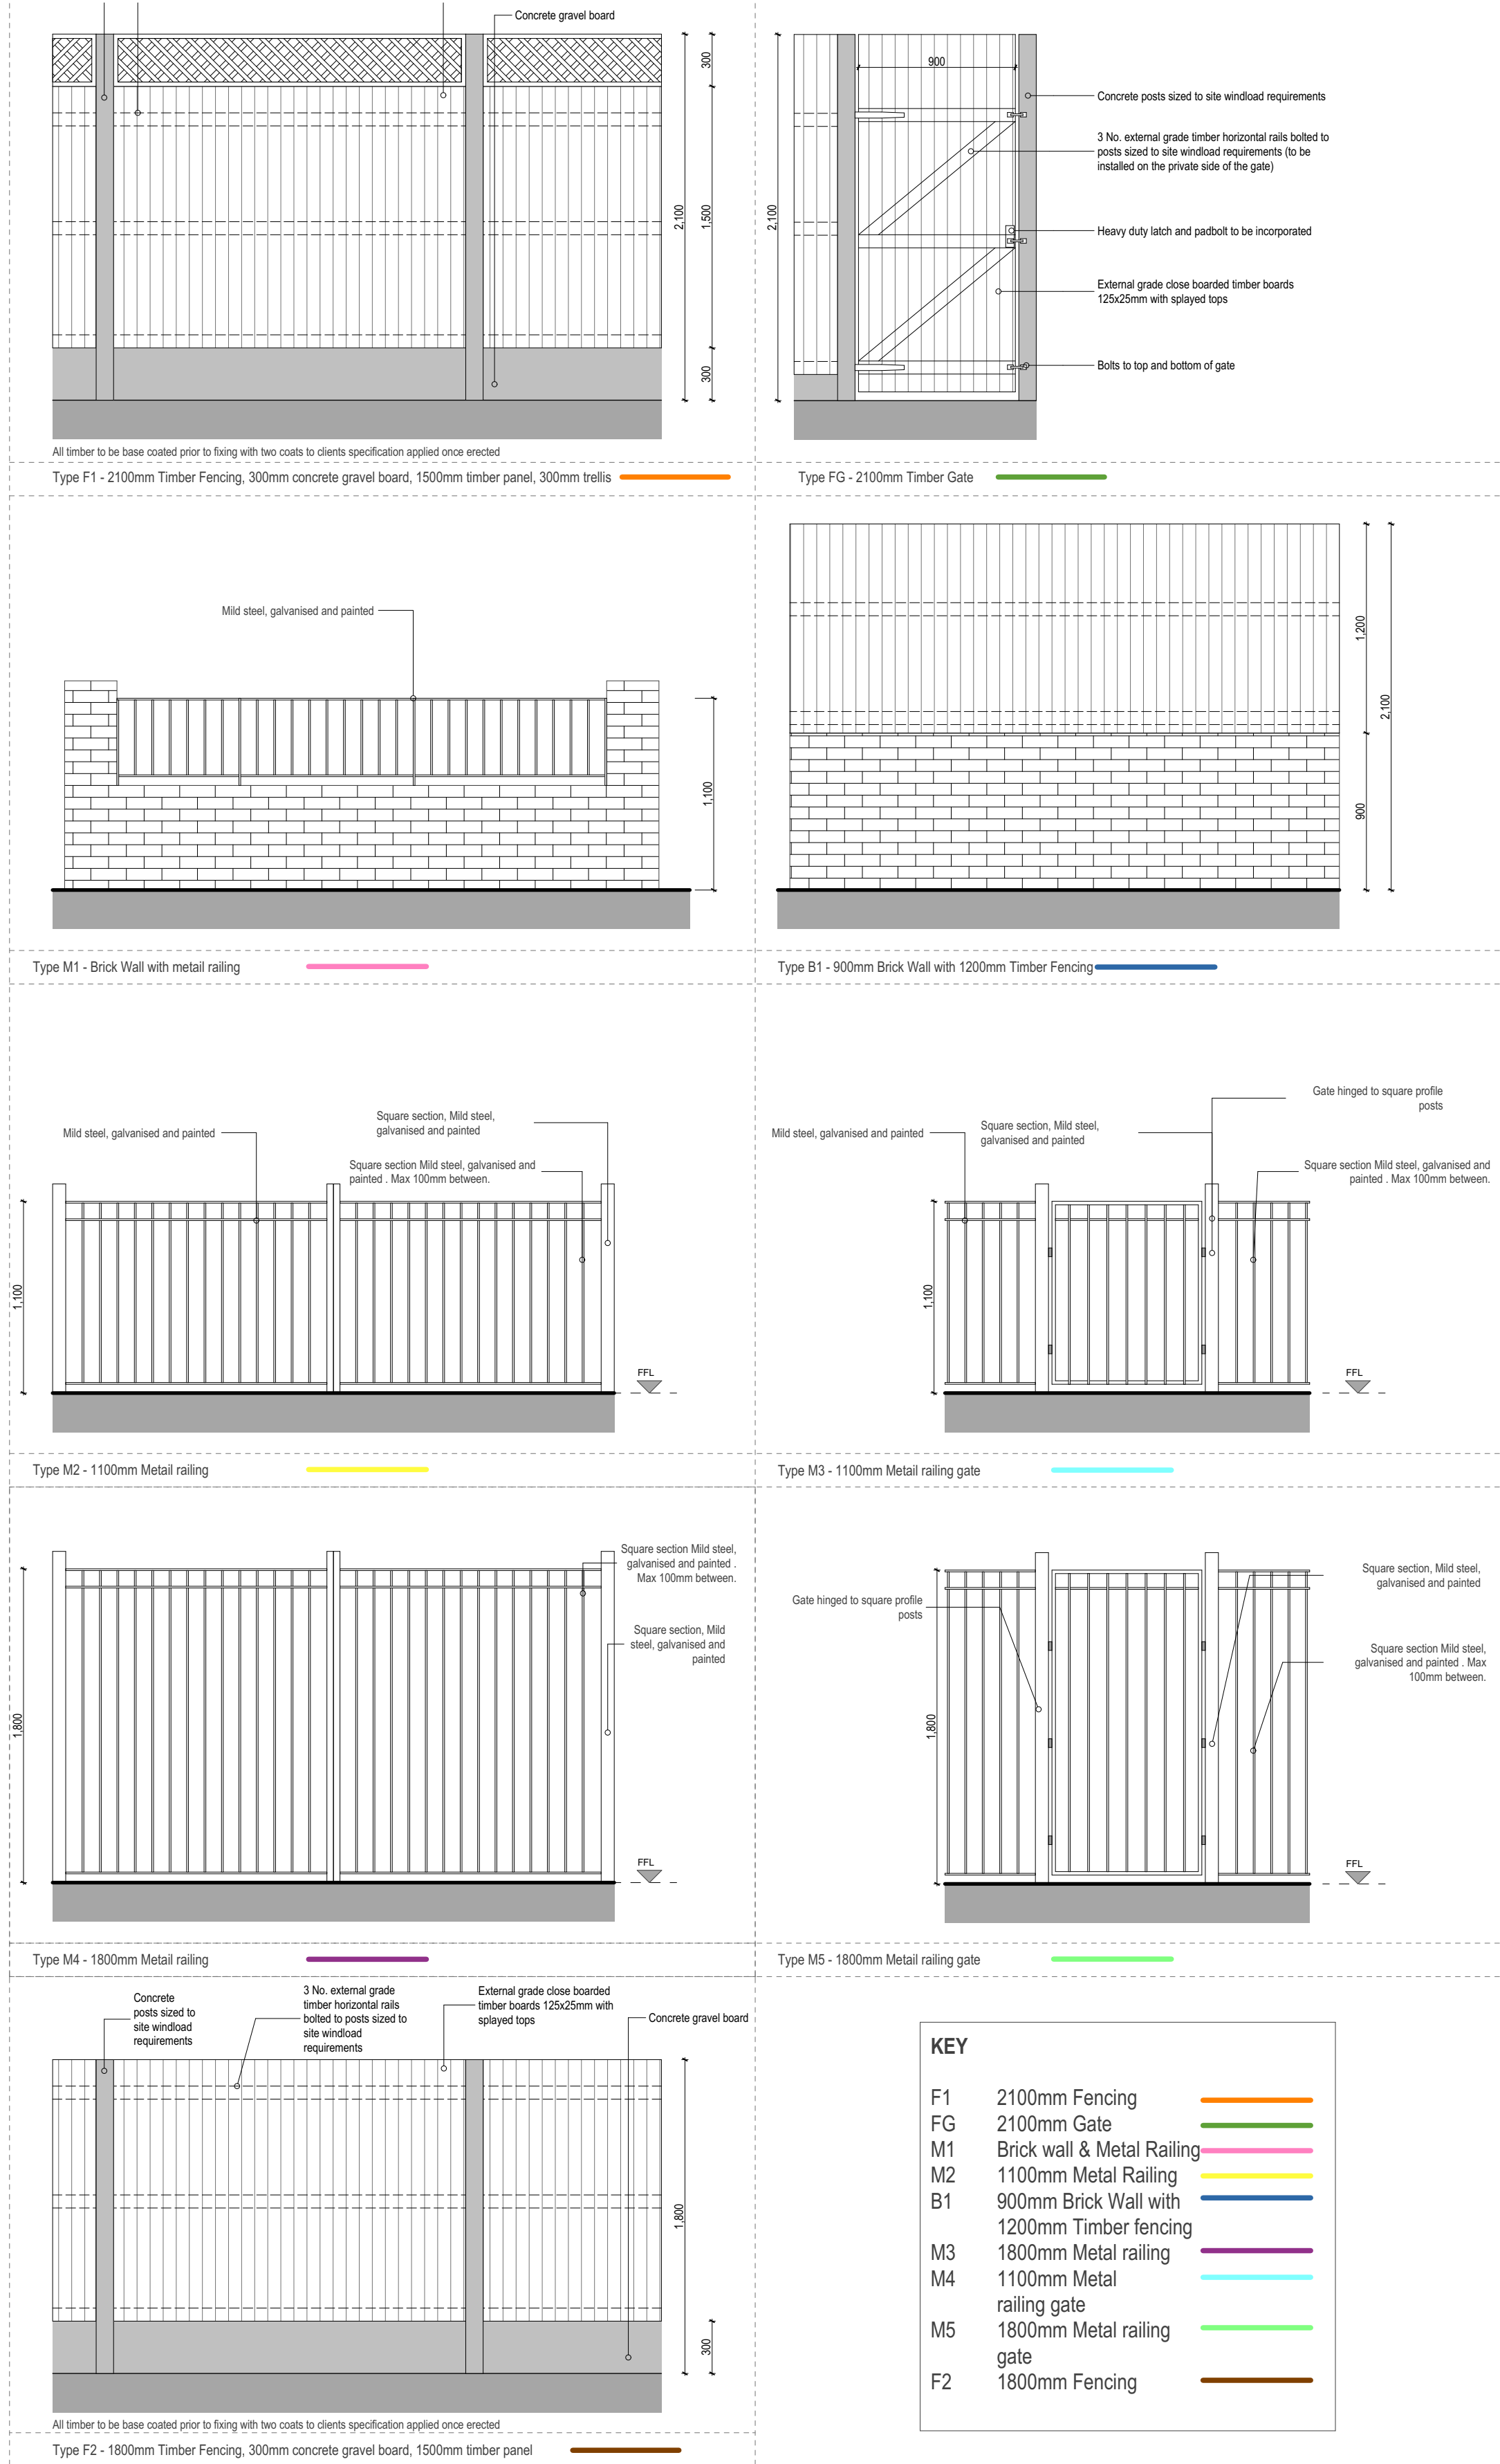

Boundary Treatments

1:30

D	Updated to show three existing trees to be removed as agreed due to buildability issues	17/02/25	C.M.
IG	Plan updated to reflect car parking changes	02/06/23	C.M.
B	Plan updated to reflect unit types being updated to manchester space standards	02/06/23	C.M.
A	Fobbed access gate note moved to correct place	08/02/23	C.M.
Designation	Detail of Revision	Date	Initials

PROJECT	TITLE	SIZE	STATUS
Queens Road P500 Phase 1	Proposed Boundary Treatments	A1	PLANNING
MANCHESTER M40 8TQ			
PROJECT NO: 1788	DRAWING NO: PL.011D	DRAWN BY: HW	CHECKED BY: DS
DATE: NOV'22	SCALE: 1:200		

JOHN MCCALL ARCHITECTS LTD	No.1 Arts Village, Henry Street, Liverpool L1 5BS Tel: 0151 707 1818 Fax: 707 1819
4a Rock Mill Lane, New Mills, SK22 3BN e-mail: admin@johnmccall.co.uk	