
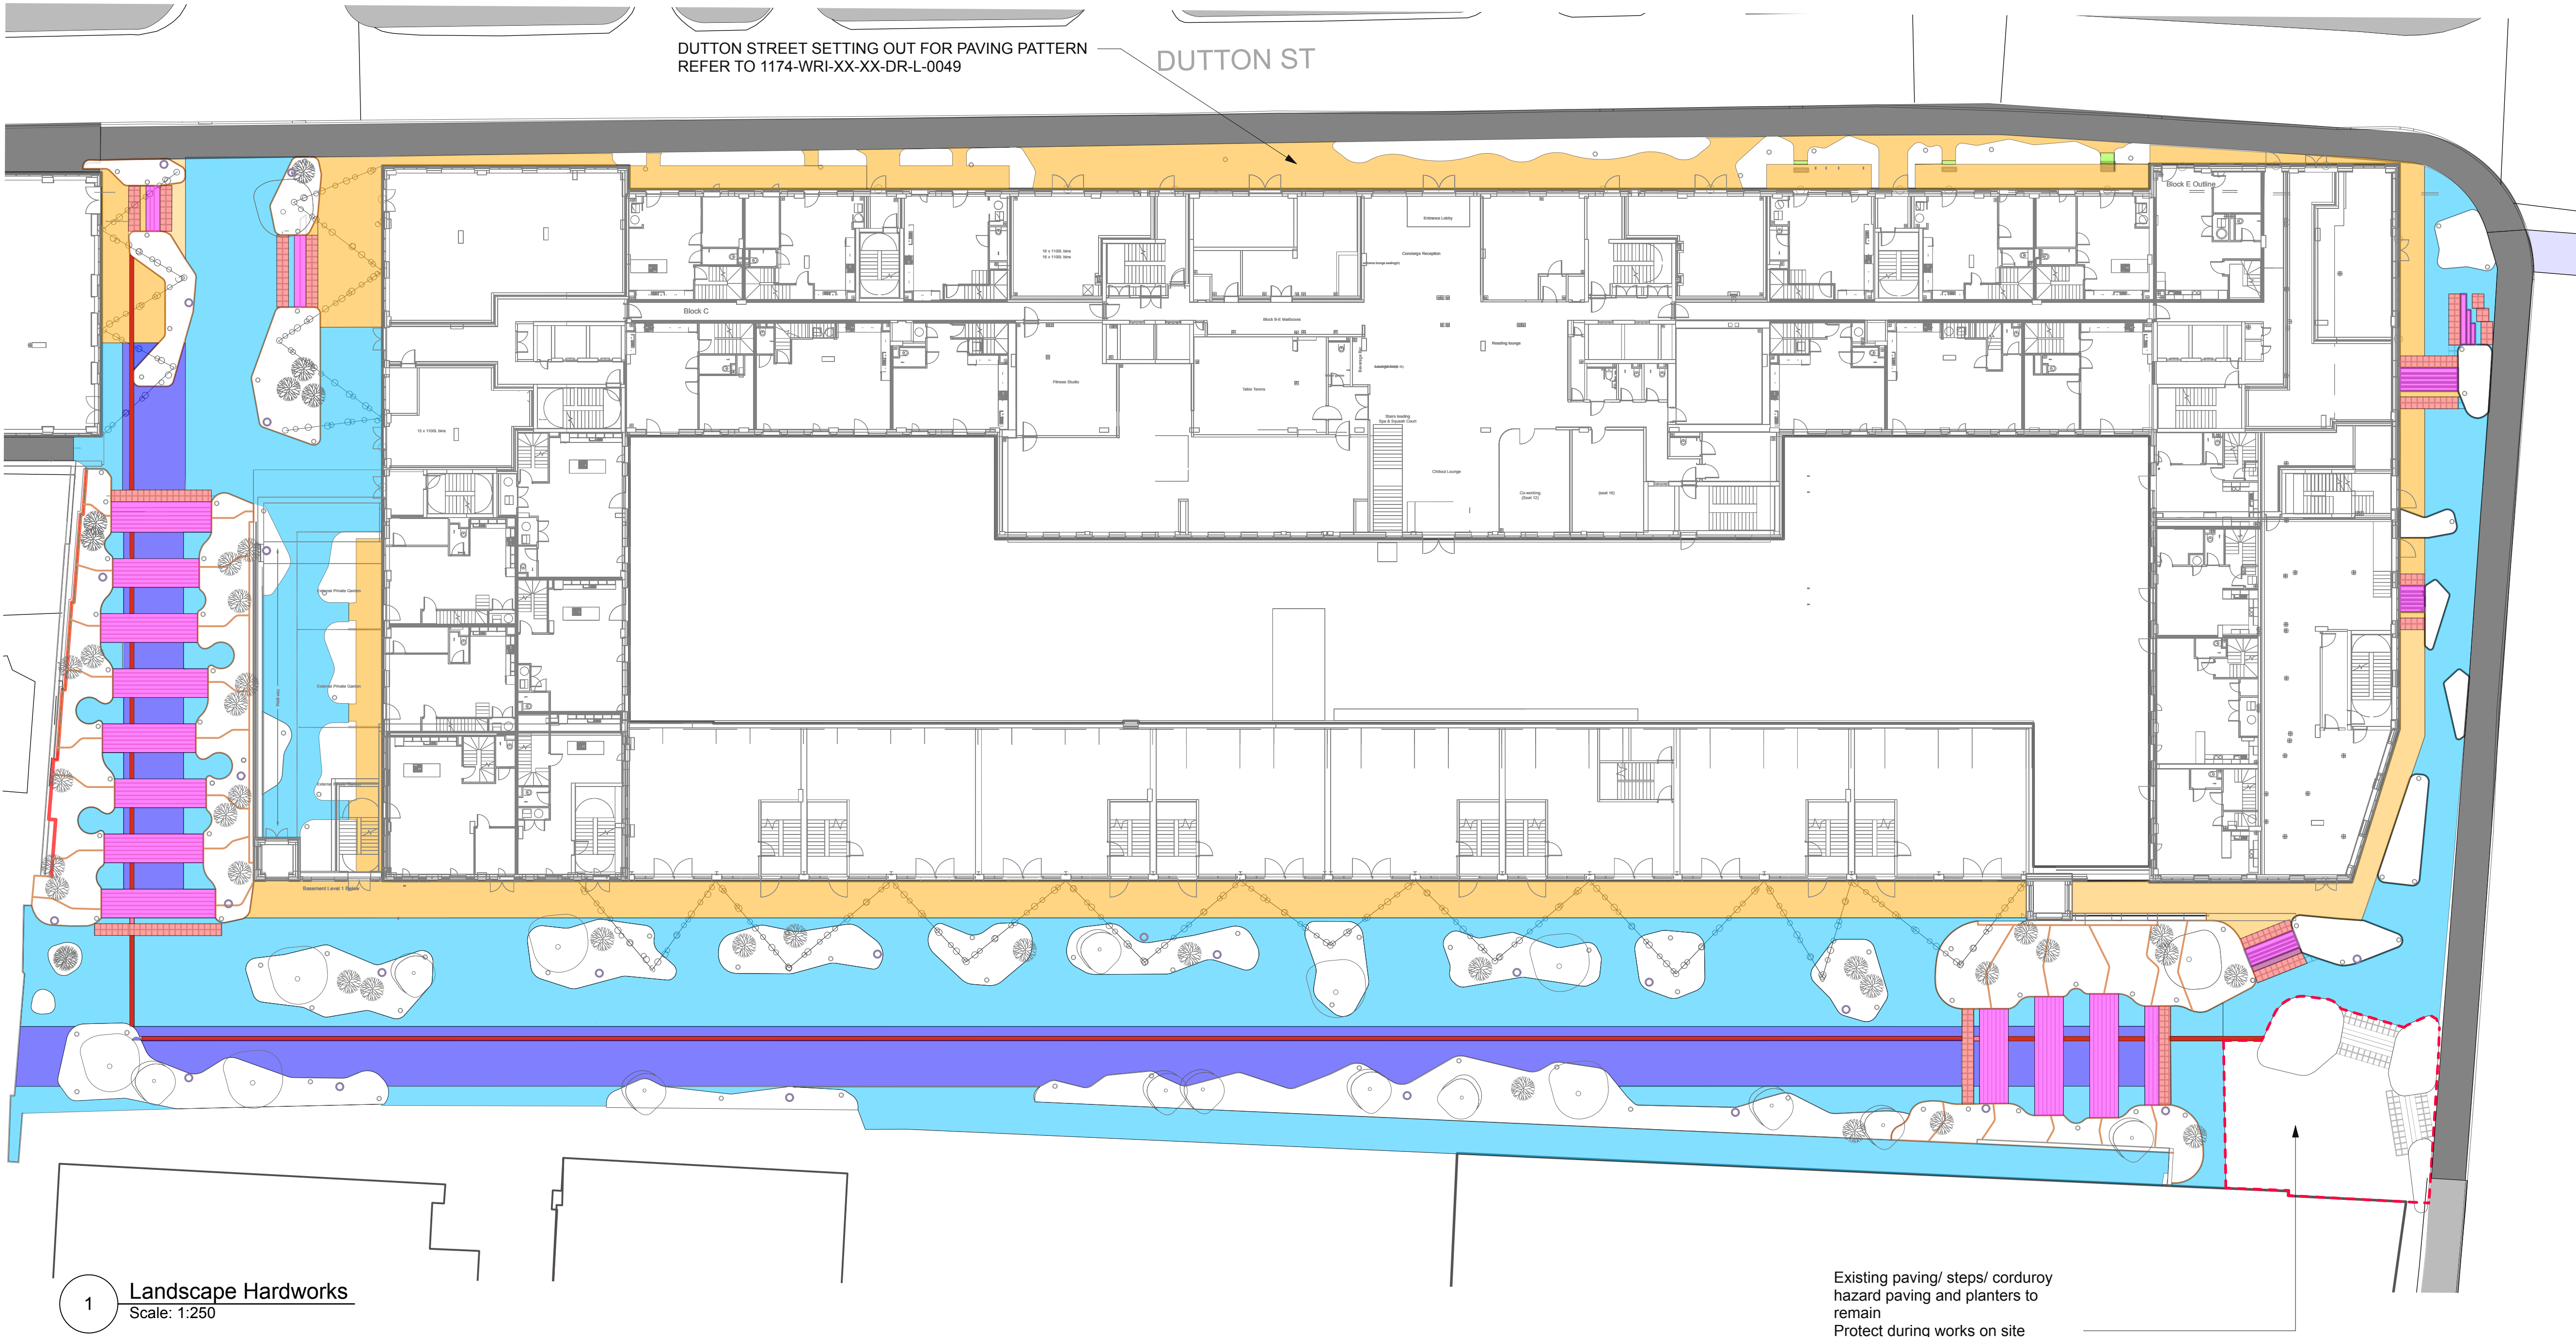


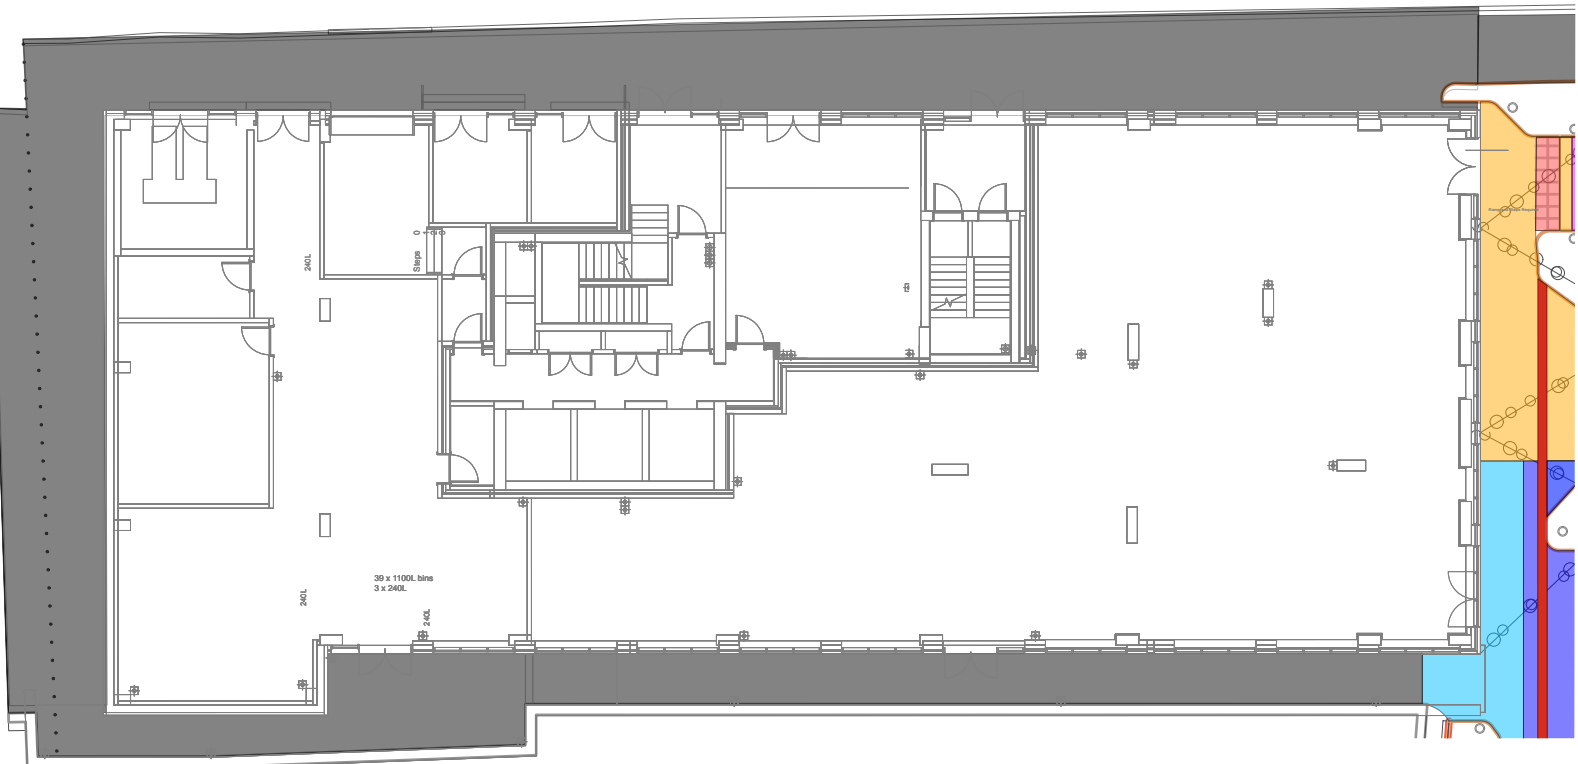

PLANE OFF TO SUIT LEVELS & NEW THRESHOLDS OF BLOCK A - ALONG DUTTON STREET
SURVEY TO BE CARRIED OUT ON SITE - TO ASSESS EXISTING KERBS / DROP KERBS

NOTES
31-01-25
PAVING AROUND COLLEGE ENTRANCE
Existing paving removed to top of existing small steps
Kellen used in place

YORKSTONE
Scoutmoor replaced with MIRA CS 600mm wide x 63mm x randon lengths

No dimensions are to be scaled from this drawing. All dimensions are to be checked on site.
Area measurements for indicative purposes only.

This drawing is the property of Wright Landscapes Limited. No part of the drawing may be reproduced in any manner without permission from Wright Landscapes Limited.

All Wright Landscapes drawings to read in conjunction with architectural / engineers plans & details.

- BLOCK PAVING**
Product: ARTRO Block Paving
Size: 220mm x 55mm X 80mm
Colour: Heather/Bracken 50:50 mix
Laying pattern: mixed random herringbone
Supplier: Tolernmore
- BLOCK PAVING, KELLEN**
Product: Breccia Magna
Size: 200mm x 100mm x 80mm
Colour: Magna
Laying bond: staggered
Supplier: Hardscape
- BLOCK PAVING, KELLEN**
Product: Kellen; Tagenta E (type TBC)
Size: 400mm x 400mm x 60mm (TBC)
Colour: Silver Grey
Laying bond: Staggered; angle to match existing
TO MATCH EXISTING BY COLLEGE ENTRANCE
- NATURAL STONE PAVING**
To residential areas/Building frontages
Product: Mira CS
Size: 600mm x Random lengths x 63mm
Supplier: Tectonix
- MACADAM**
Wearing Course only
- EXISTING MACADAM AND PEDESTRIAN KERBS**
Retain/ protect existing
- STONE STEPS**
Step unit with contrasting nosing/inlay strips
Product: Granite Trino
Finish: Fine picked
Size: Tread and riser varies, refer to Hardwork Plans
Including underlit handrails by Others
Supplier: Tectonix
- CONCRETE STEPS**
Product: Conservation Step Unit
Finish: Textured
Size: 255mm x 205mm x 915mm
Supplier: Marshalls
- HAZARD CODUROY WARNING PAVING**
Product: Trino Granite
400mm x 400mm x 50mm
To top and bottom of steps
Supplier: Tectonix
- CORTEN ETCHED INLAY STRIP**
With site timeline detail 'ribbon'

FOR PAVING BUILD UPS SPECIFICATION
SEE DWG NO BRW-REN-ZZ-XX-DR-C-03400-C01

Macadam Wearing course/ new kerbs
Refer to
000382-SLR-XXX-XXX-DR-CH-100
S278 GENERAL ARRANGEMENT P07
000382-SLR-XXX-XXX-DR-CH-200
S278 SITE CLEARANCE P03
000382-SLR-XXX-XXX-DR-CH-1100
S278 FOOTWAY * KERBS P04

SS-P06	21-02-25	Conservation Step to Dutton St added	NW	CB
SS-P06	18-02-25	Kellen Paving Removed	SB	NW
SS-P04	28-11-24	Changes to material sizes and specification	SB	NW
SS-P03	23-10-24	For Construction	SB	NW
S4-P02	07-06-24	For Comment	PH	NW
S4-P01	07-02-24	First Issue	NW	CB

Revision	Date	Description	Drawn	Approved
----------	------	-------------	-------	----------

WRIGHT LANDSCAPES LIMITED

 E: info@wrightlandscapes.co.uk
W: www.wrightlandscapes.co.uk
T: 01244 541959

HEAD OFFICE
Pickmere Lane, Pickmere, Knutsford,
WAT6 0UL

CLIENT DOMIS CONSTRUCTION

PROJECT WATERHOUSE GARDENS

DRAWING Hardworks
TITLE

DATE 06/02/2024	SCALE 1:250
DRAWN NW	SIZE A1
APPROVED CB	WORKSTAGE Stage 5

DRAWING NUMBER 1174-WRI-XX-XX-DR-L-0029	SUITABILITY S5	REVISION P06
---	--------------------------	------------------------