




NOTES
Copyright: All rights reserved.
This drawing must not be reproduced without permission.
This drawing must not be scaled. Dimensions are in millimetres unless specified.
Any discrepancies to be brought to the attention of the architect.
This drawing is to be read in conjunction with all relevant relevant Architects,
Structural Engineers and Services Engineers drawings and specification.

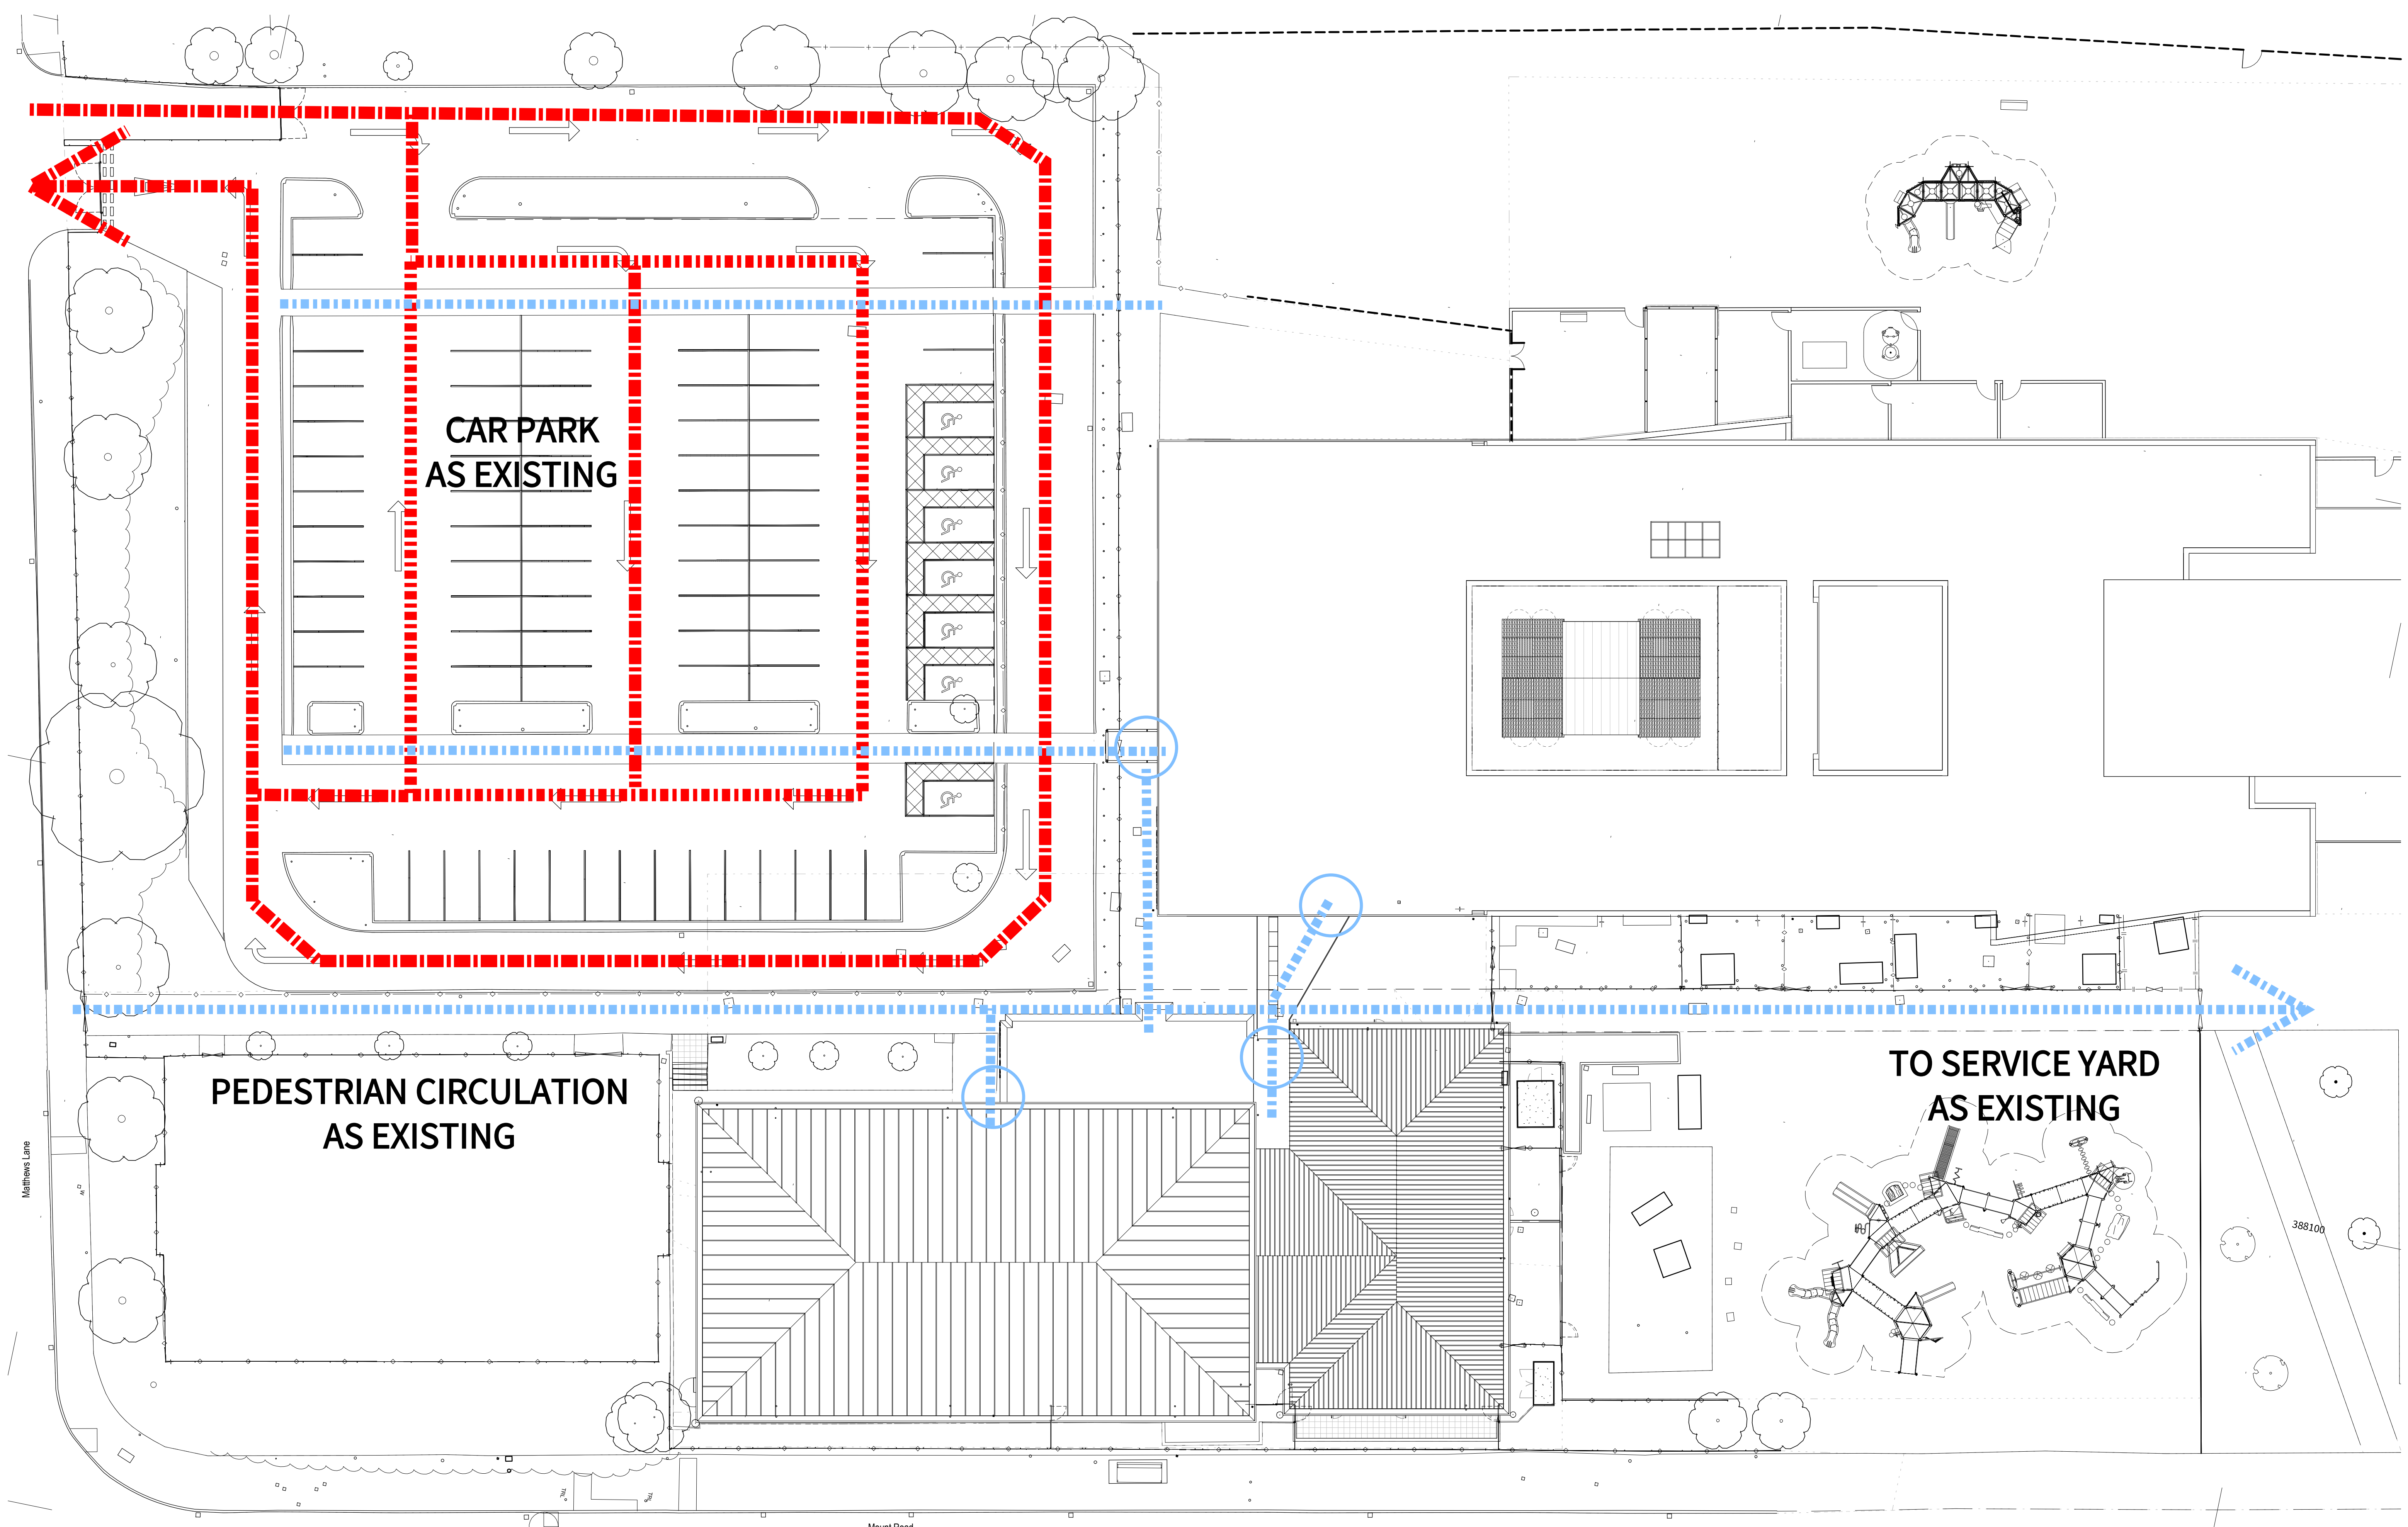

- VEHICULAR TRAFFIC
- PEDESTRIAN TRAFFIC
- MAIN ENTRANCES

PO	18/03/25	First Issue - Planning	RHC	PI
REV	DATE	REVISION NOTE	BY	CHECK

GRATED APPLE

Architecture/ Urban Design

T: +44 7421 462876 / +44 7786 006386
The Piggery, 2 Wigsey Lane, Warburton, Lymm, Cheshire WA13 9JL

Grange School Expansion

Proposed Site Plan - External Circulation

24005-AP(90)02

1:200 @ A1

GSE-GA-ZZ-ZZ-DR-A-90-59002-S4-P0

PO

REV

SCALE