


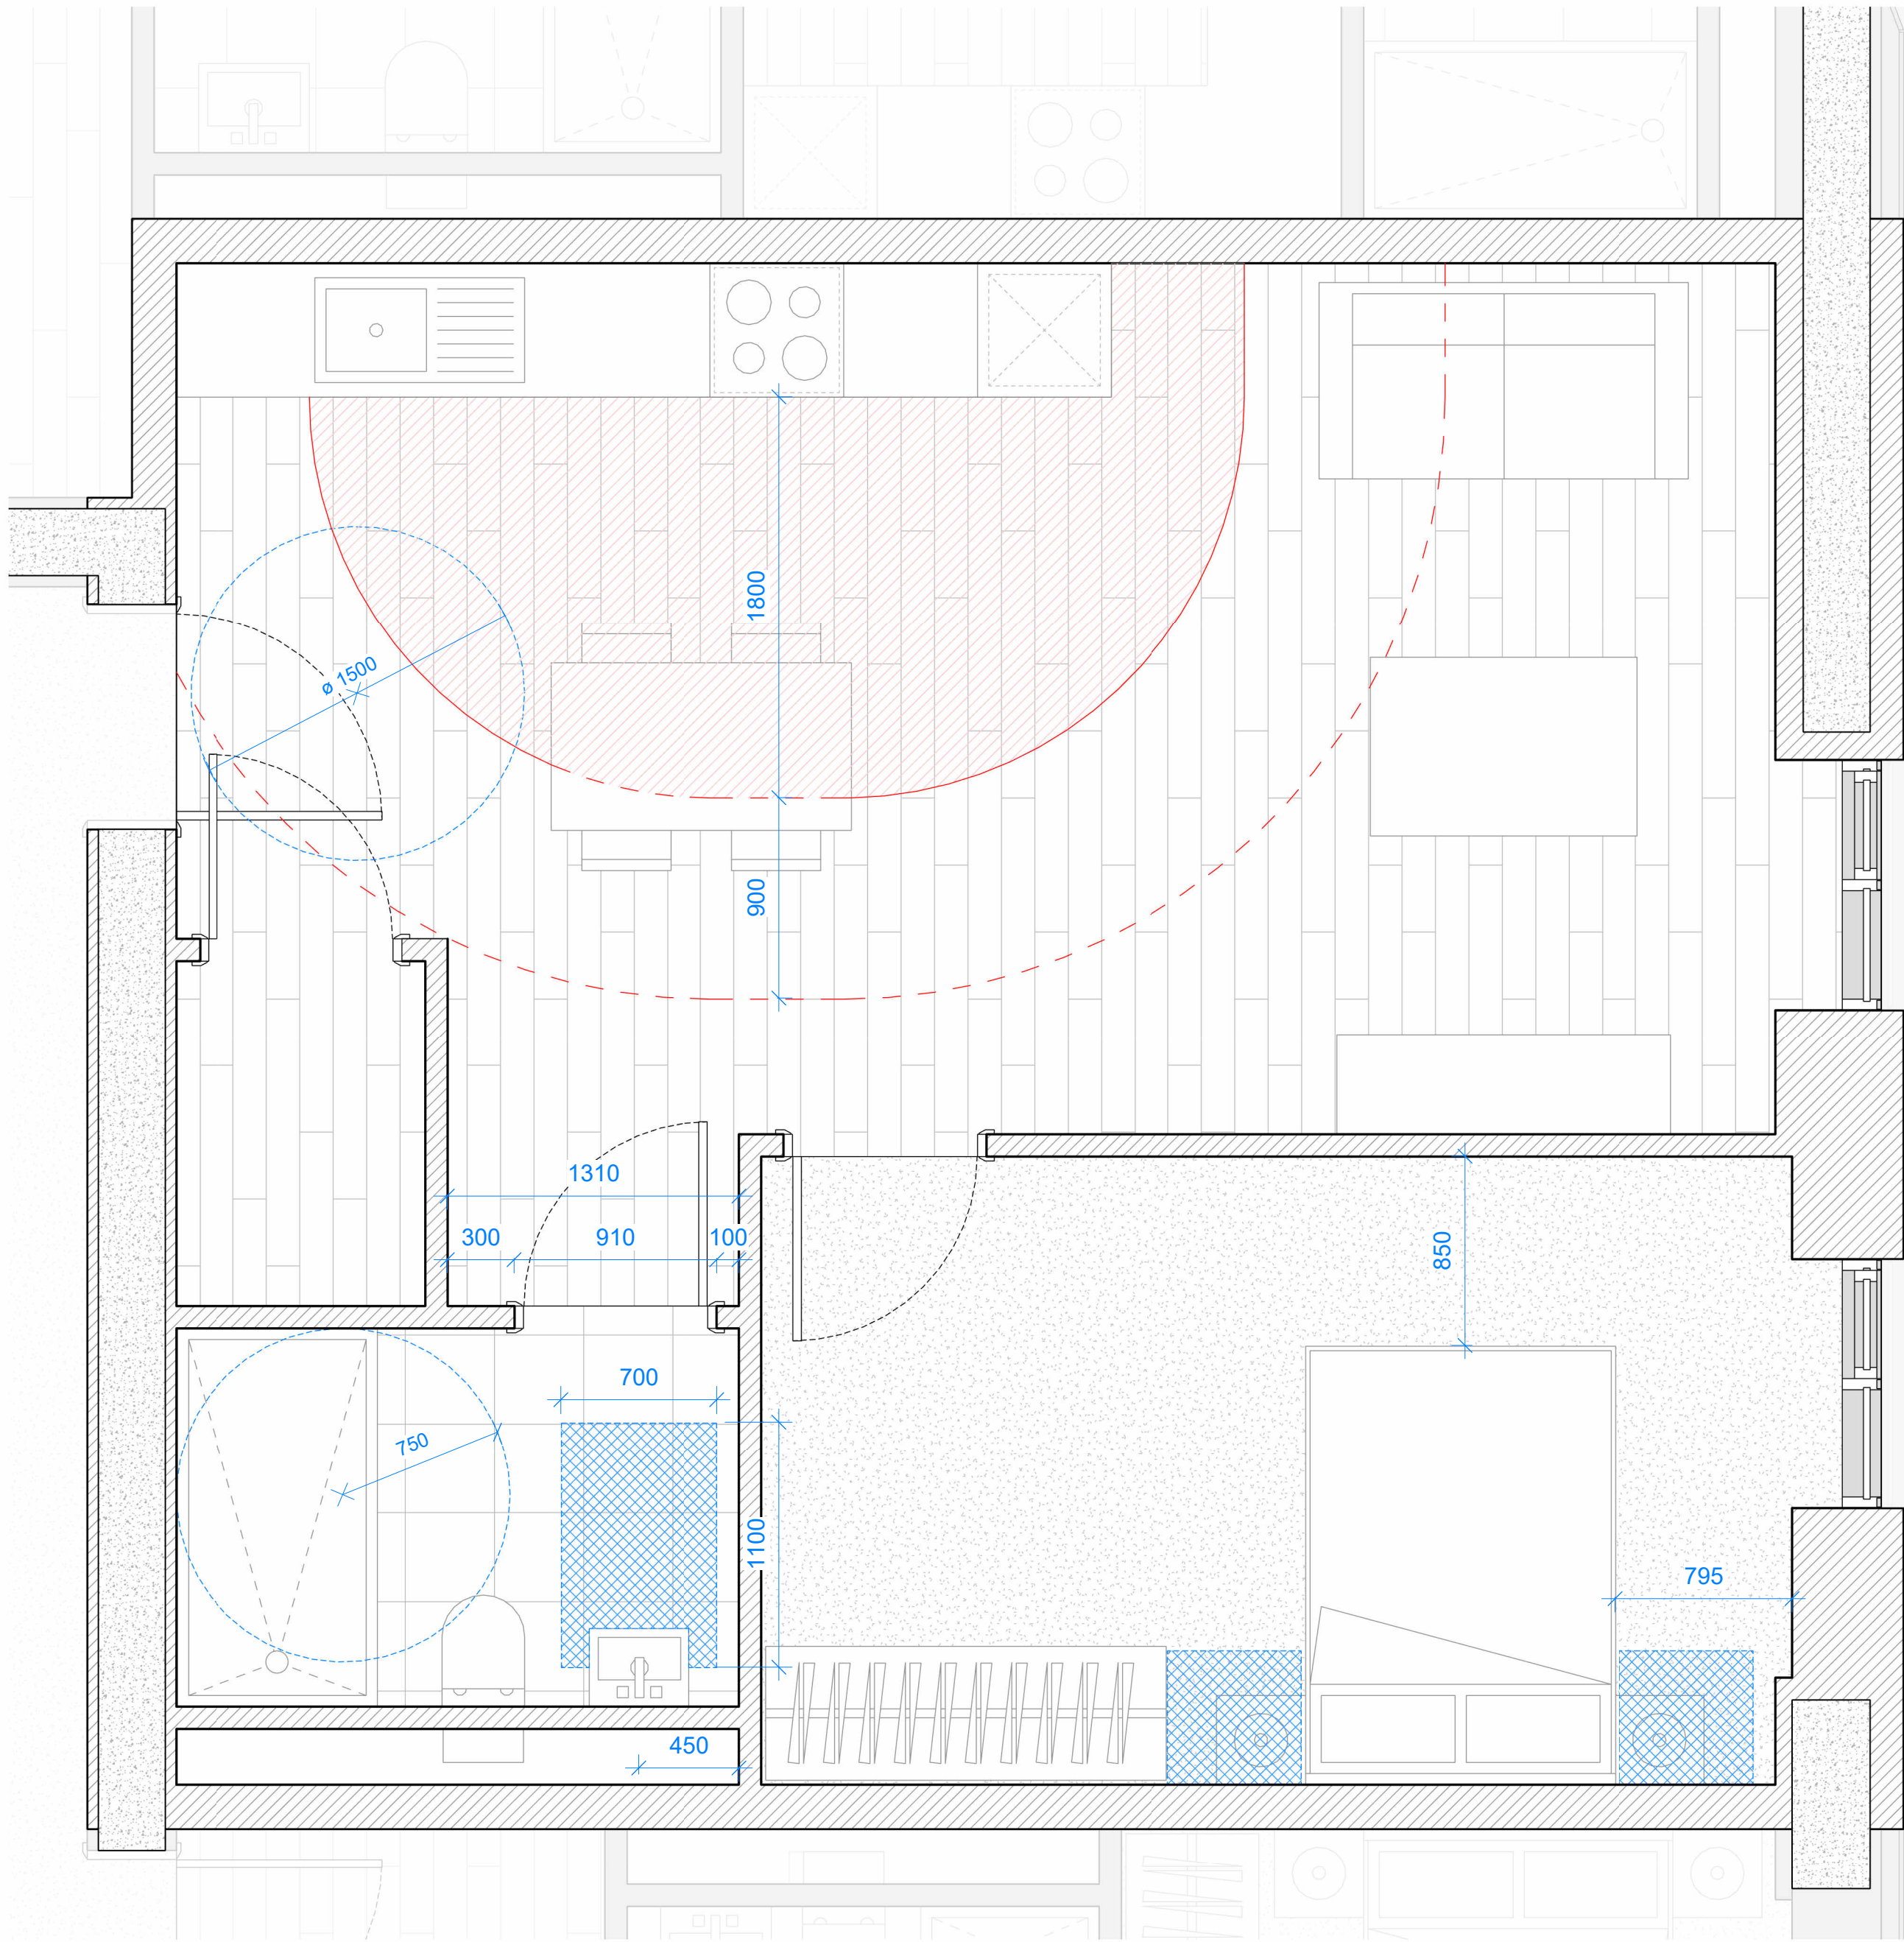

1 Room Type - 1B2P Dimensions
1 : 25

P2	Updated following change to BS9991	12/12/24
P1	Planning Issue	27/11/24
Rev:	Details:	Date:

client:
CityPoint Developments


project:
Baptist Church
job number:
0658
status:
S1 - Suitable for Coordination

title:
Proposed GA Plan
1B2P Accessibility (M2)

scale:
1 : 25
@ A1
drawn by:
HM

drawing number:
(--)281

current revision date:
12/12/24
revision:
P2

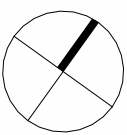

SGI Studios
1 Kelso Place
Manchester M15 4LE
t: +44(0)161 832 9842
e: mail@hodderandpartners.com
w: www.hodderandpartners.com

hodder+partners