


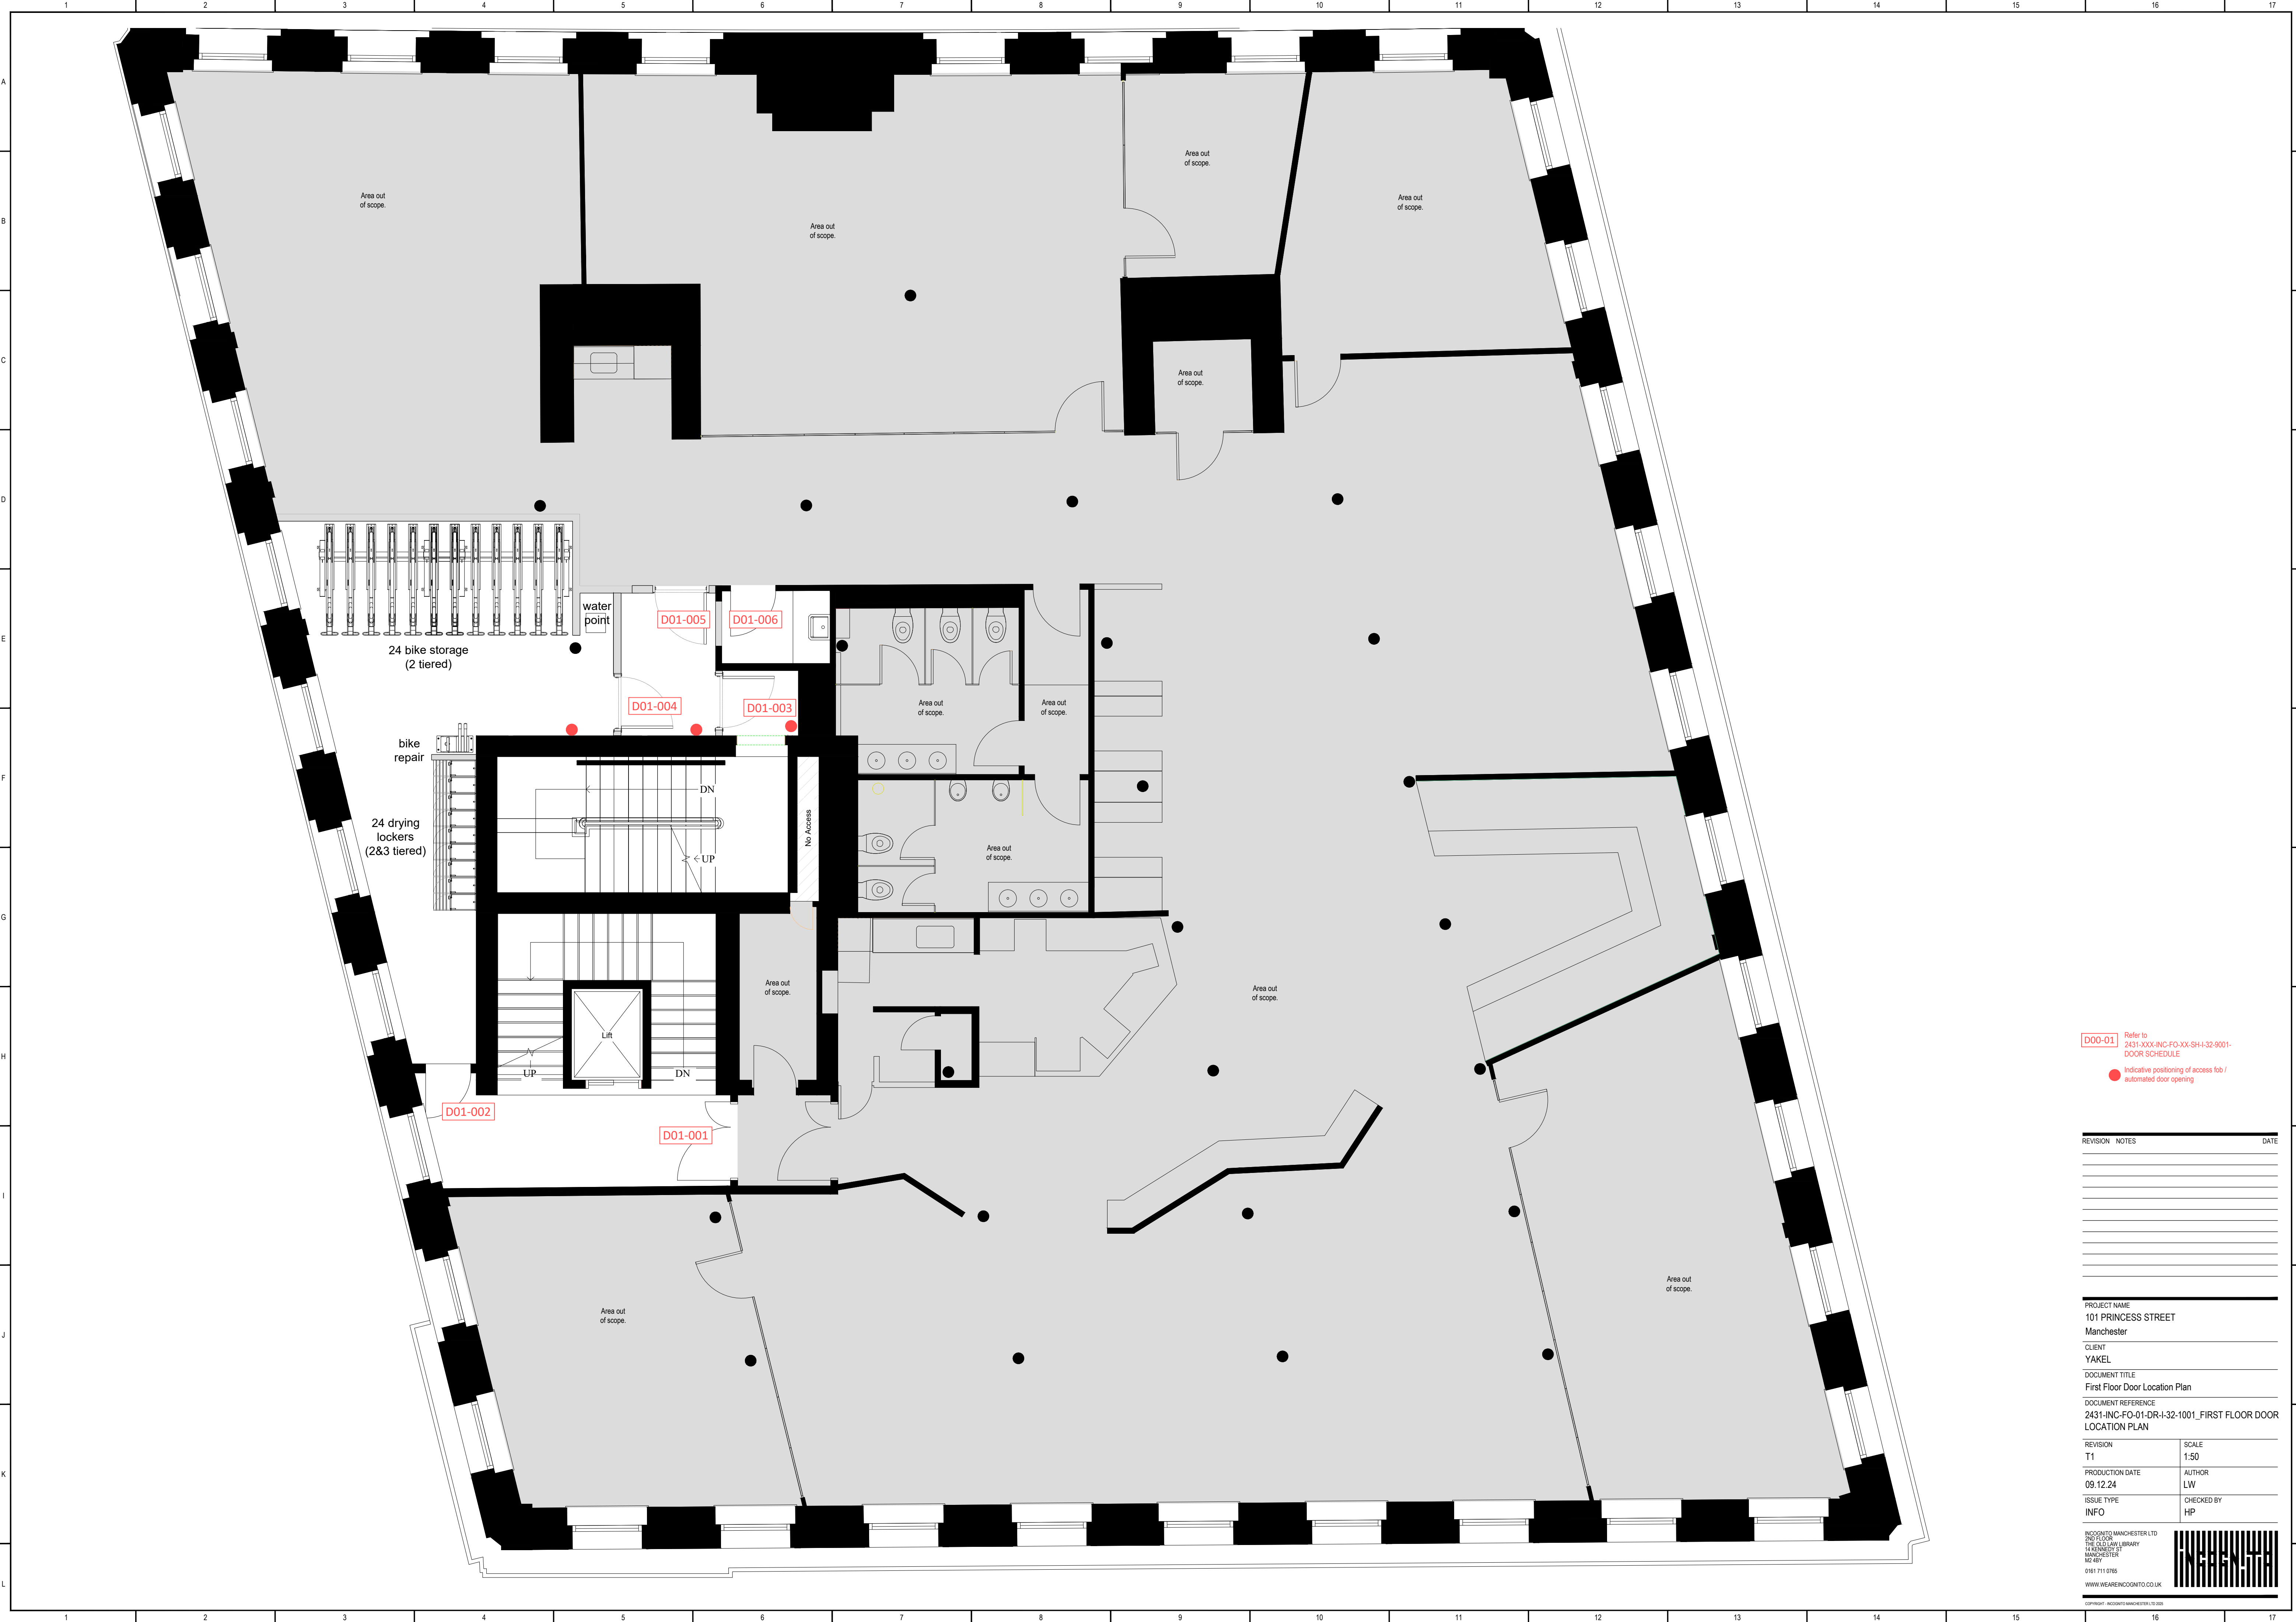

D00-01 Refer to 2431-XXX-INC-FO-XX-SH-32-9001- DOOR SCHEDULE

● Indicative positioning of access fob / automated door opening

REVISION	NOTES	DATE

PROJECT NAME
101 PRINCESS STREET
Manchester

CLIENT
YAKEL

DOCUMENT TITLE
First Floor Door Location Plan

DOCUMENT REFERENCE
2431-INC-FO-01-DR-I-32-1001_ FIRST FLOOR DOOR LOCATION PLAN

REVISION
T1

SCALE
1:50

PRODUCTION DATE
09.12.24

AUTHOR
LW

ISSUE TYPE
INFO

CHECKED BY
HP

INCQINTO MANCHESTER LTD
2ND FLOOR
THE OLD LAW LIBRARY
14 ROXBURY ST
MANCHESTER
M2 8BY
0161 711 0785
WWW.WEAREINCQINTO.CO.UK

COPYRIGHT - INCQINTO MANCHESTER LTD 2025