


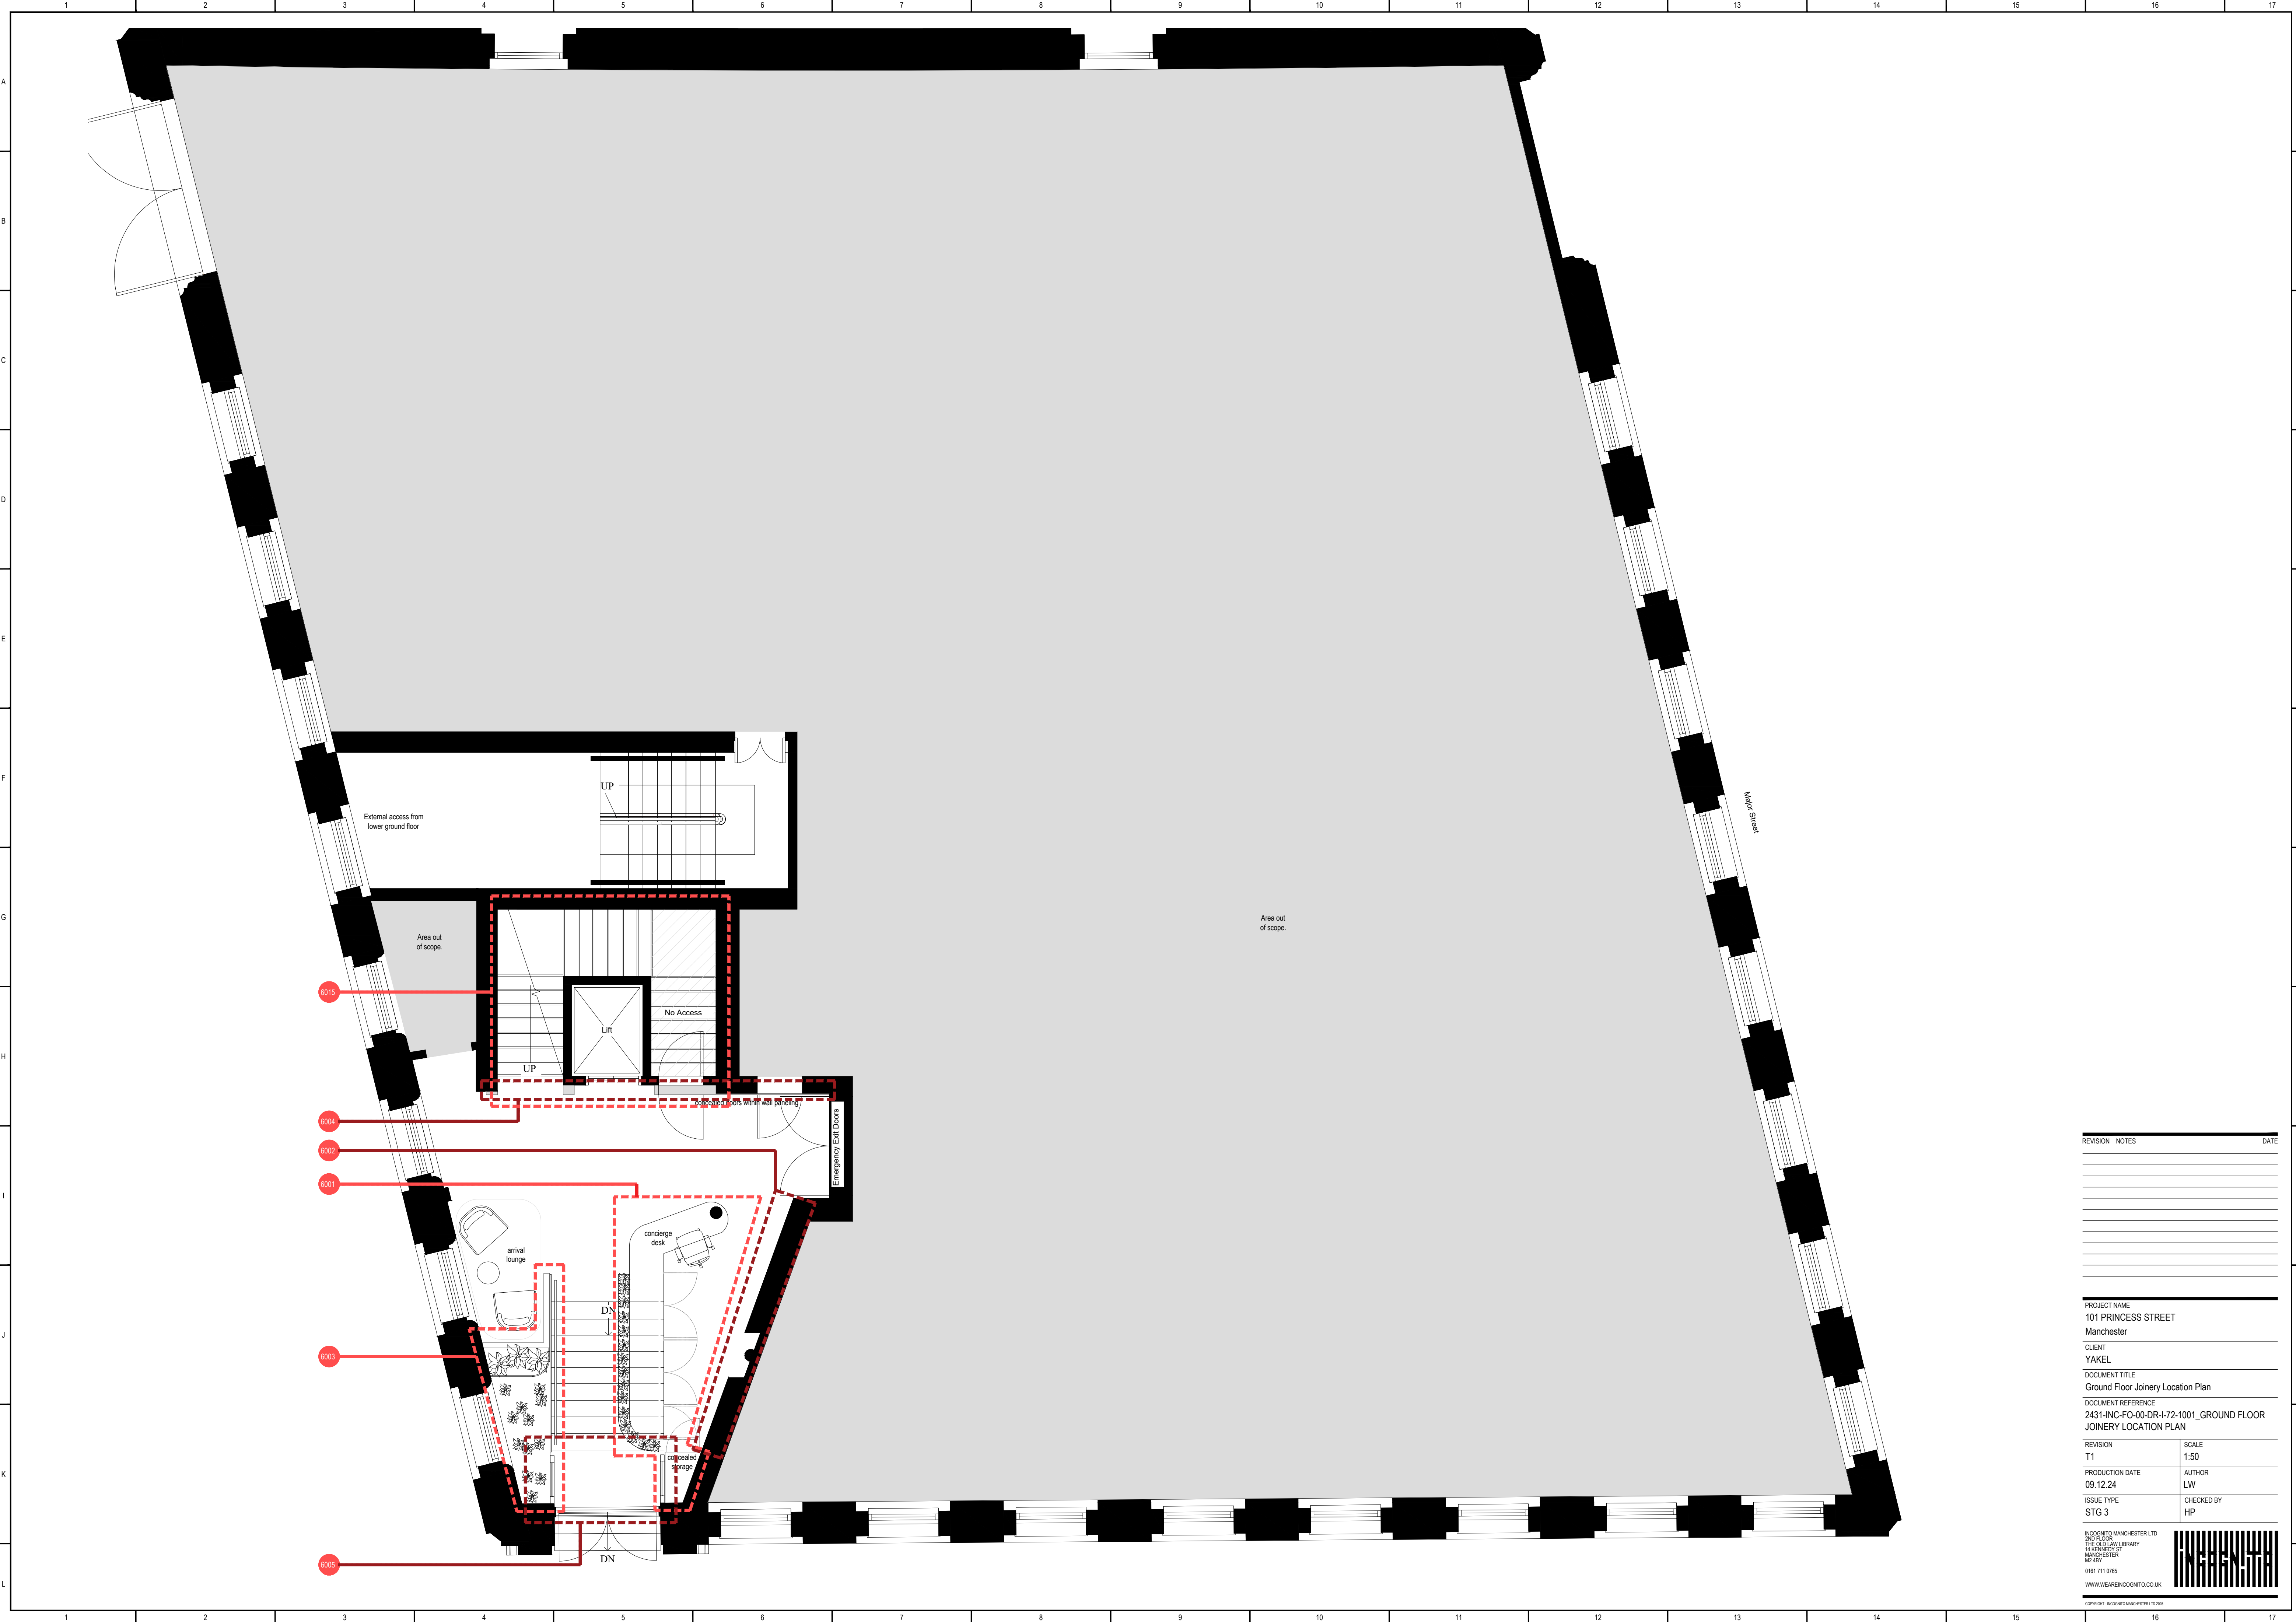

REVISION	NOTES	DATE

PROJECT NAME
101 PRINCESS STREET
Manchester

CLIENT
YAKEL

DOCUMENT TITLE
Ground Floor Joinery Location Plan

DOCUMENT REFERENCE
2431-INC-FO-00-DR-I-72-1001_GROUND FLOOR
JOINERY LOCATION PLAN

REVISION T1	SCALE 1:50
PRODUCTION DATE 09.12.24	AUTHOR LW
ISSUE TYPE STG 3	CHECKED BY HP

INCQINQTO MANCHESTER LTD
2ND FLOOR
THE OLD LAW LIBRARY
14 ROXBURY ST
MANCHESTER
M2 8BY
0161 711 0785
WWW.WEAREINCQINQTO.CO.UK

COPYRIGHT © INCQINQTO MANCHESTER LTD 2025