
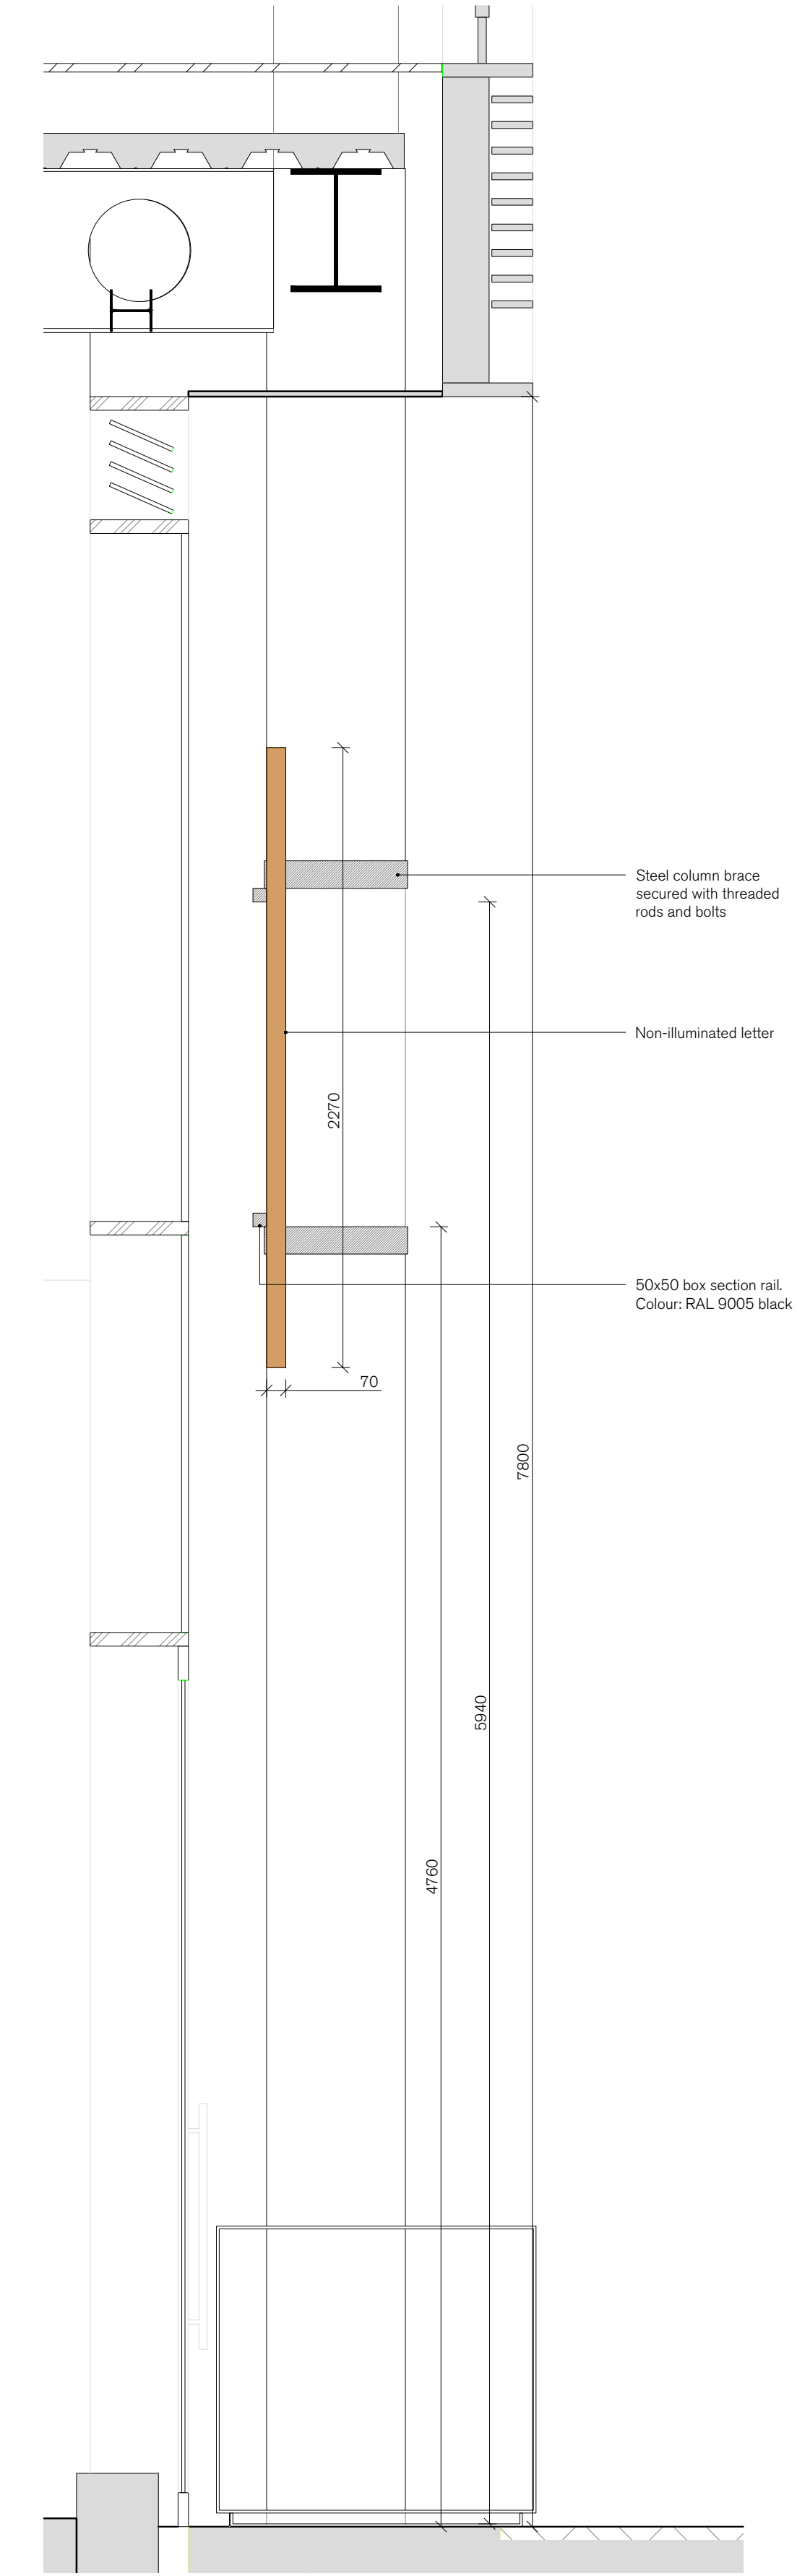


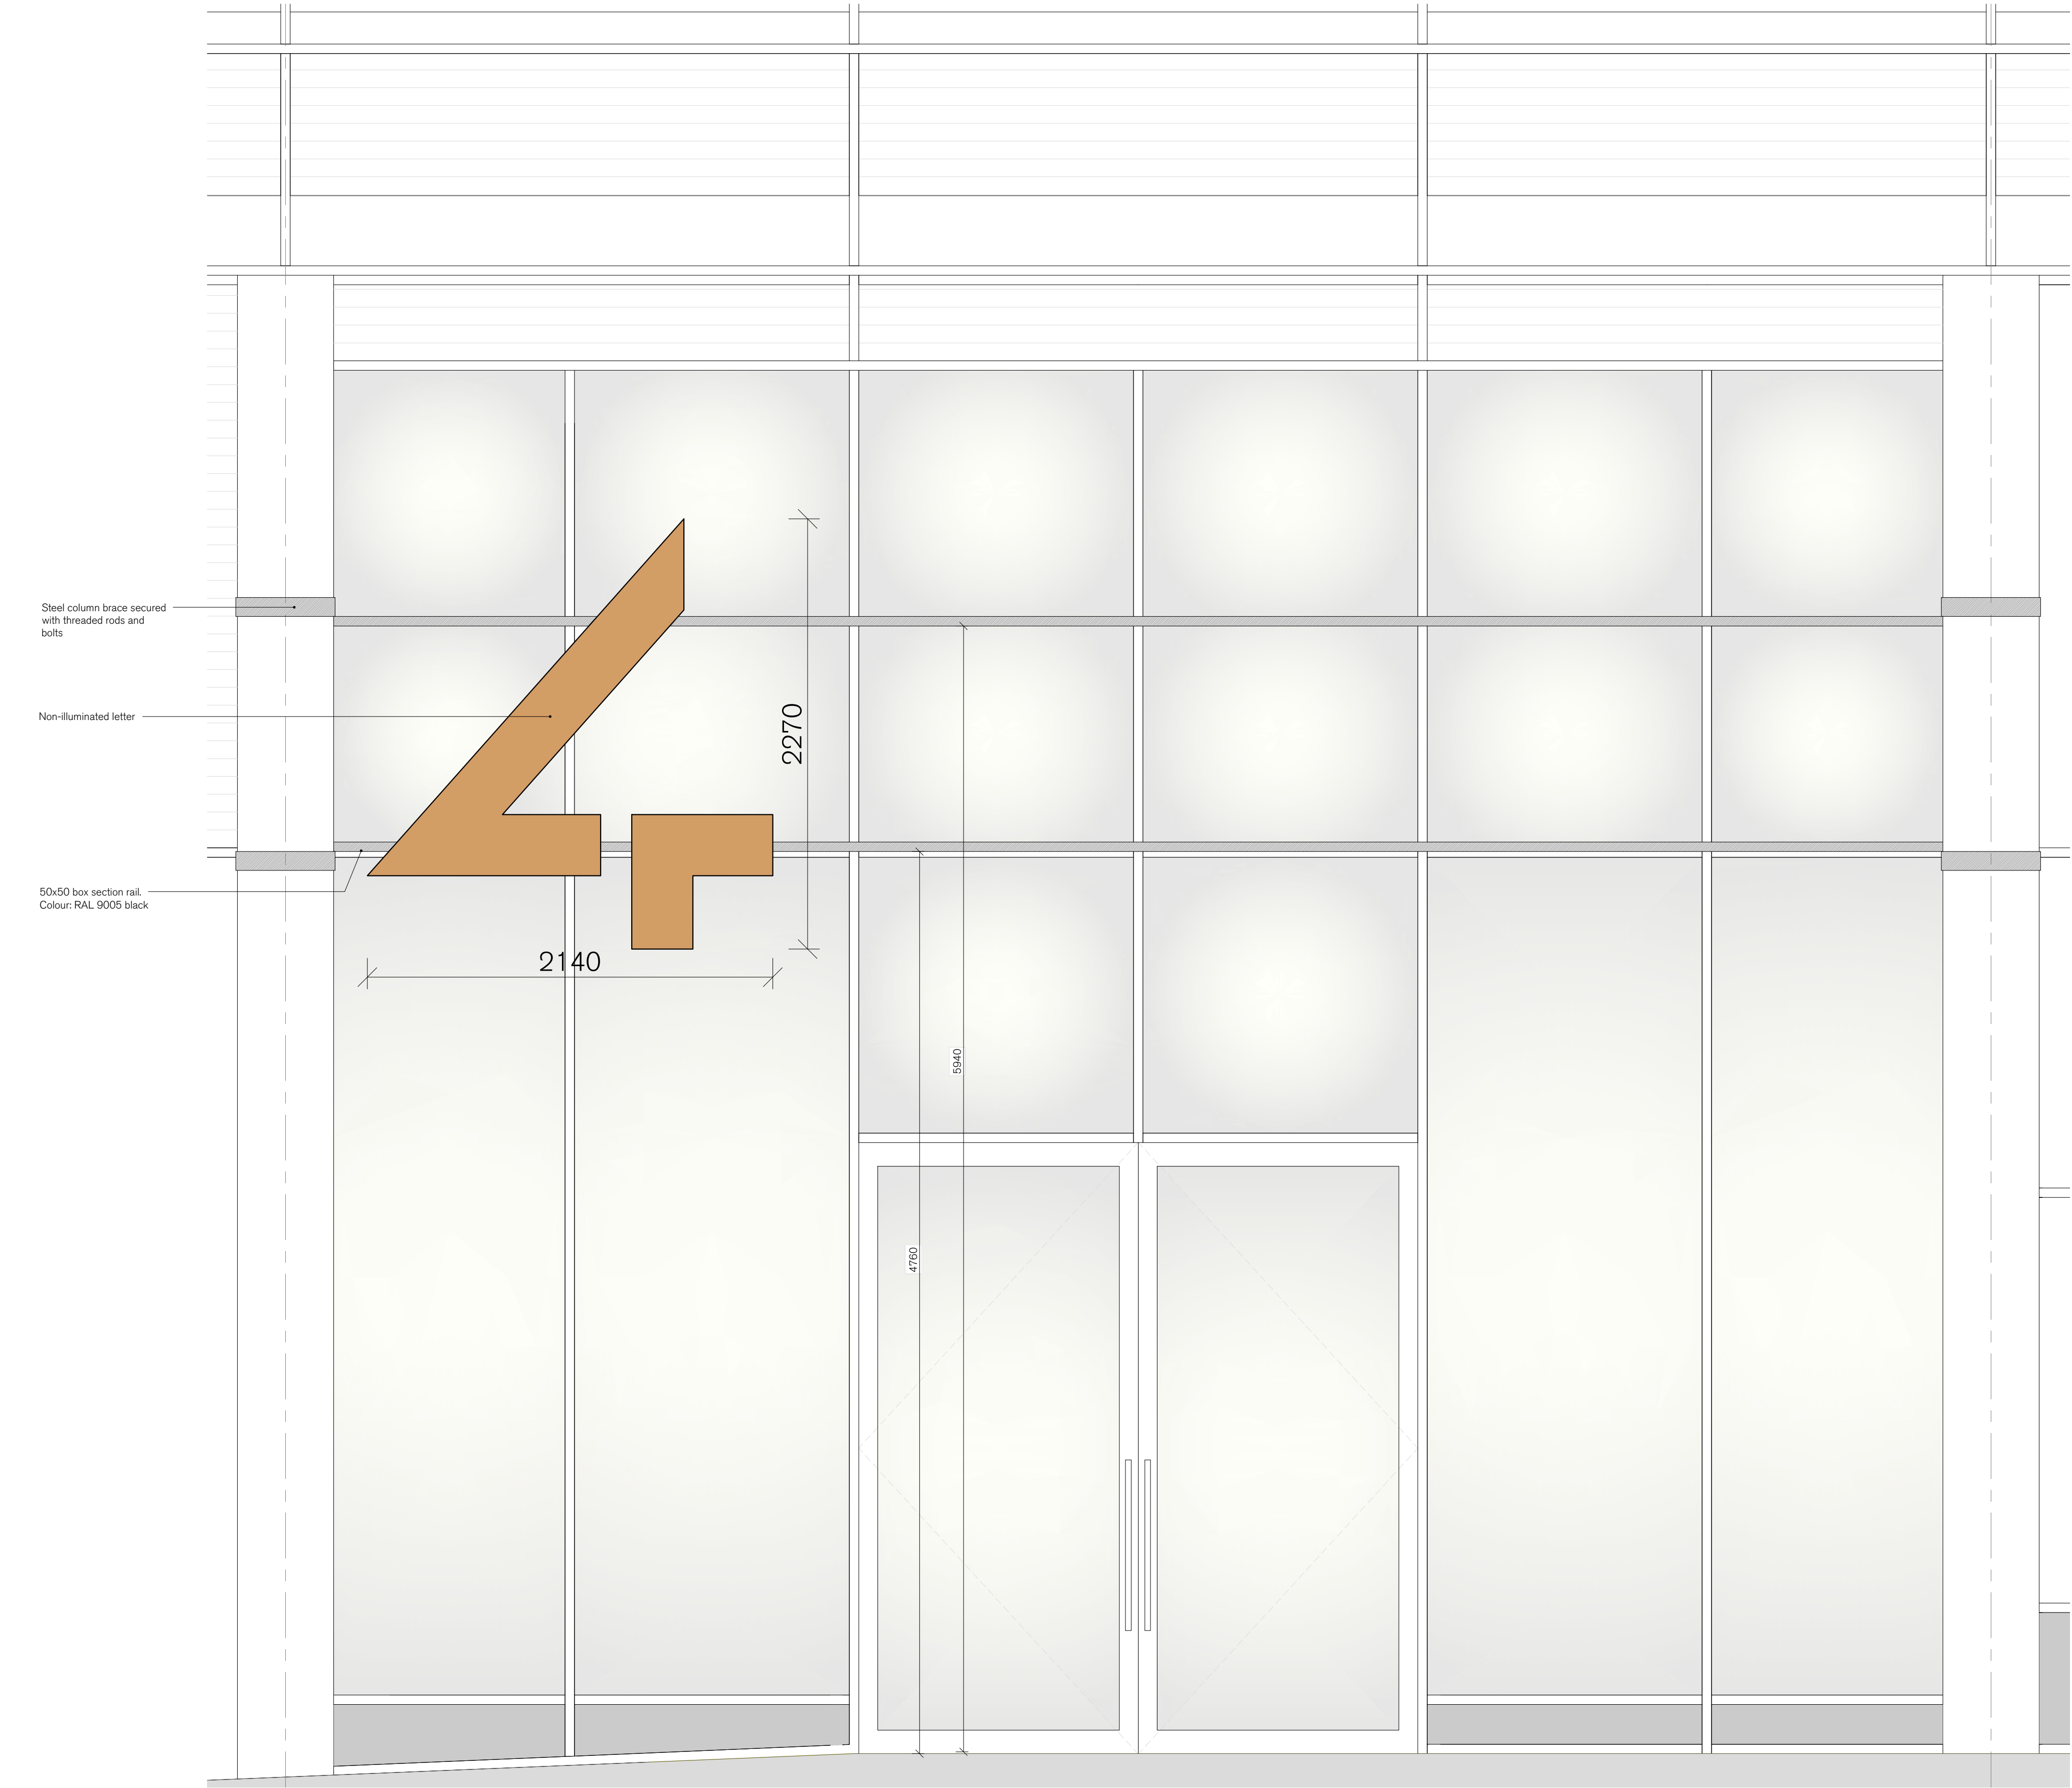

1:20
0 200 400 600 800 1000 2000mm

SPRATLEY & PARTNERS
7 CENTENARY BUSINESS PARK, STATION ROAD, HENLEY-ON-THAMES, OXFORDSHIRE RG9 1DS. 01491 411277
ISSUED ONLY FOR THE PURPOSE INDICATED. THIS DRAWING TO BE READ IN CONJUNCTION WITH ALL CONSULTANTS
INFORMATION. ALL DIMENSIONS TO BE CHECKED ON SITE. DO NOT SCALE. THIS DRAWING IS COPYRIGHT.

REV.	ISSUED	DESCRIPTION	DRAWN	CHECKED
-	-	-	-	-
-	-	-	-	-
-	-	-	-	-

PROJECT HARDMAN SQUARE MANCHESTER	DESCRIPTION PROPOSED CANOPY ELEVATION AND SECTION	DATE MAR '25	SCALE AT A1 1:20	JOB NO 19.803
CLIENT QUARTZ PROJECT SERVICES LIMITED		STATUS PLANNING	DRAWN CW	CHECKED DRC
				REV -

S
& P