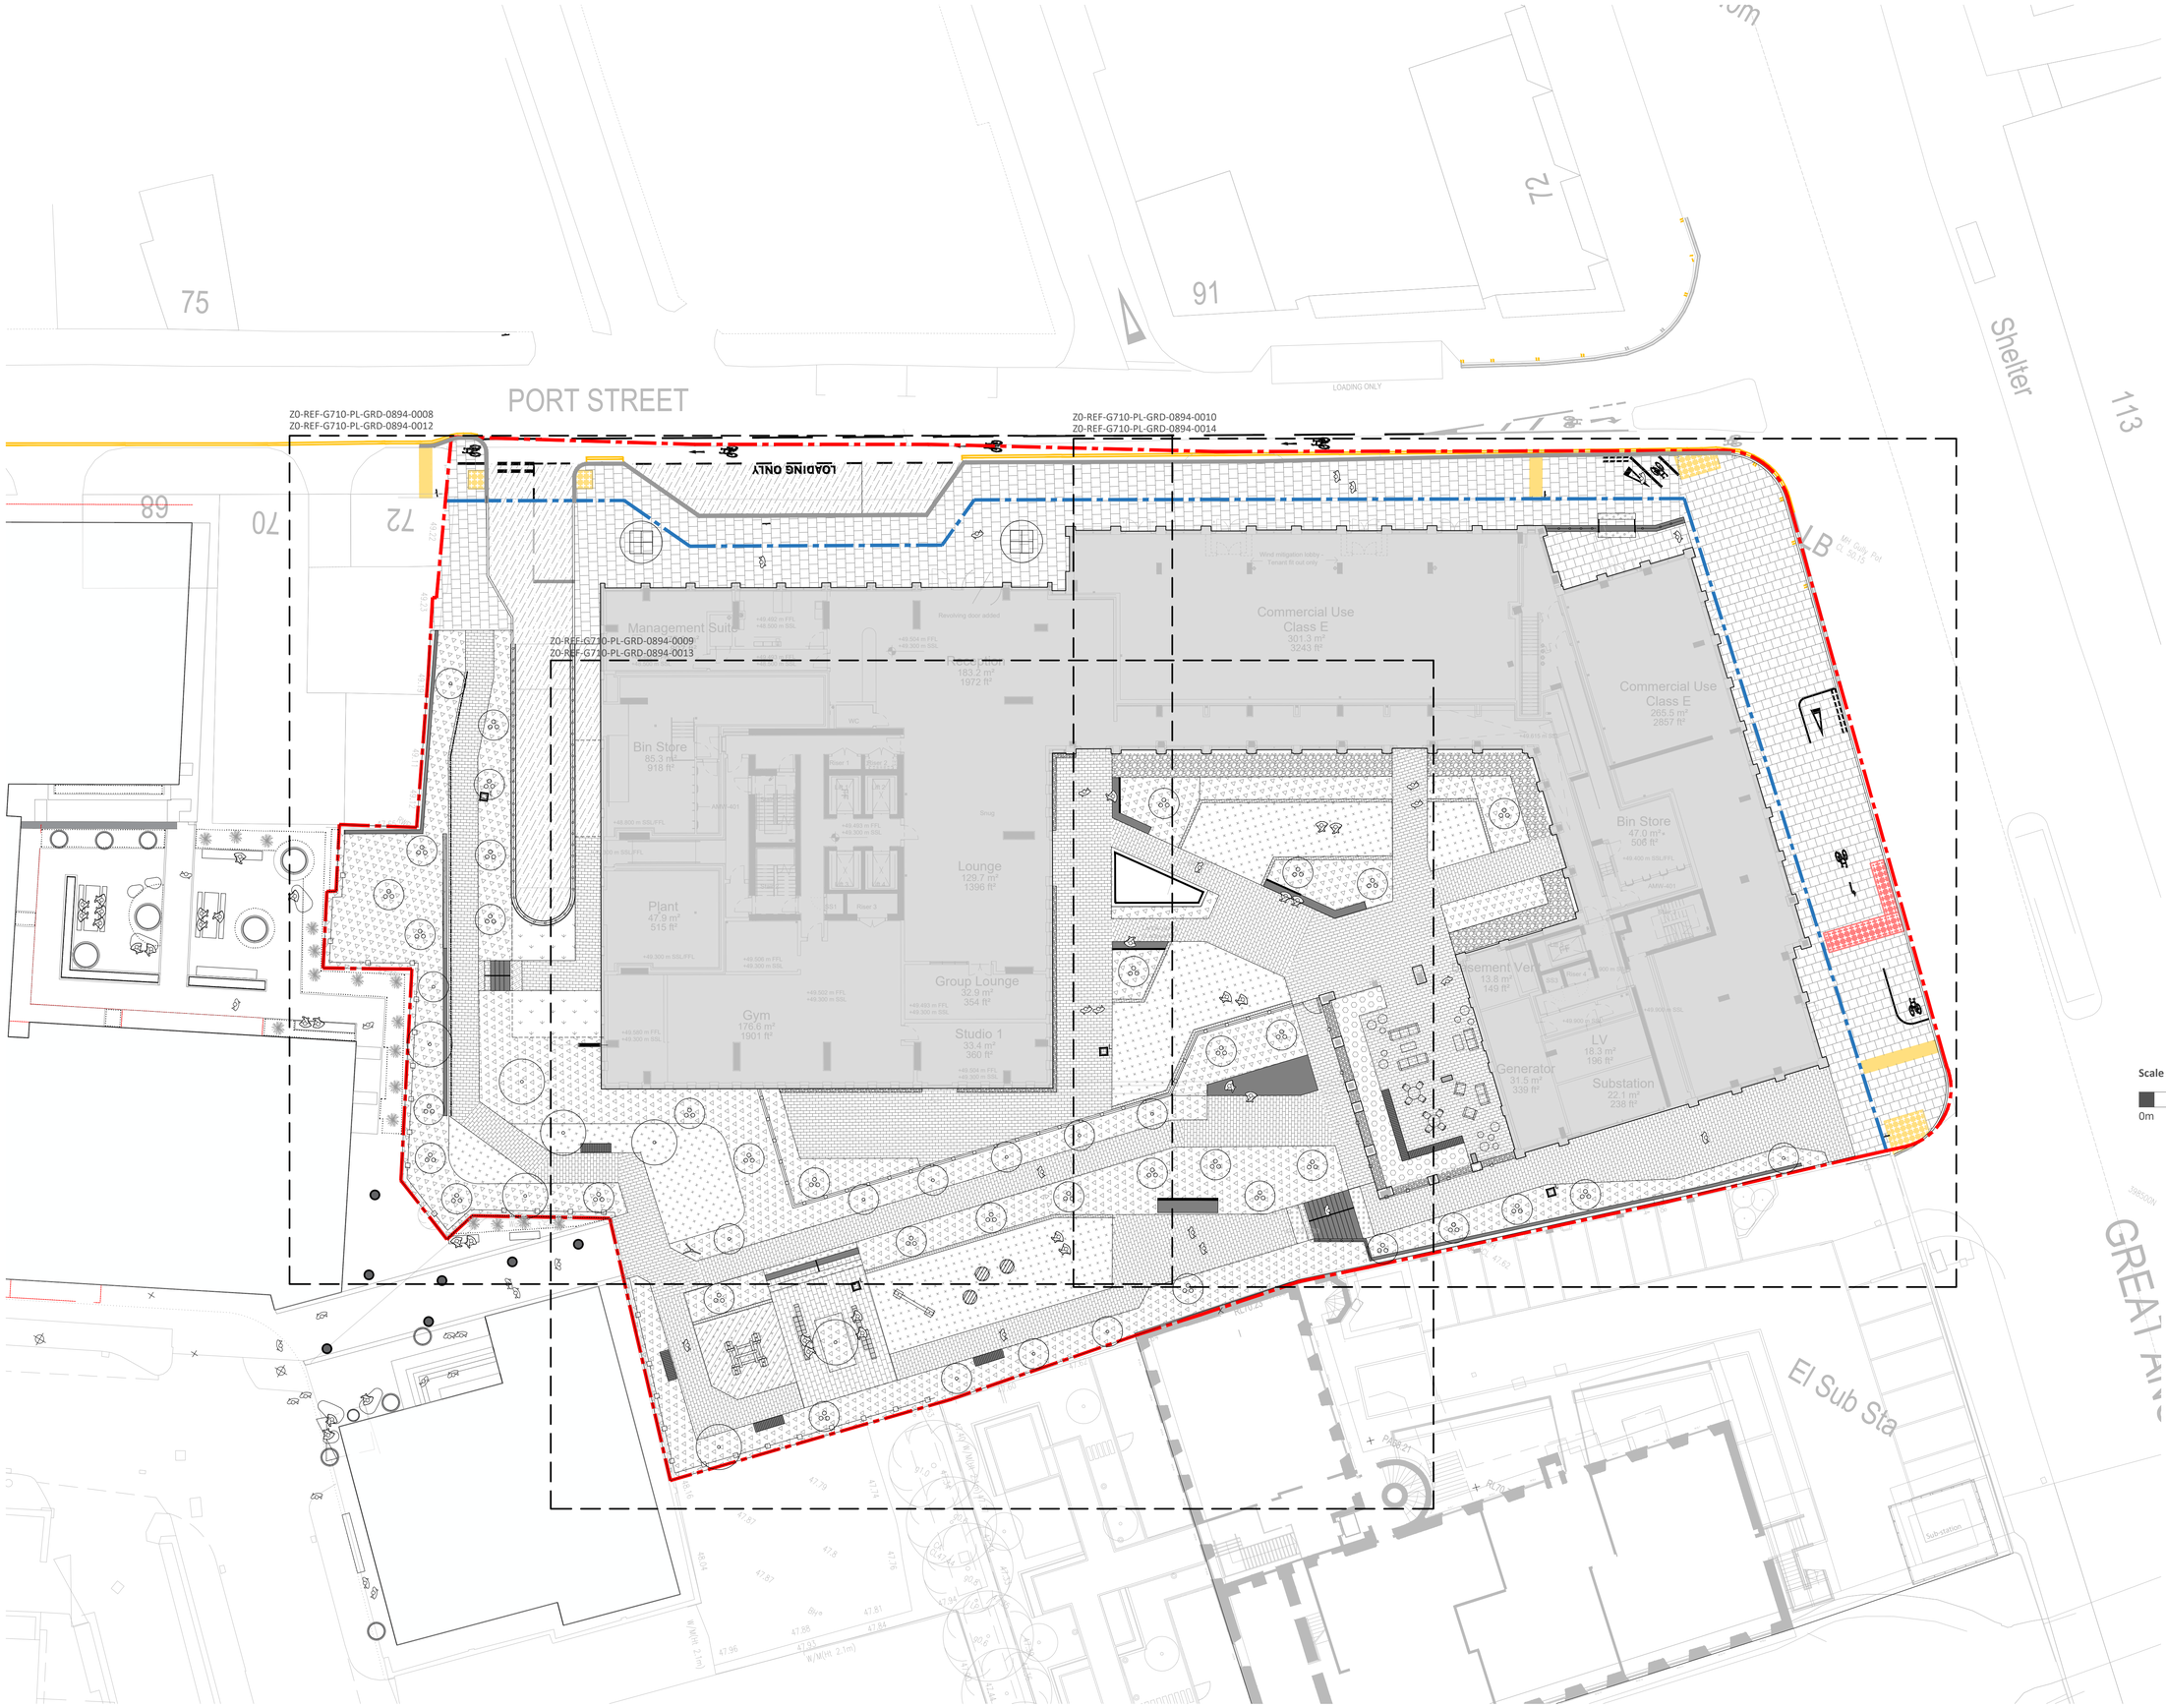

Notes

1. All dimensions in mm, unless otherwise stated.
2. Scaling from drawing if printed incorrectly may lead to errors.
3. All information outside red line boundary shown for contextual purpose only.
4. All hatch patterns are indicative only unless stated otherwise.
5. This drawing is to be read in conjunction with the drawings referenced opposite AND all relevant documentation from the design team.

Key

Site works boundary

Site ownership boundary

REFER TO WSP S278 DRAWINGS FOR DETAILS OF WORKS OUTSIDE OF BLUE LINE TO PORT STREET AND GREAT ANCOATS STREET (WITHIN ADOPTED HIGHWAY). INCLUDING DETAILS OF:
- SURFACING, TACTILE PAVING AND KERBS
- SIGNAGE
- LINE MARKINGS

Scale

0m 5m 10m 20m

Date	Description of revision	Drawn	Checked	Approved	Revision
06.01.25	Change to position of proposed wall and steps adjacent to Avro.	JR/MS	MS	MS	C02

re-form
landscape architecture

Beehive Mill, Jersey Street,
Manchester M4 6JG
T: +44 (0)161 397 4953
E: info@re-formlandscape.com
W: re-formlandscape.com

Project
PORT STREET, MANCHESTER
RF21-894

Client
RENAKER BUILD

Document title
LANDSCAPE GENERAL ARRANGEMENT

Paper size
A1

Scale
1:200

Status
FOR REVIEW AND COMMENT

S3

Drawing number
Z0-REF-G710-PL-GRD-0894-0005

Revision
C02

© re-form landscape architecture