


NOTES

1.

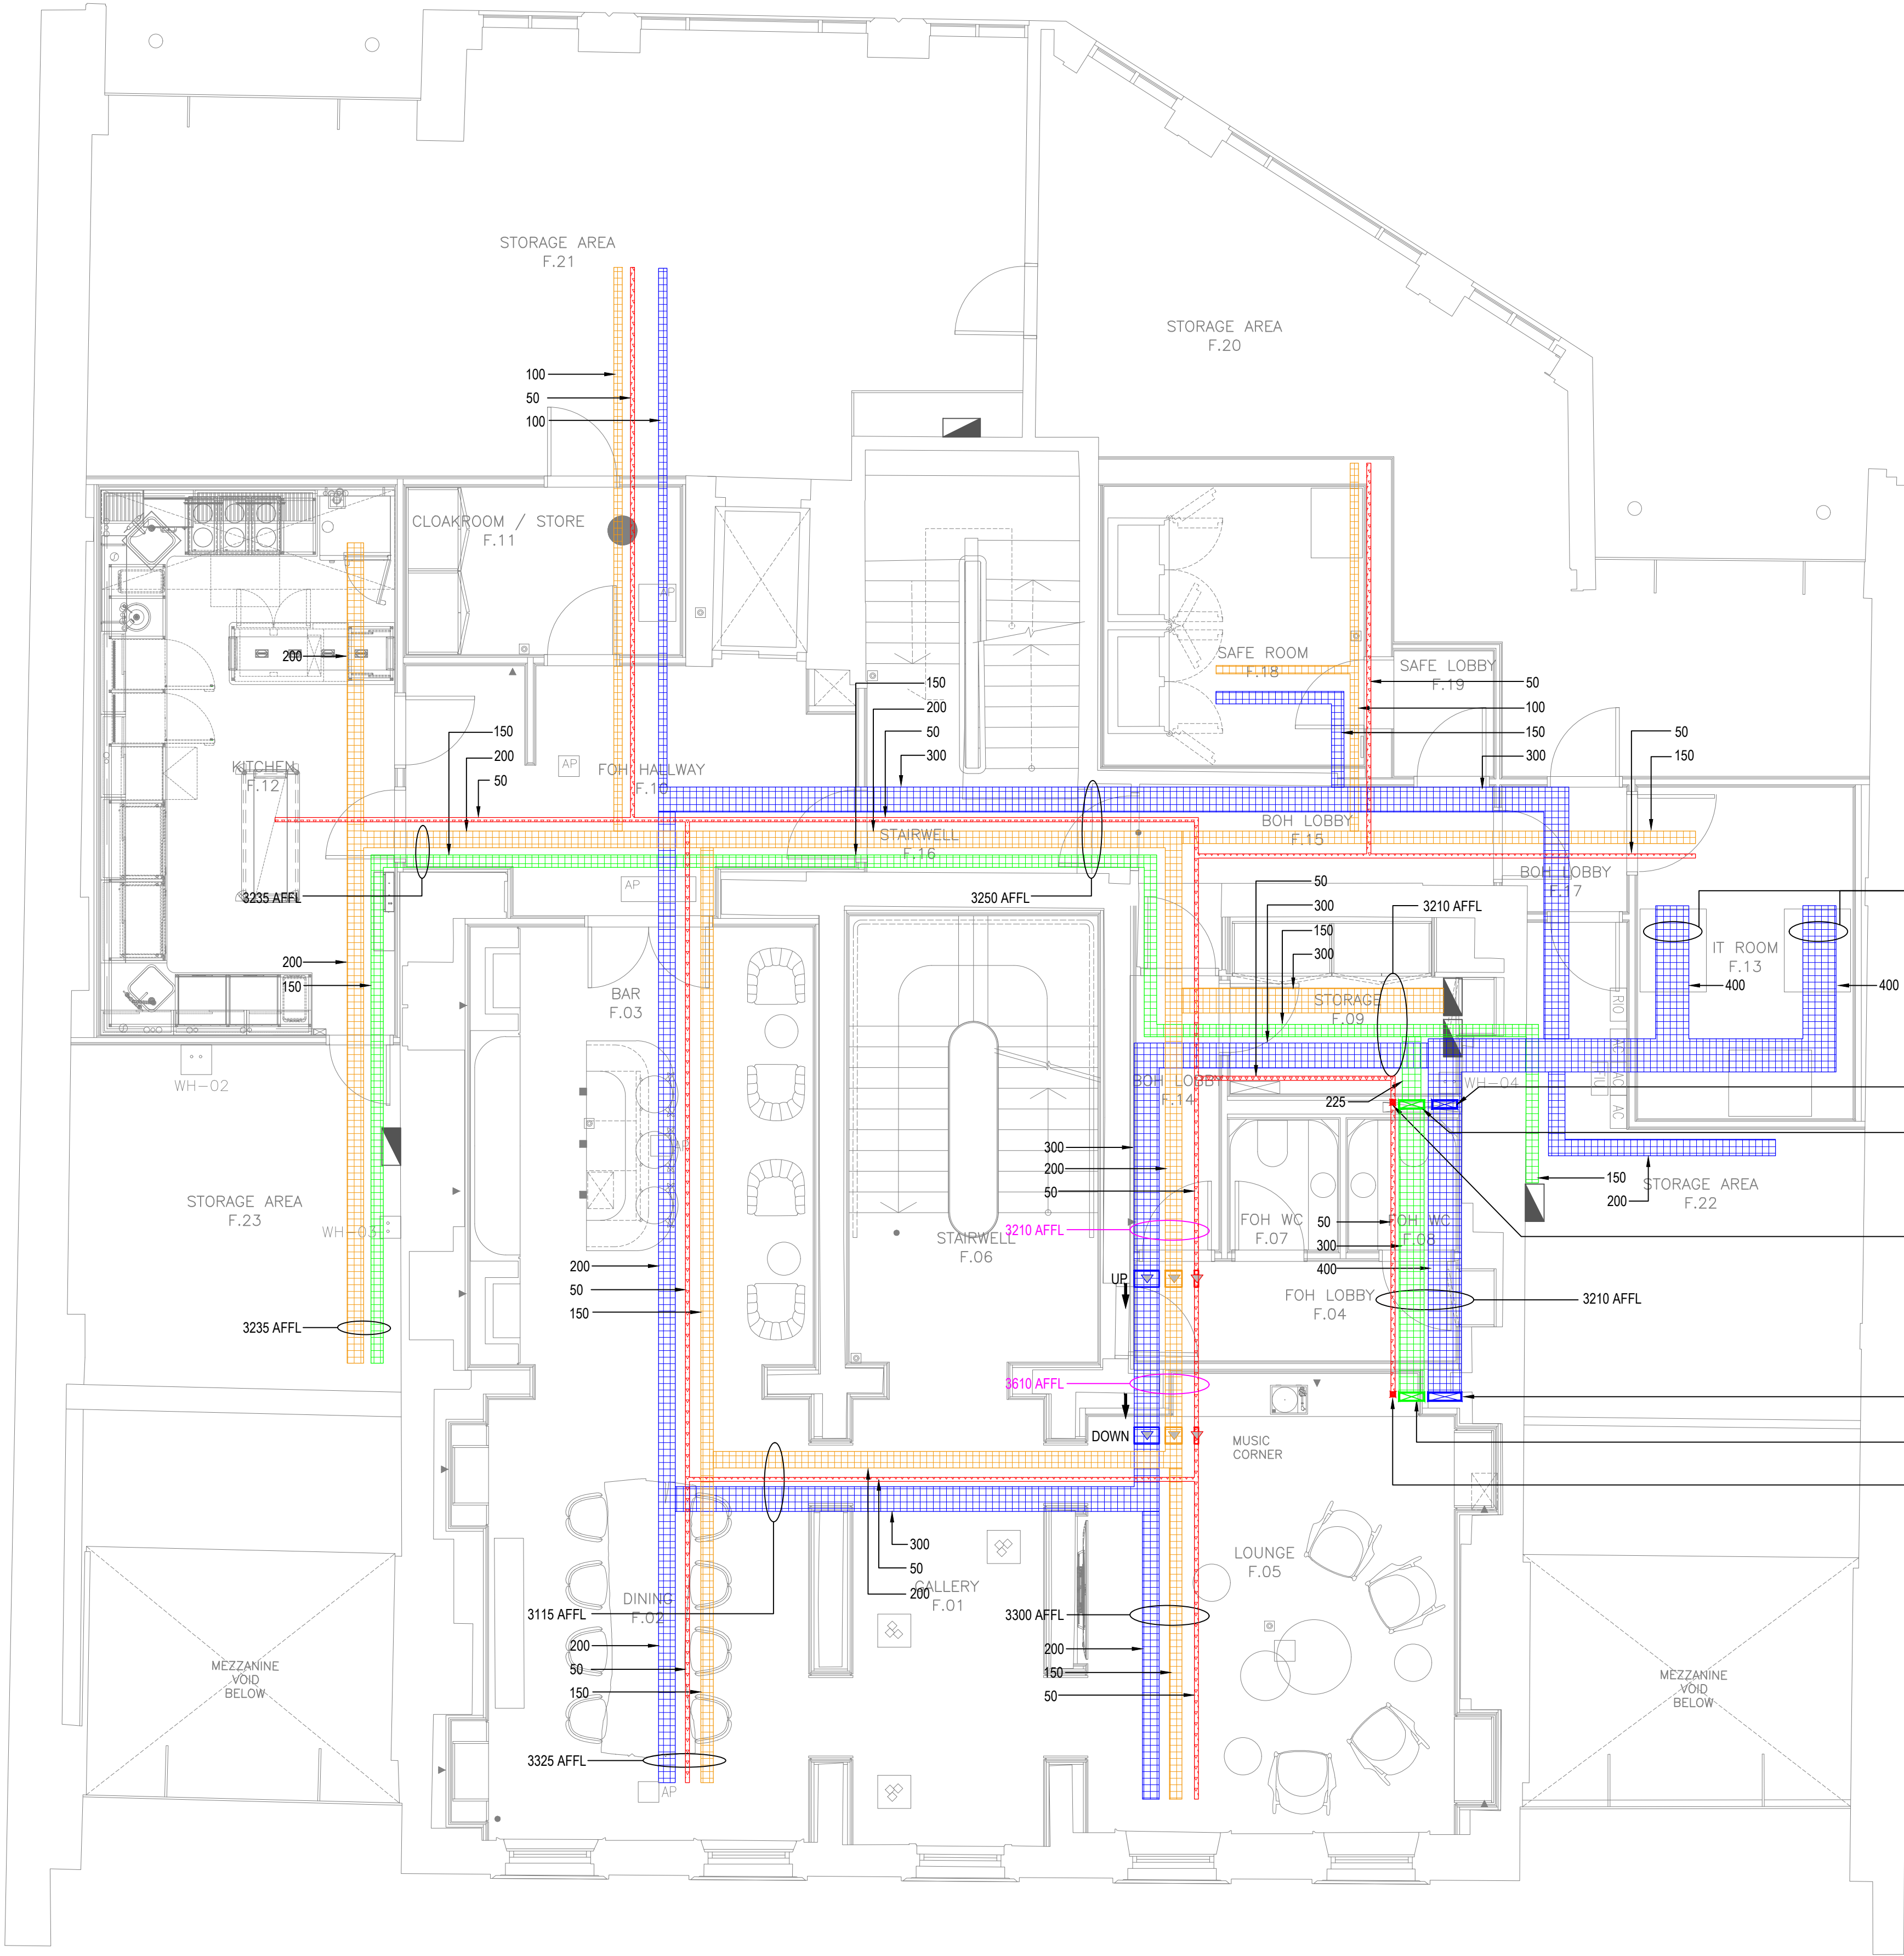

- 400mm DATA CABLE TRAY RISING FROM BELOW AND OFFSETTING IN CV ABOVE
- 300mm SUB-MAIN CABLE TRAY RISING FROM BELOW AND OFFSETTING IN CV ABOVE
- 50mm FA TRAY RISING FROM BELOW AND OFFSETTING IN CV ABOVE
- 400mm DATA CABLE TRAY RISING TO ABOVE
- 300mm SUB-MAIN CABLE TRAY RISING TO ABOVE
- 50mm FA TRAY RISING TO ABOVE

LEGEND	
	HEAVY DUTY GALVANISED STEEL TRAY FOR SUBMAINS
	GALVANISED CABLE BASKET CONTAINMENT FOR LV FINAL CIRCUITS
	GALVANISED CABLE BASKET CONTAINMENT FOR DATA & ALARM CABLING
	GALVANISED CABLE TRAY CONTAINMENT FOR FIRE ALARM

LEGEND	
	DISTRIBUTION BOARD
	CONTAINMENT DROP (GALVANISED TRUNKING, C/W DIVIDE)
	GALVANISED CONDUIT DROP TO ACCESSORY

LEO

LEO Electrical Services Ltd
Unit 1A Chipchase Court
Seaham Grange Industrial Estate
Seaham
County Durham
SR7 6PP

Client
Portview Fitout

Project Name
AP Watches
Manchester

Drawing Title
First Floor
Containment Layout

Drawn by
S.H.

Scale @ A1
1:50

Checked by
L.M.

Date
14.08.2024

Drawing Status
CONSTRUCTION

Drawing Number
24010/1F/C

Rev

-