




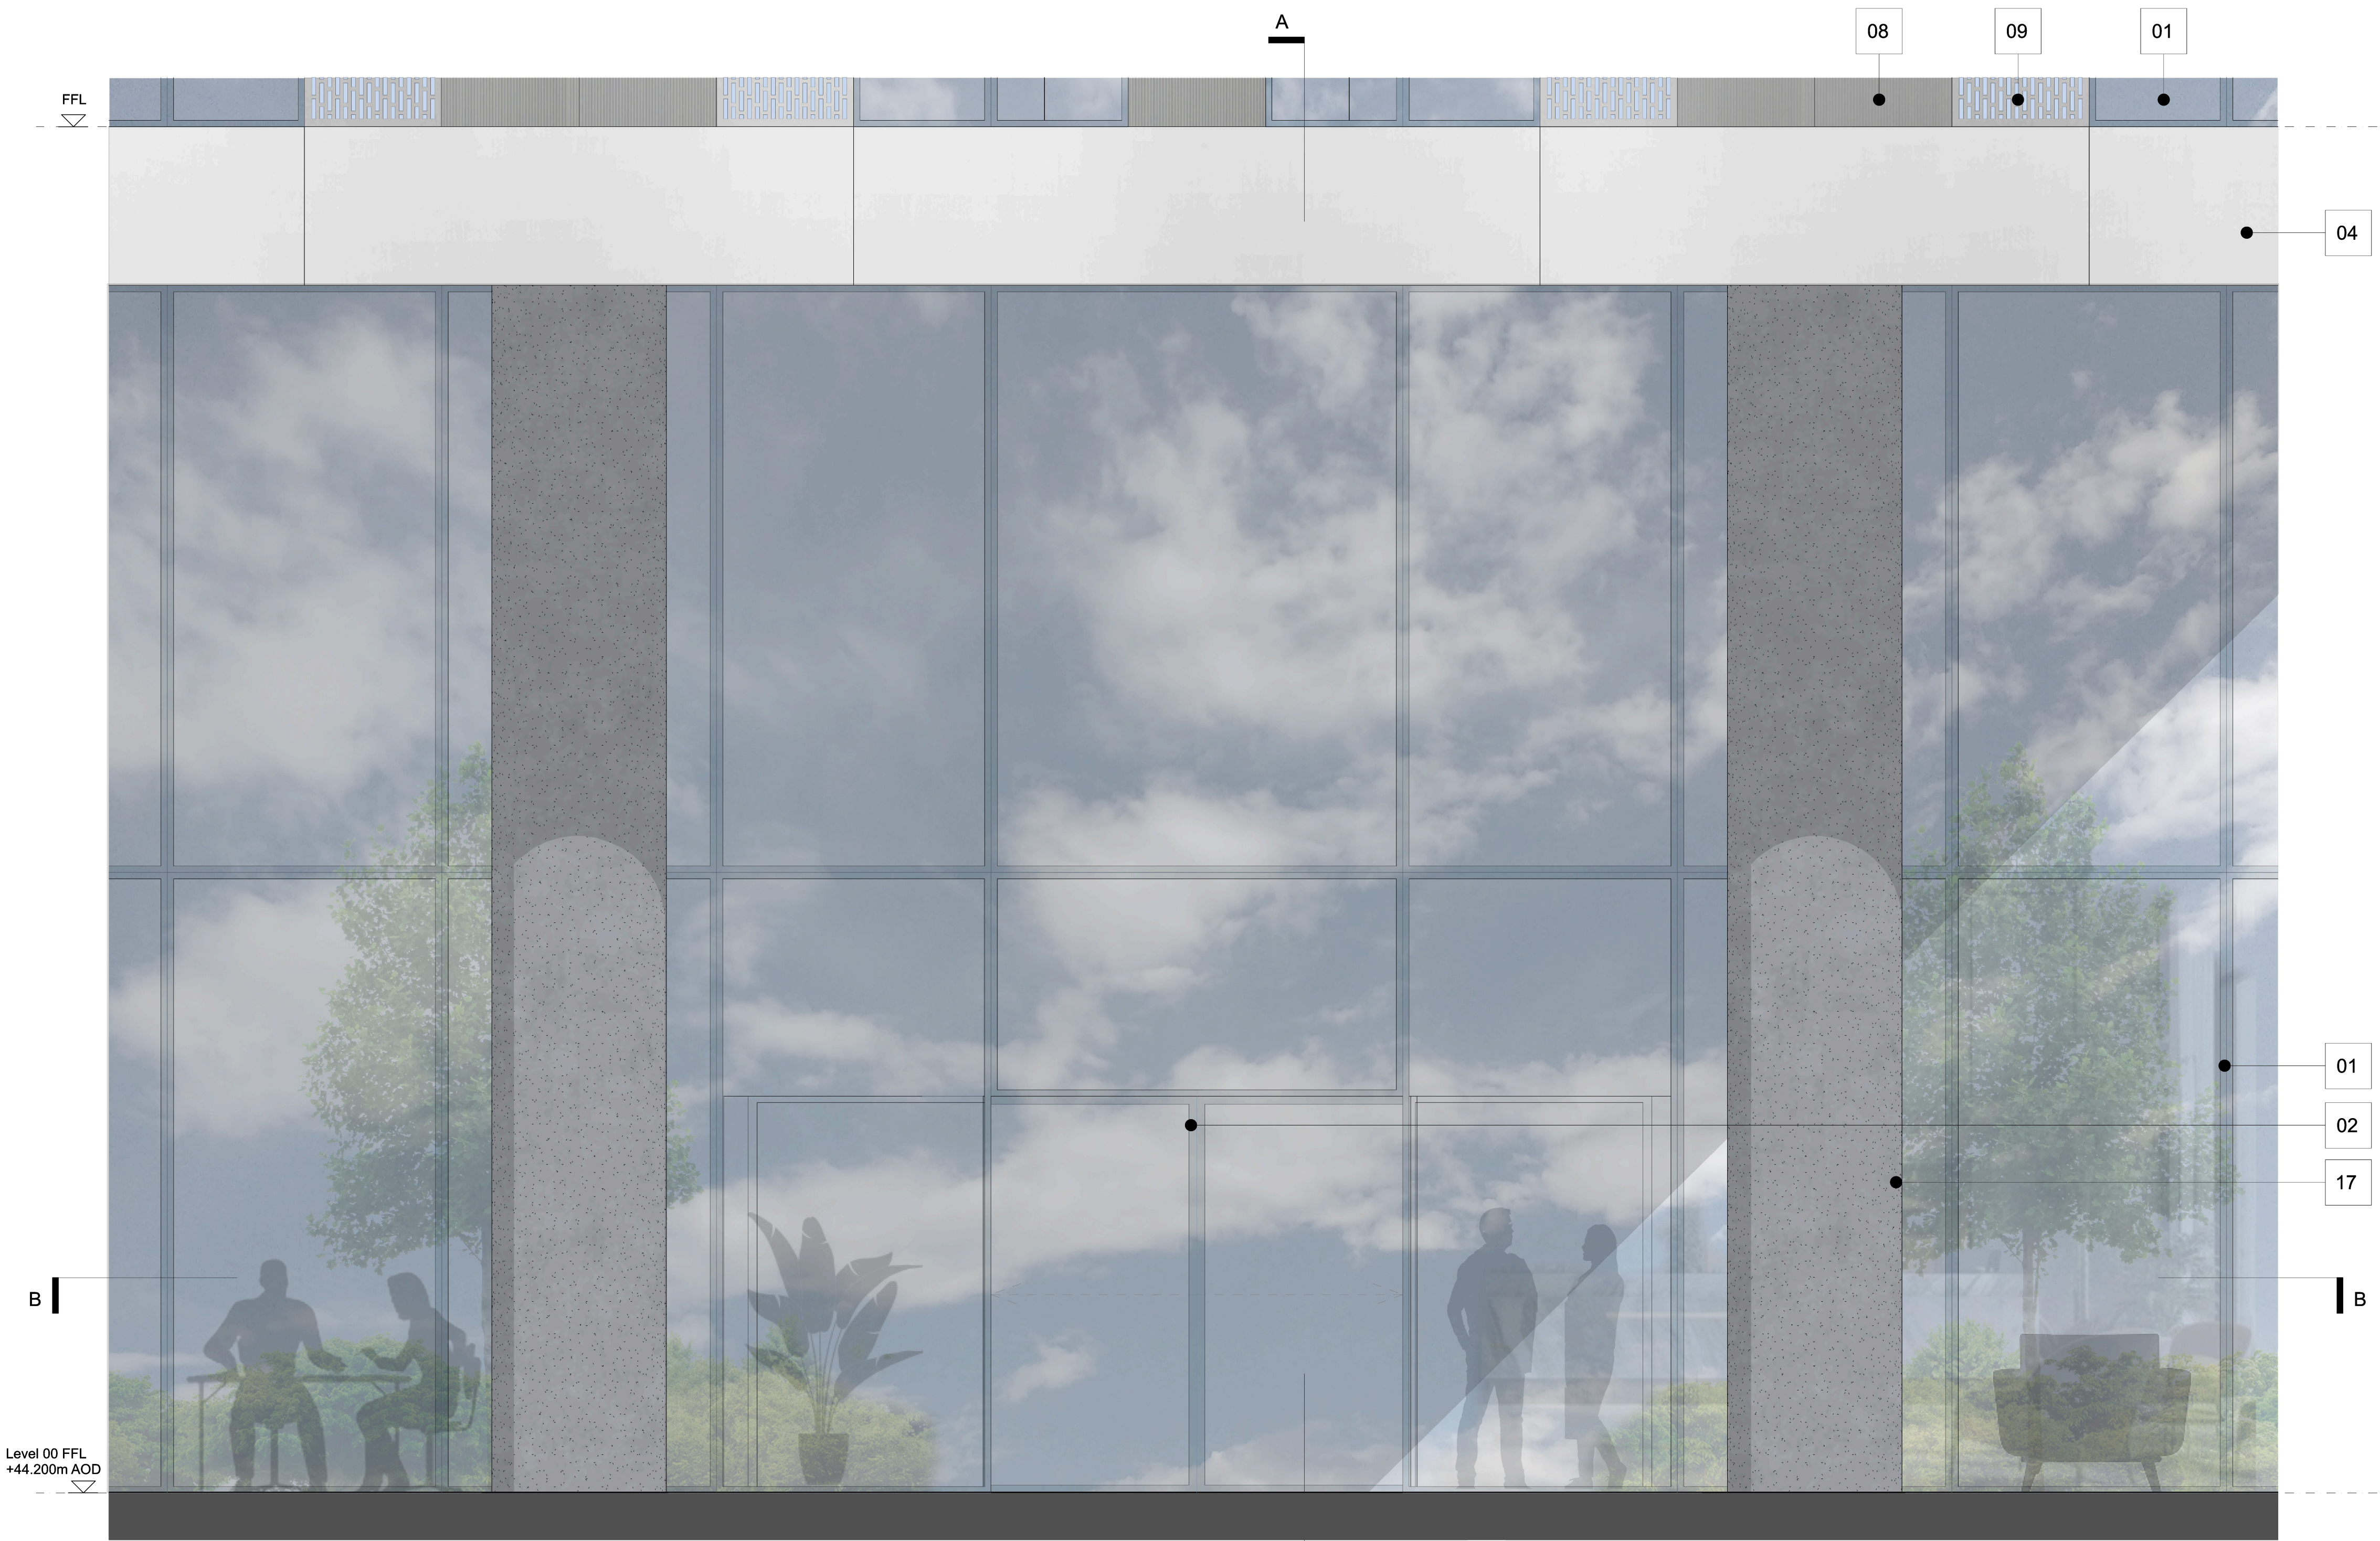

Detail Elevation
1:25

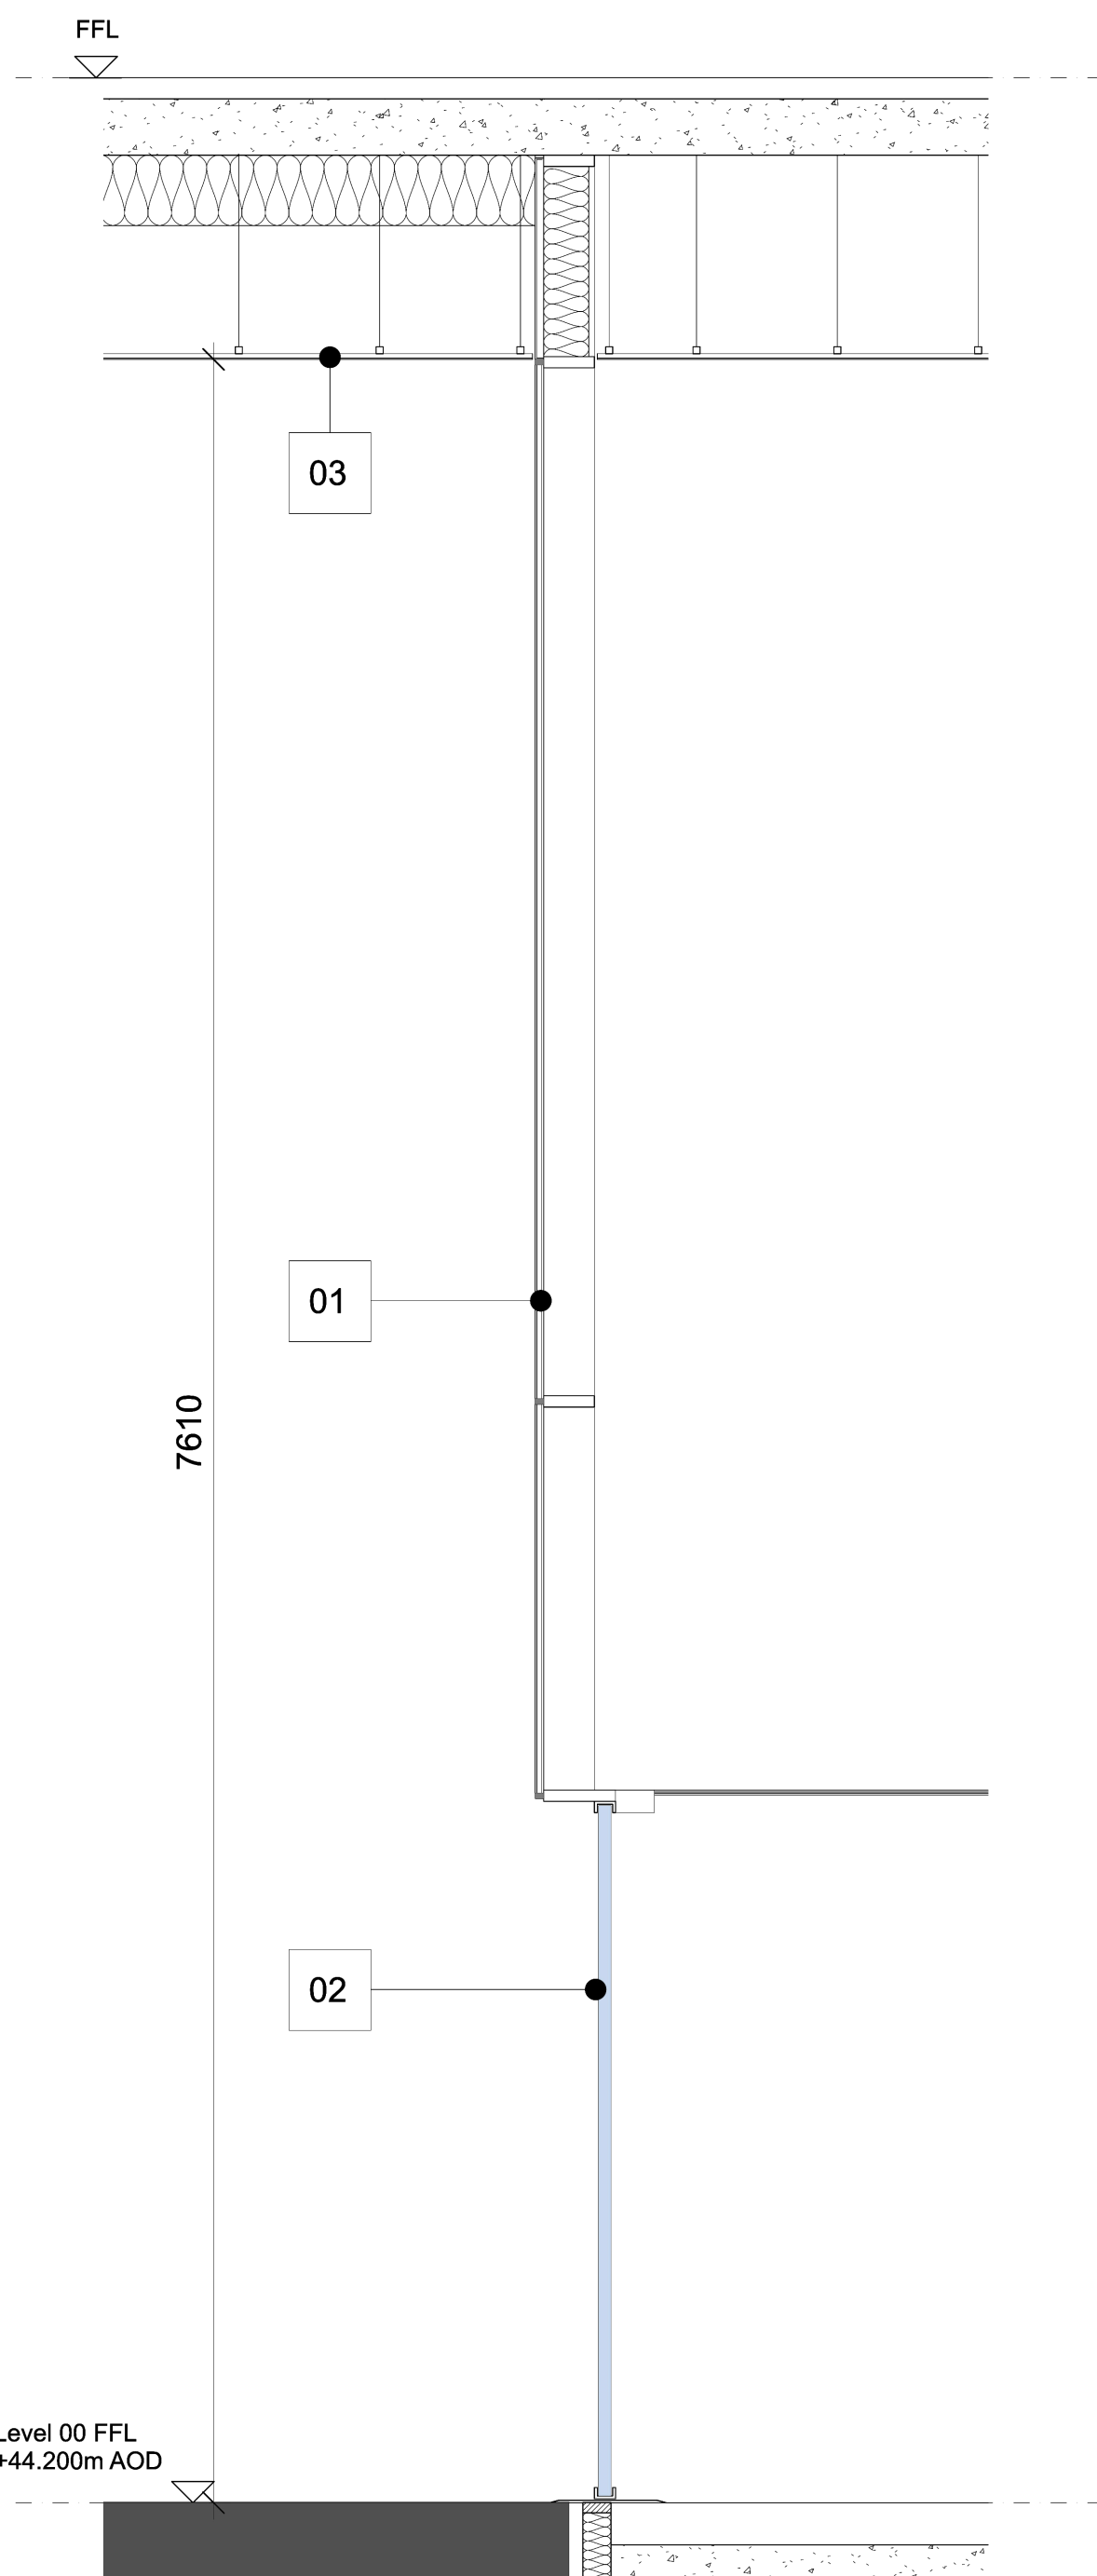

Detail Section AA
1:25

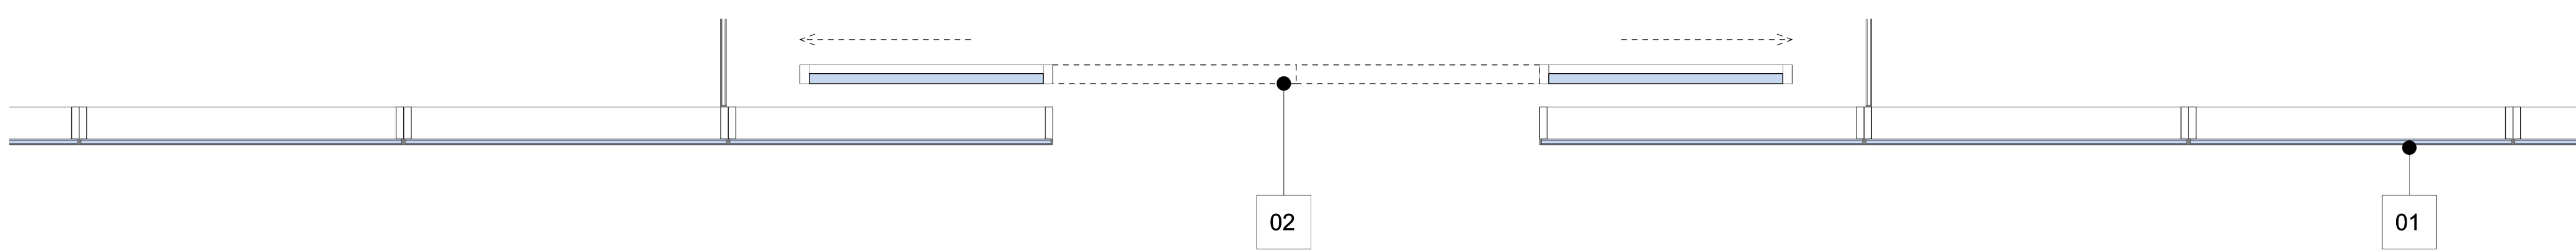

Detail Plan BB
1:25

MATERIAL KEY

- 01. CLEAR FULL HEIGHT GLAZING
- 02. CLEAR GLAZED SLIDING DOORS
- 03. ANODISED ALUMINUM SOFFIT
- 04. ANODISED ALUMINUM INSULATED PANEL - LIGHT GREY
- 08. ANODISED ALUMINUM INSULATED PANEL - LIGHT GREY TEXTURED
- 09. PERFORATED ANODISED ALUMINUM PANEL WITH FULL HEIGHT GLAZED OPENABLE WINDOW BEHIND (VENTILATION); COLOUR VARIES DEPENDING ON COLOUR OF ADJACENT SOLID PANEL
- 17. CONCRETE COLUMN WITH ARCHITECTURAL FINISH

This drawing is copyright Do not scale off dimensions.	All dimensions to be checked on site by contractor.	Contractor to report any dimensional discrepancies, errors or omissions prior to commencing on site.	<table><tr><th>Rev</th><th>Date</th><th>Description</th></tr><tr><td>P01</td><td>2024-12-20</td><td>Planning Submission</td></tr><tr><td> </td><td> </td><td> </td></tr><tr><td> </td><td> </td><td> </td></tr><tr><td> P01	2024-12-20	Planning Submission	



Manchester
+44 (0)161 835 2345

London
+44 (0)20 7549 4000