


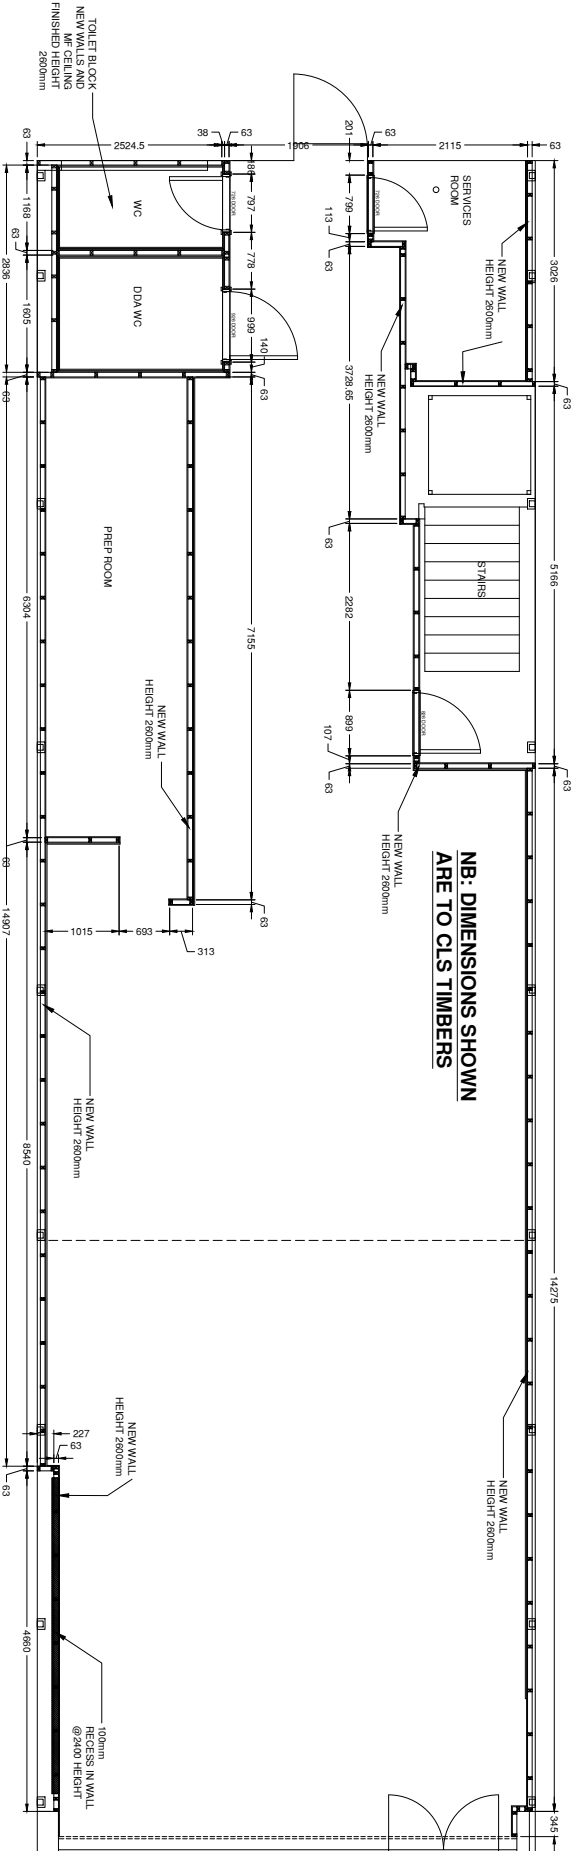

DOORS	
DDA	LAMINATED DOOR, MIRROR ON HEAR 4645 (500mm TOILET) CHROME DDA LOCK CHROME PUSH PLATE CHROME PULL HANDLE
TOILET	LAMINATED DOOR, CHROME DOOR CLOSER, DDA LOCK CHROME PUSH PLATE CHROME PULL HANDLE
OFFICE	PULL LOCK, BASIC PUSH/PULL HANDLES AND CLOSER

NOTE:	
	72mm DOOR STRUCTURAL OPENING 800mm x 2086mm, 72mm DOOR STRUCTURAL OPENING 1000mm x 2086mm, 98mm DOOR STRUCTURAL OPENING 1000mm x 2086mm,

© Copyright Heavenly Desserts Ltd

The intellectual property in any design or other works created by Heavenly Desserts Ltd and its subsidiaries shall remain the property of Heavenly Desserts Ltd and shall not be copied or reproduced without prior permission of Heavenly Desserts Ltd.

DRAWING CHECKED & APPROVED BY

Signed	Company	Date

REVISIONS

NO DIMENSIONS TO BE SCALED FROM THIS DRAWING
THIS DRAWING TO BE READ IN CONJUNCTION
WITH THE FOLLOWING DRAWINGS:-

HEAVENLY
DESSERTS
2008

SITE
MANCHESTER - CHEETHAM HILL

SITE ADDRESS
40 BURY OLD ROAD, (UNIT 2)
CHEETHAM HILL, SHOPPING CENTER
MANCHESTER, M8 5DP

DRAWING TITLE
STUD WALL
LAYOUT

SCALE	1:50@A2	DATE	17/03/2025
DRAWN BY	JUE	CHECKED BY	
DRAWING NUMBER	PP907-01-02	REV.	