




2 3D View CIS M&E View

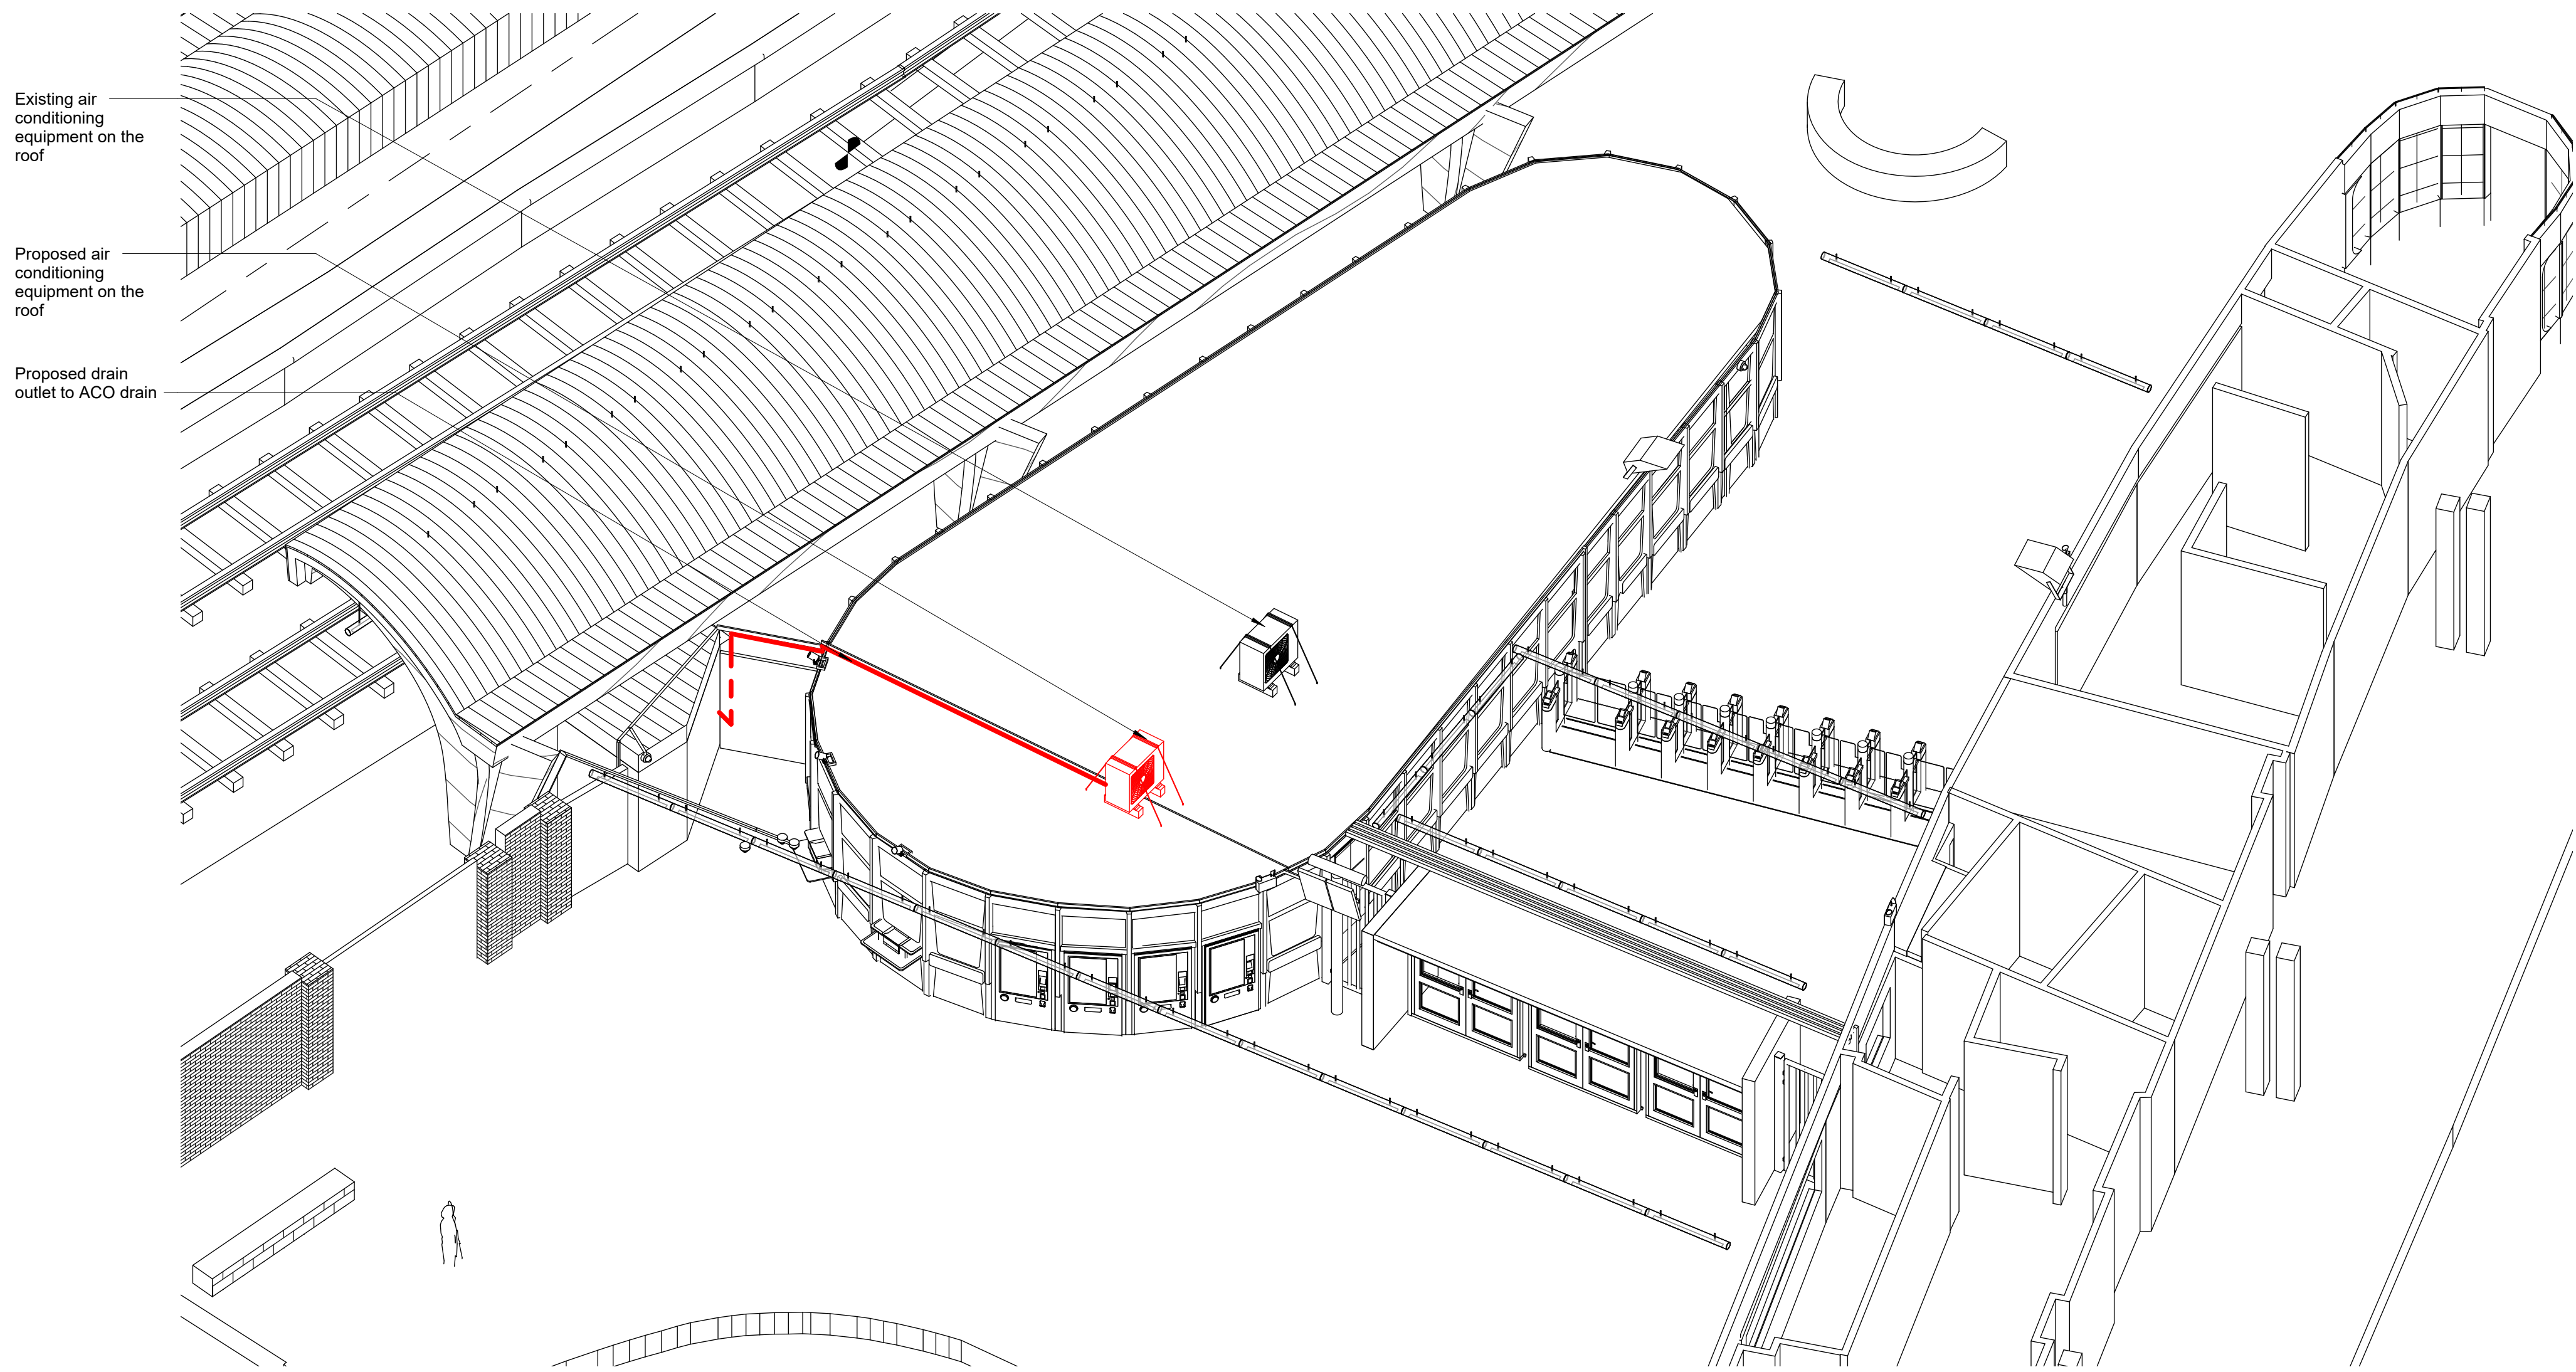

1 3D View - Proposed Station M&E

©
DO NOT SCALE. Use figured dimensions only. Contractor is to check all dimensions before commencement of works. This drawing is copyright. This data to be used as x-ref file only - not as live data. This drawing must only be used for the purpose for which it is supplied.

NOTES:

Key:

Area out of scope

Existing Infrastructure

Proposed Infrastructure

C08	03/12/2024	Final Planning Submission	NF	RB	GS
C07	22/08/2024	Update to comments	KB	LK	GS
C06	09/08/2024	Amendments to include additional windows and air conditioning unit to ticket office	KB	LK	GS
C05	14/03/2024	TIT TO - Note changes	GB	LK	GS
C04	14/03/2024	TQ - Trunking size	GB	LK	GS
C03	13/03/2024	Issued for LBC Condition	GB	LK	GS
C02	19/01/2024	Issued for Construction	GB	GF	GS
C01	15/12/2023	Issue for Construction	GB	MD	GS
No.	Date	Description of Revision	Drawn	Chkd.	Appr.

SEEDY Architects!
Parsonage Chambers
3 Parsonage
Manchester
M3 2HW
• Tel: 0161 832 5750 • E: office@seedarchitects.co.uk •

status
PAGE 2 ES-5



job title
Manchester Oxford Road
Congestion Relief

ELR: COL
mileage: 189m 0658yds

drawing title
3D View - Lighting & CCTV & M&E

author GB	date 12/12/2023	drawn by GB	date 12/12/23
checker GF	date 12/12/23	approver GS	date 12/12/23
scale NTS	paper size A1	Suitability: S4	Rev. C08

Drawing Number:
175726-STR-XX-XXXX-DRG-EAR-000904