

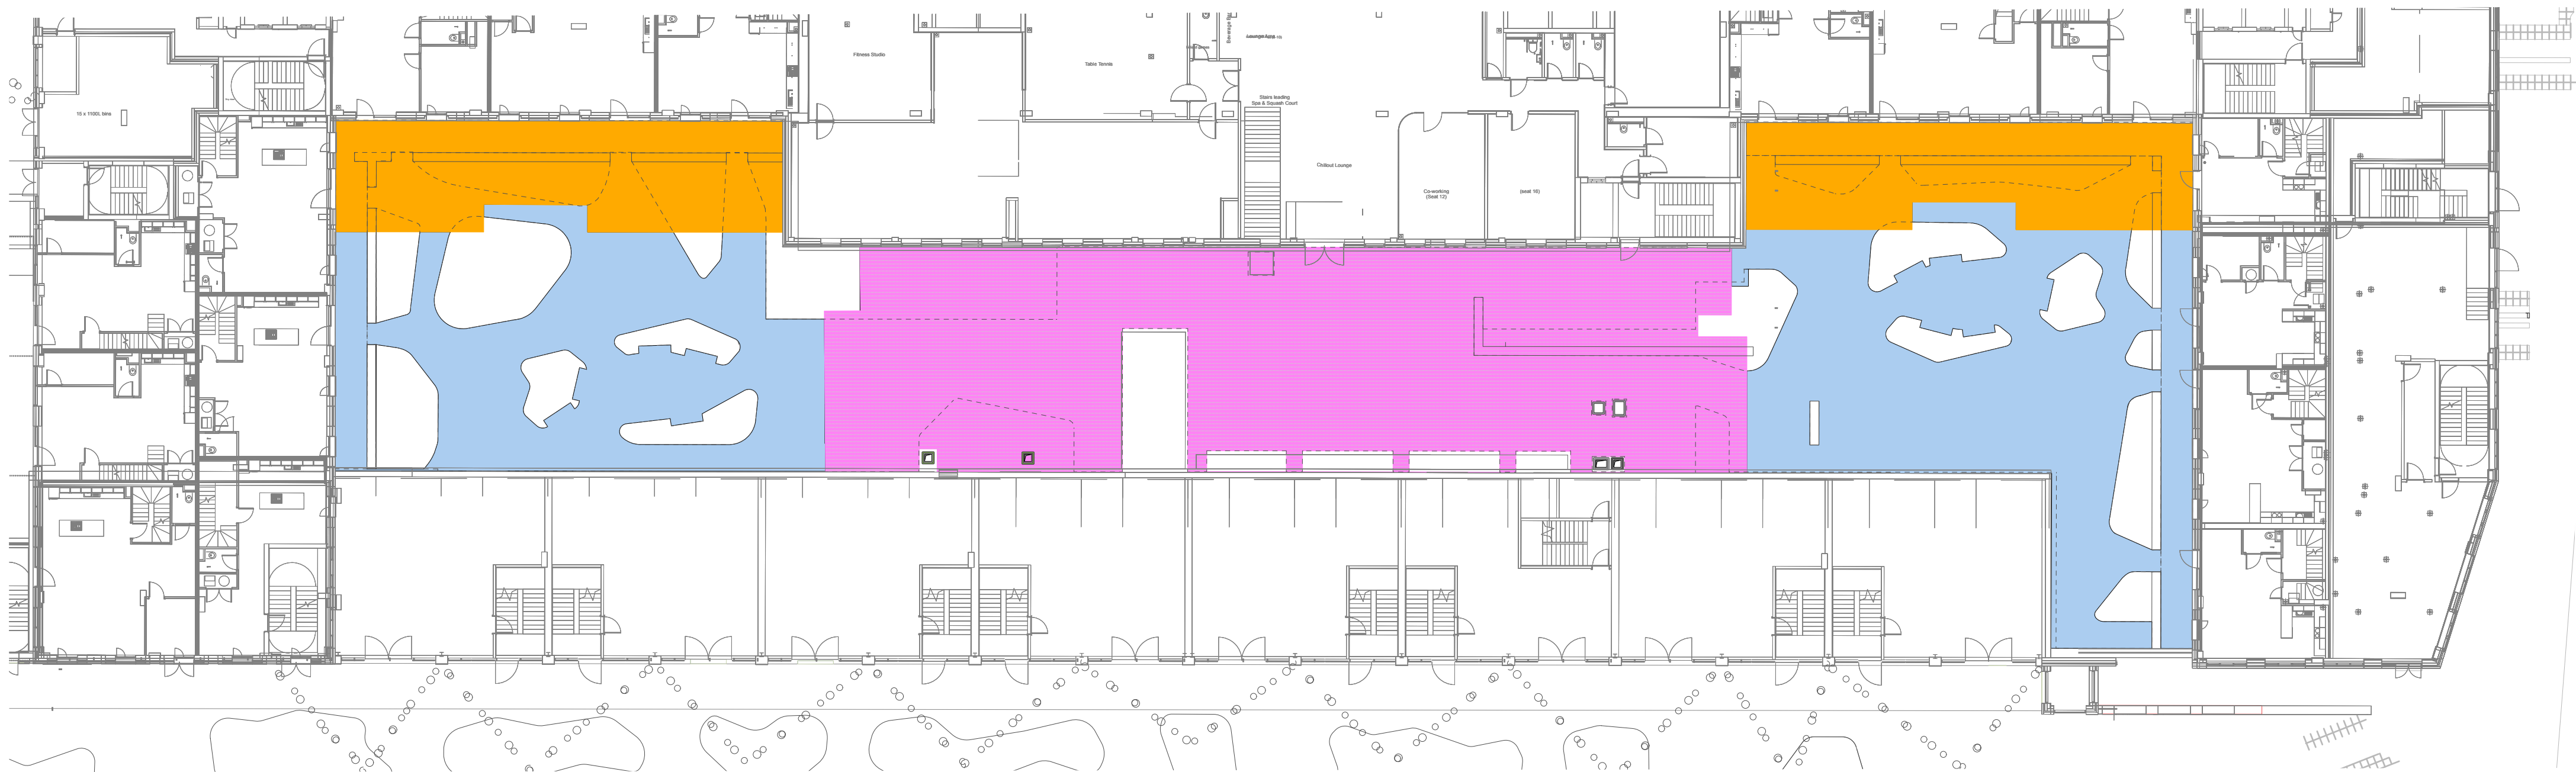
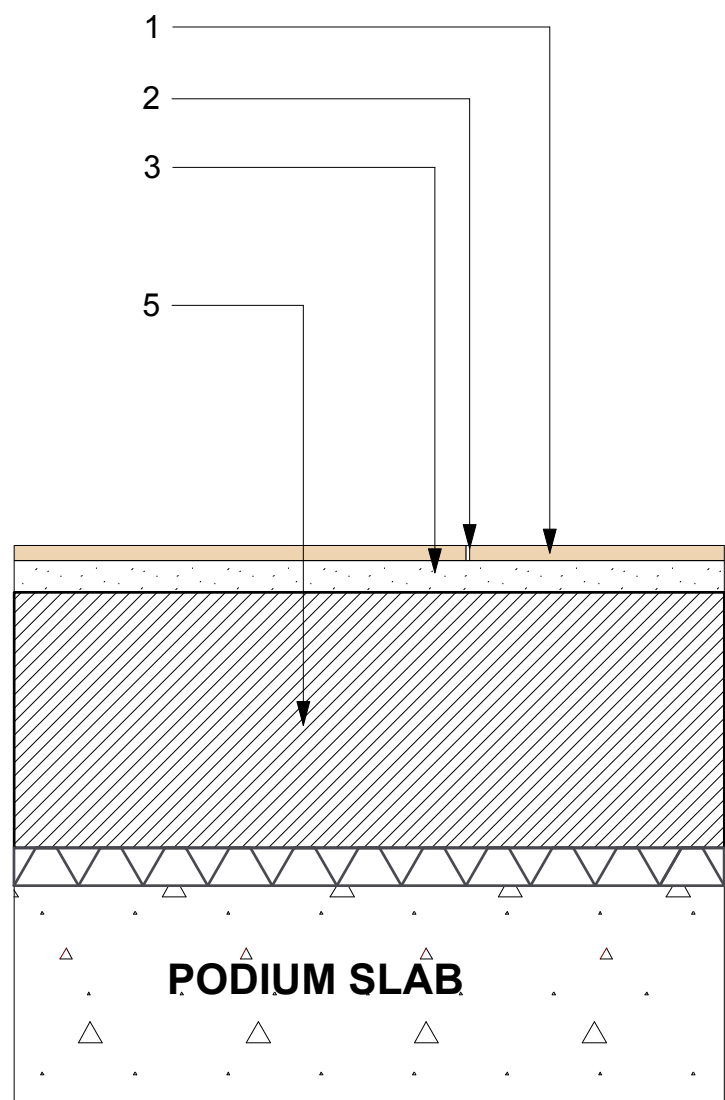
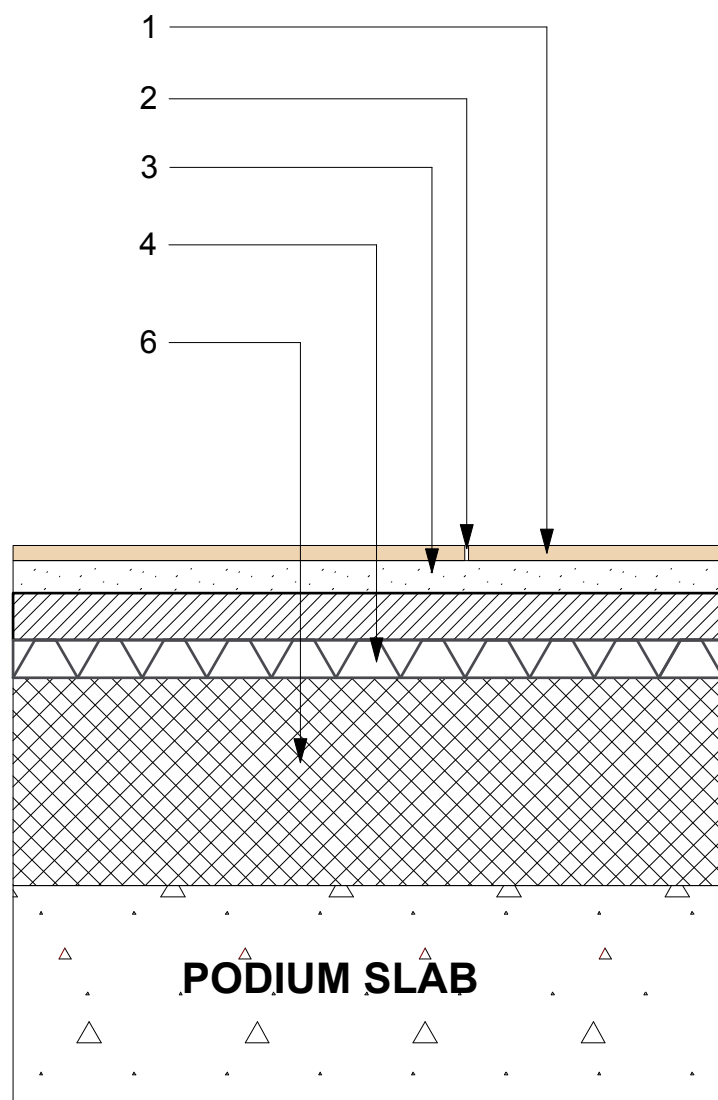


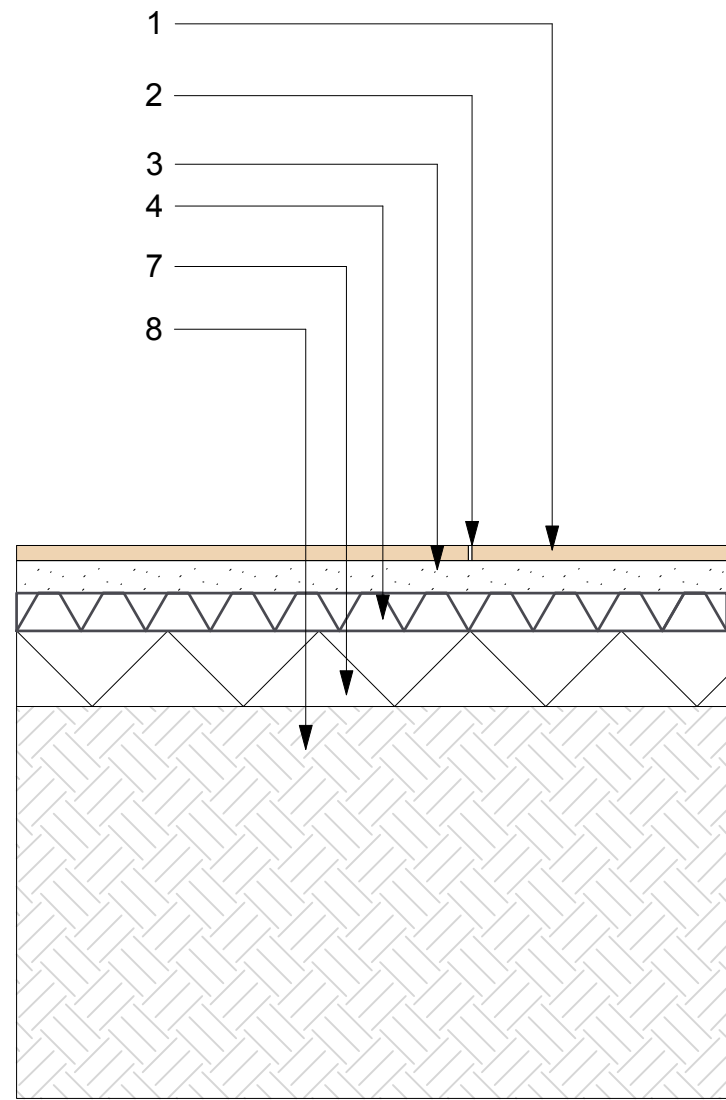

1 Podium Build up Types
Scale: 1:250

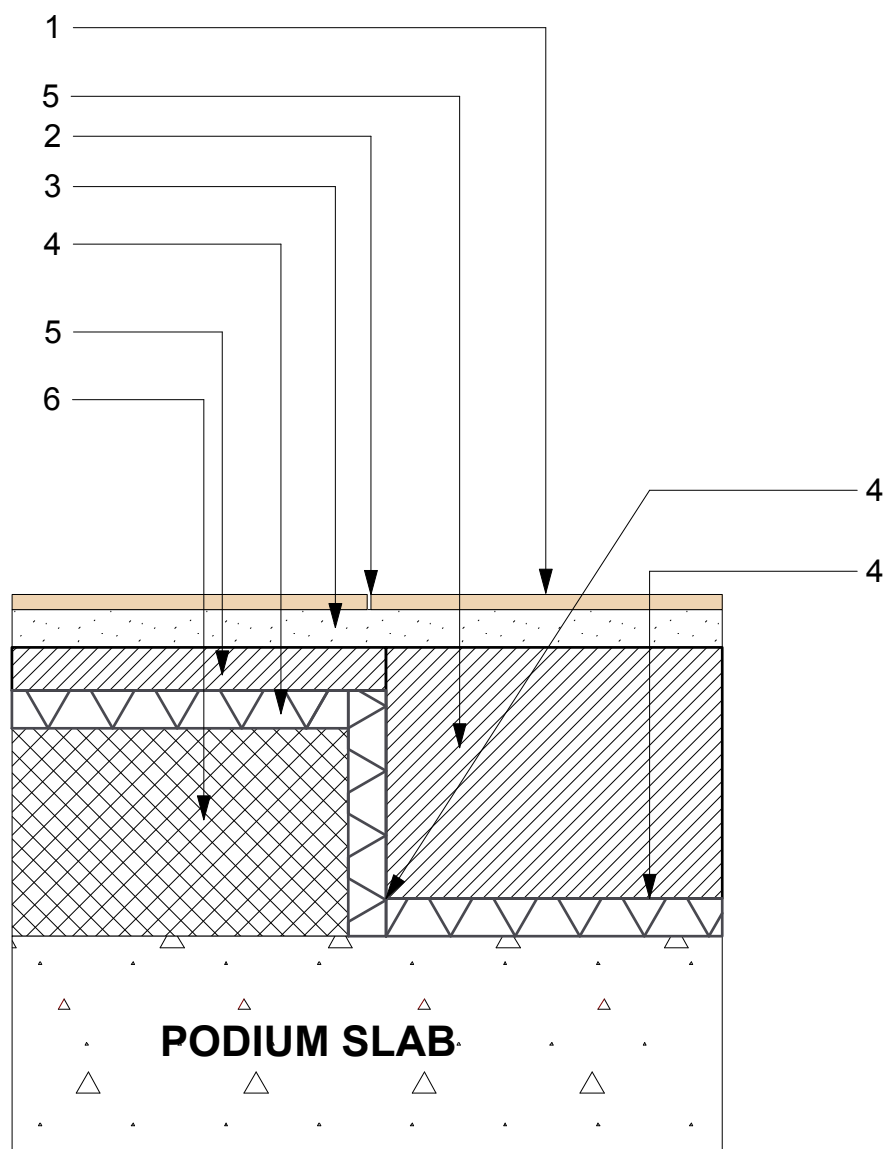

NOTES:

1- Porcelain Tile
Product: Sampson Blanco
Size: 600 x 600 x 20mm
Supplier: Casa Ceramica

2- Jointing
Product: Ultrascap
Colour: Natural Grey
Width: 5mm
Supplier: Ultra scape or similar approved

3- Bedding Mortar
Product: 6:1 ratio washed sharp sand & cement
Depth: 30-60mm Average

4- Deck Drain
Depth: 50mm
Water control layer - Insulated areas only

5- Void forma
Depth: 25mm - 375mm
Supplier : to Engineers specification

6- Insulation
To engineers/ architects
specification


**7- Sub Base to Engineers
specification**

**8 - Backfill to engineers
specification**


**9- Top Soil Depth to suit planting
area**
see Softworks/ Planting Plan

**10- Geo Textile Permeable
membrane**
Supplied by ABG
to ABG Specifaciton


2 Build Up Void Forma
Scale: 1:10

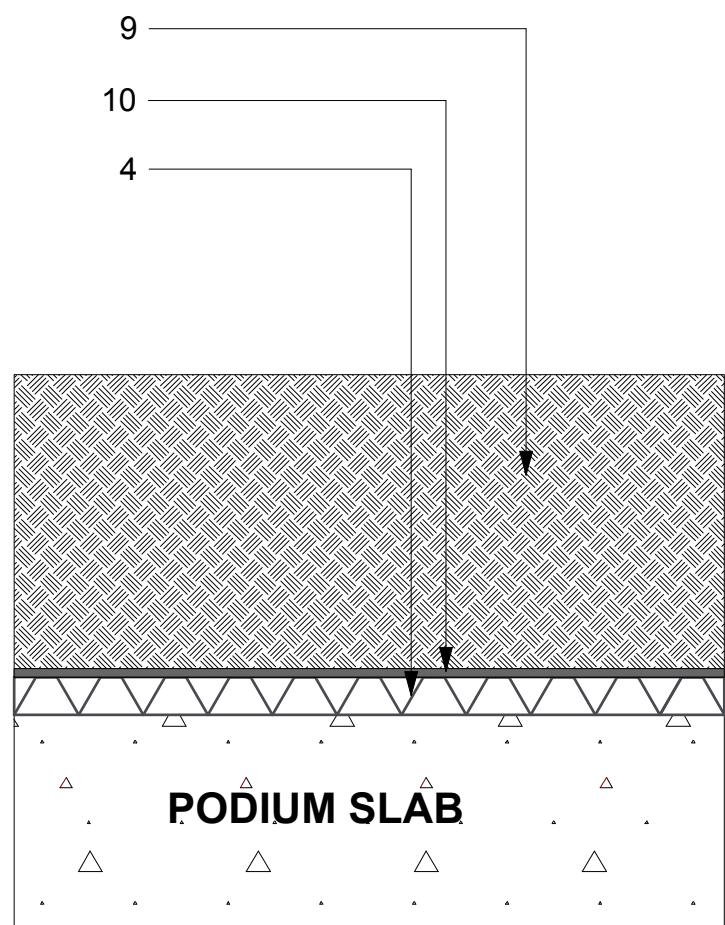

3 Build Up on Insulation
Scale: 1:10

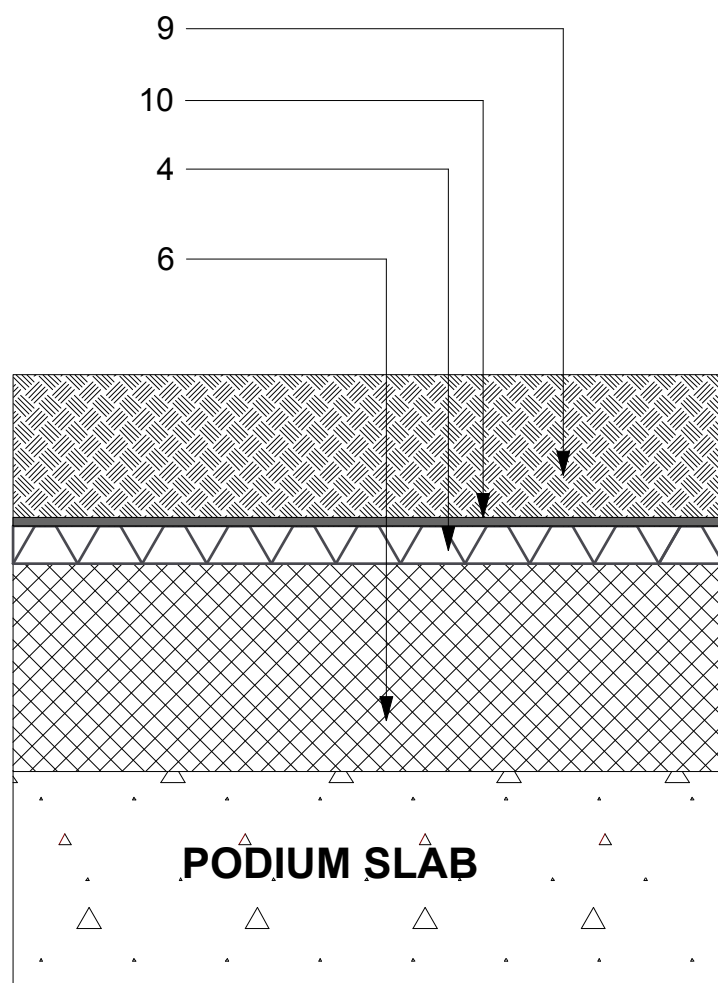


4 Build Up on Soild Ground
Scale: 1:10

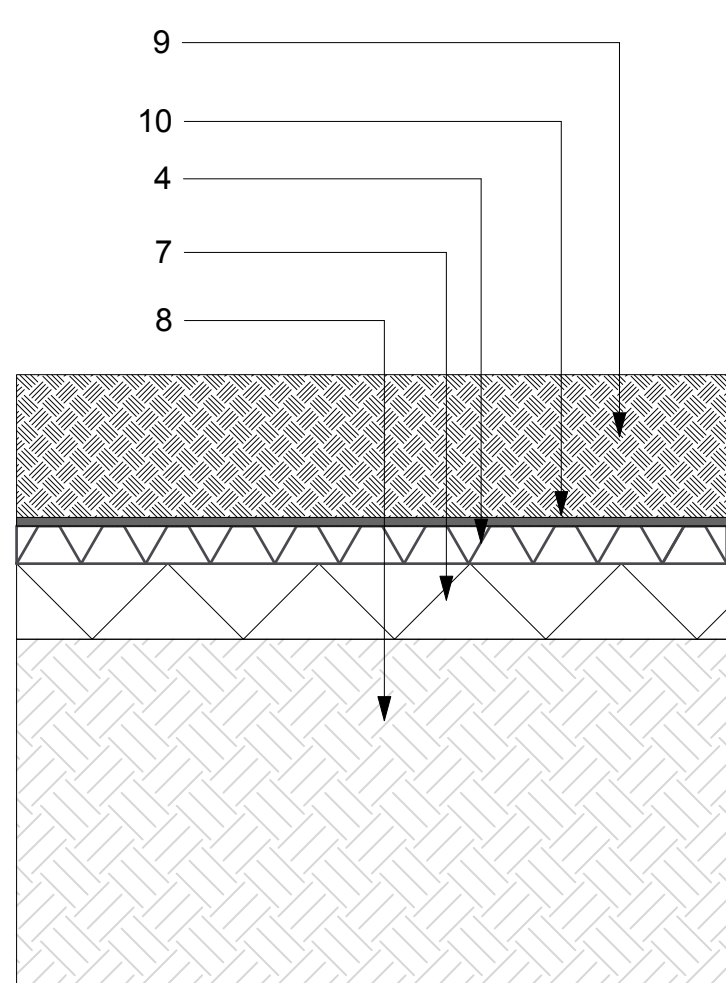


5 Void Forma & Insulation Junction
Scale: 1:10

6 Top Soil To Non Insulated Areas
Scale: 1:10

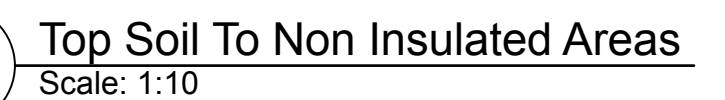

7 Top Soil on Insulated Areas
Scale: 1:10



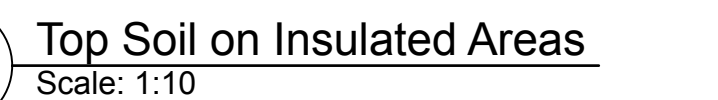


8 Top Soil on Solid Ground
Scale: 1:10



No dimensions are to be scaled from this drawing. All dimensions are to be checked on site.
Area measurements for indicative purposes only.
This drawing is the property of Wright Landscapes Limited. No part of the drawing may be reproduced in any manner without permission from Wright Landscapes Limited.
All Wright Landscapes drawings to read in conjunction with architectural / engineers plans & details.

VOID FORMA / INSULATION

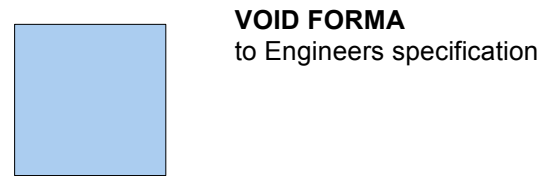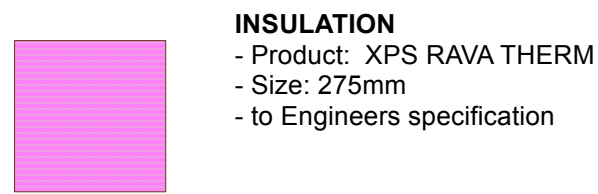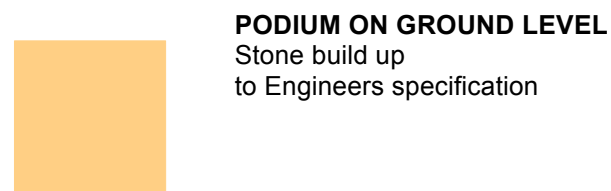

S5-P03	20-03-25	Notes added	SB	NW
S5-P02	03-02-25	Notes added	SB	NW
S5-P01	12-11-24	For Construction	SB	NW

Revision	Date	Description	Drawn	Approved
----------	------	-------------	-------	----------

WRIGHT LANDSCAPES LIMITED



E: info@wrightlandscapes.co.uk

W: www.wrightlandscapes.co.uk

T: 01244 541959

HEAD OFFICE
Pickmere Lane, Pickmere, Knutsford,
WAT6 0UL

CLIENT DOMIS CONSTRUCTION

PROJECT WATERHOUSE GARDENS

DRAWING Podium Void Forma / Insulation
TITLE

DATE	SCALE
06/02/2024	AS NOTED
DRAWN	SIZE
NW	A1
APPROVED	WORKSTAGE
CB	Stage 5

DRAWING NUMBER	SUITABILITY	REVISION
1174-WRI-XX-XX-DR-L-0008	S5	P03