


## NOTES

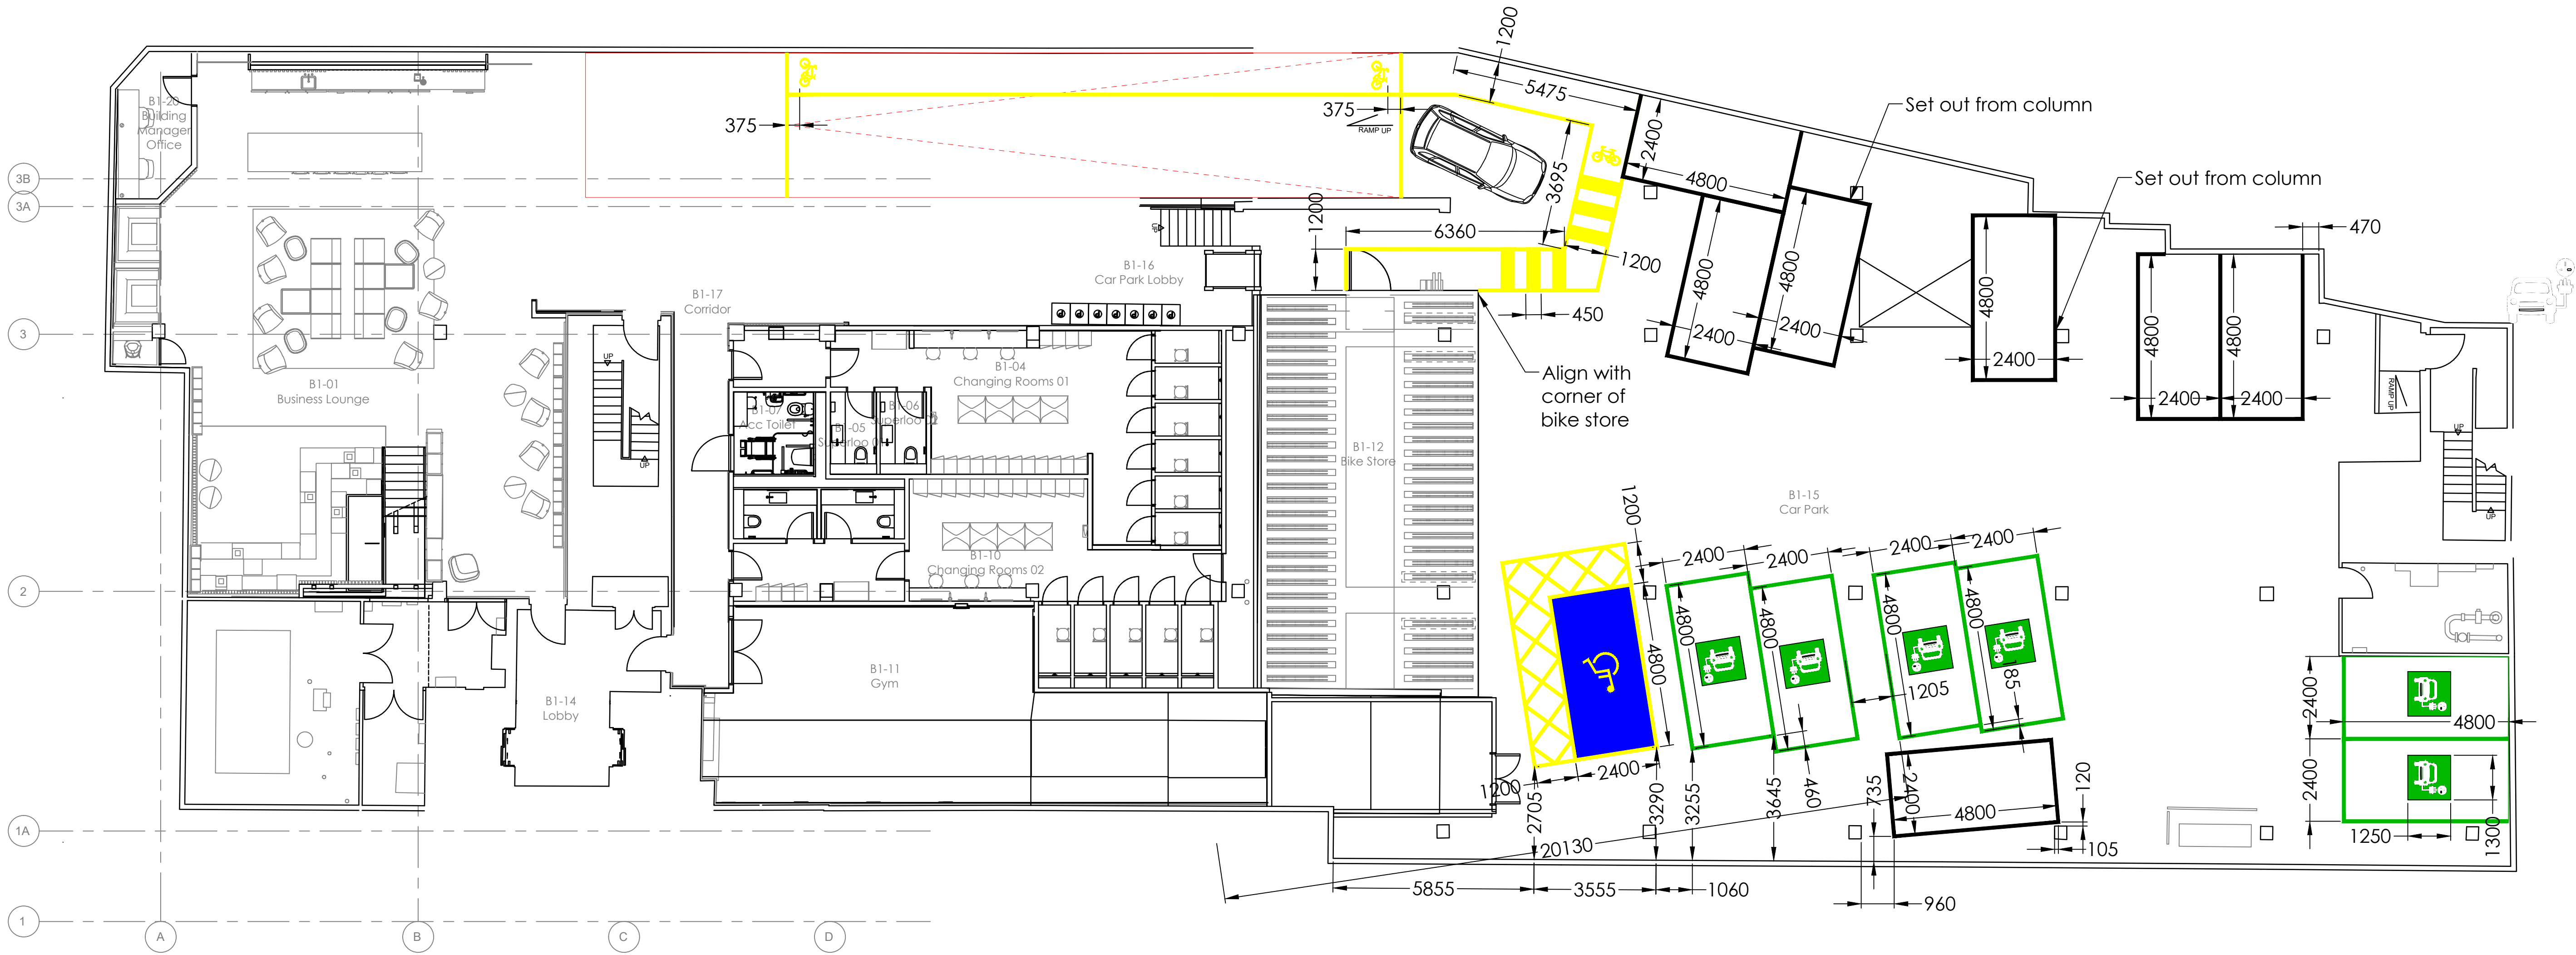

## LEVEL B1

|     |   |
|-----|---|
| KEY |   |
|     | JOHNSTONES ROAD MARKING PAINT<br>COLOUR: WHITE<br>LINE WIDTH: 100mm   |
|     | JOHNSTONES ROAD MARKING PAINT<br>COLOUR: YELLOW<br>LINE WIDTH: 100mm   |
|     | START SAFETY<br>REF: CYCLE SYMBOL MARKING DIAGRAM<br>1057 THERMOPLASTIC<br>COLOUR: WHITE<br>SIZE: 800 x 470mm   |
|     | START SAFETY<br>REF: ELECTRIC VEHICLE RECHARGING<br>POINT THERMOPLASTIC MARKING S65<br>COLOUR: WHITE<br>SIZE: 850 x 650mm<br>WITH:<br>HEAVY DUTY LINE MARKING PAINT -<br>CHLORINATED RUBBER ALTERNATIVE.<br>TRAFFIC GREEN - RAL 6024 |
|     | START SAFETY<br>REF: Disabled Road Sign For Parking Bays<br>Thermoplastic<br>COLOUR: YELLOW<br>SIZE: 1200mm   |

|   |                                                        |                                          |          |    |    |
|---|--------------------------------------------------------|------------------------------------------|----------|----|----|
| A   | Line marking colours changed following client request. |                                          | 27/11/24 | PC | CN |
|   | revision description                                   |                                          | 03/06/24 | PC | CN |
| client   |                                                        | M & G                                    |          |    |    |
| location   |                                                        | 58 Mosley Street<br>Manchester<br>M2 3HZ |          |    |    |
| drawn by   | checked by                                             | project director                         |          |    |    |
| P.S.C.   | R.H.                                                   | PH                                       |          |    |    |
| scale   | sheet size                                             | original issue date                      |          |    |    |
| 1:100   | A1                                                     | 27/09/24                                 |          |    |    |
| no dimensions to be scaled from this drawing unless otherwise stated. all dimensions to be checked on site. |                                                        |                                          |          |    |    |
| drawing title                                                                                               |                                                        |                                          |          |    |    |
| car park markings<br>level b1                                                                               |                                                        |                                          |          |    |    |
| project   |                                                        | 56542-TSK- V1]- B1- DR                   |          |    |    |
| drawing no.                                                                                                 |                                                        | CP- 0001                                 |          |    |    |
| revision   |                                                        | A                                        |          |    |    |
| TSK   |                                                        | Manchester                               |          |    |    |
| The TSK Group Ltd                                                                                           |                                                        | London                                   |          |    |    |
| E: solutions@tskgroup.co.uk                                                                                 |                                                        | EC2Y 9DT                                 |          |    |    |
| W: www.tskgroup.co.uk                                                                                       |                                                        | T: +44(0)161 872 0298                    |          |    |    |
| drawing status                                                                                              |                                                        | for construction                         |          |    |    |
|   |                                                        | T: +44(0)20 3761 7461                    |          |    |    |