



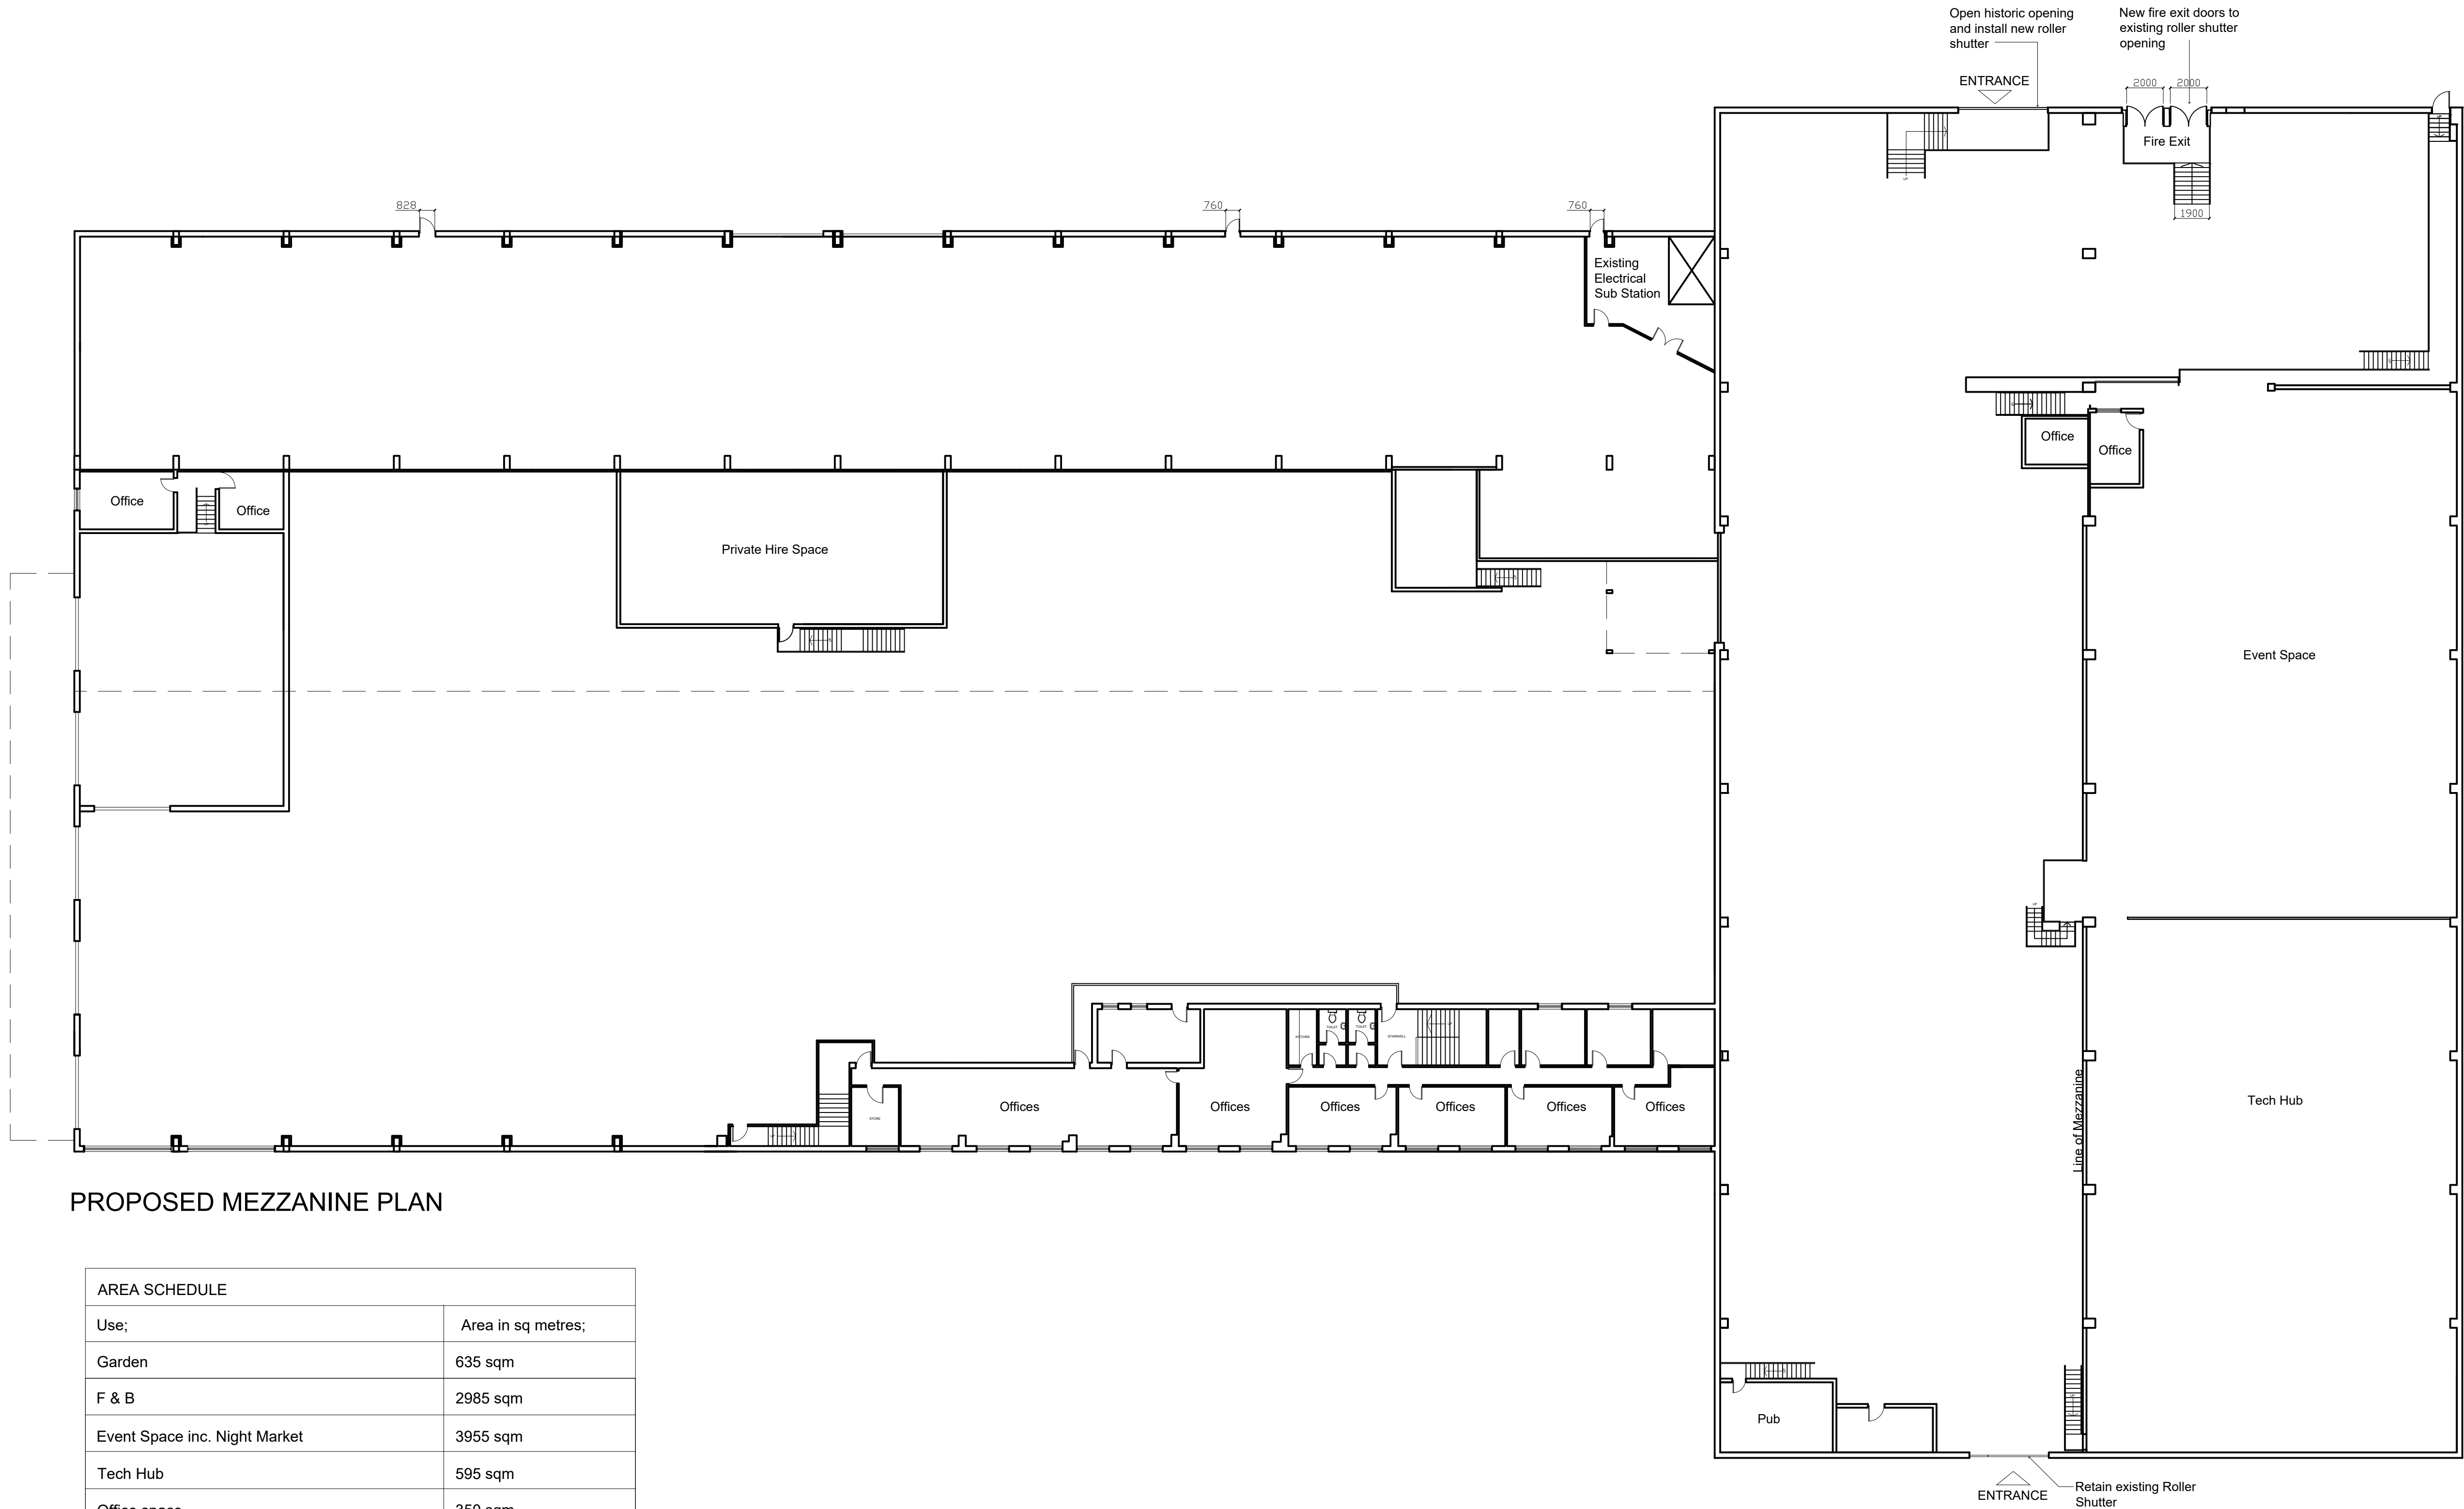

PROPOSED MEZZANINE PLAN

AREA SCHEDULE	
Use;	Area in sq metres;
Garden	635 sqm
F & B	2985 sqm
Event Space inc. Night Market	3955 sqm
Tech Hub	595 sqm
Office space	350 sqm
Retail	365 sqm
Back of house	880 sqm
Toilets	300 sqm

All levels and dimensions must be checked on site by contractor prior to commencement of works. Any variations must be reported to JSA Design.
All information hereon is the copyright of JSA Design.
Copying in full or in part is forbidden without the written permission from JSA Design.

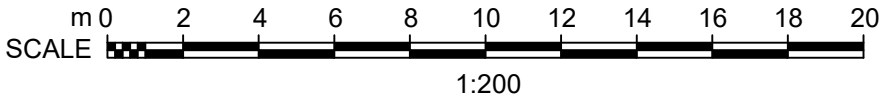

A08.10.24Client layout revisions

Client

A Very, Inc

Date	Sept 2024	Status	STAT
Drawn	LS	Checked	-
Scale	1:200	Size	A1
Rev.	A	Drawing No.	343 - 412

Drawing Title

Proposed Mezzanine Plan

Project Title

Presbar Diecasting Ltd
Store St
Manchester - M1 2WD

JSA DESIGN