


File name: \\UK-WSP-GROUP\COMMON\CENTRAL DATA\PROJECTS\70085522\WSP-02-XX-DG-ME-0003\DWG LAYOUT\70085522-WSP-02-XX-DG-ME-0003_P03.dwg

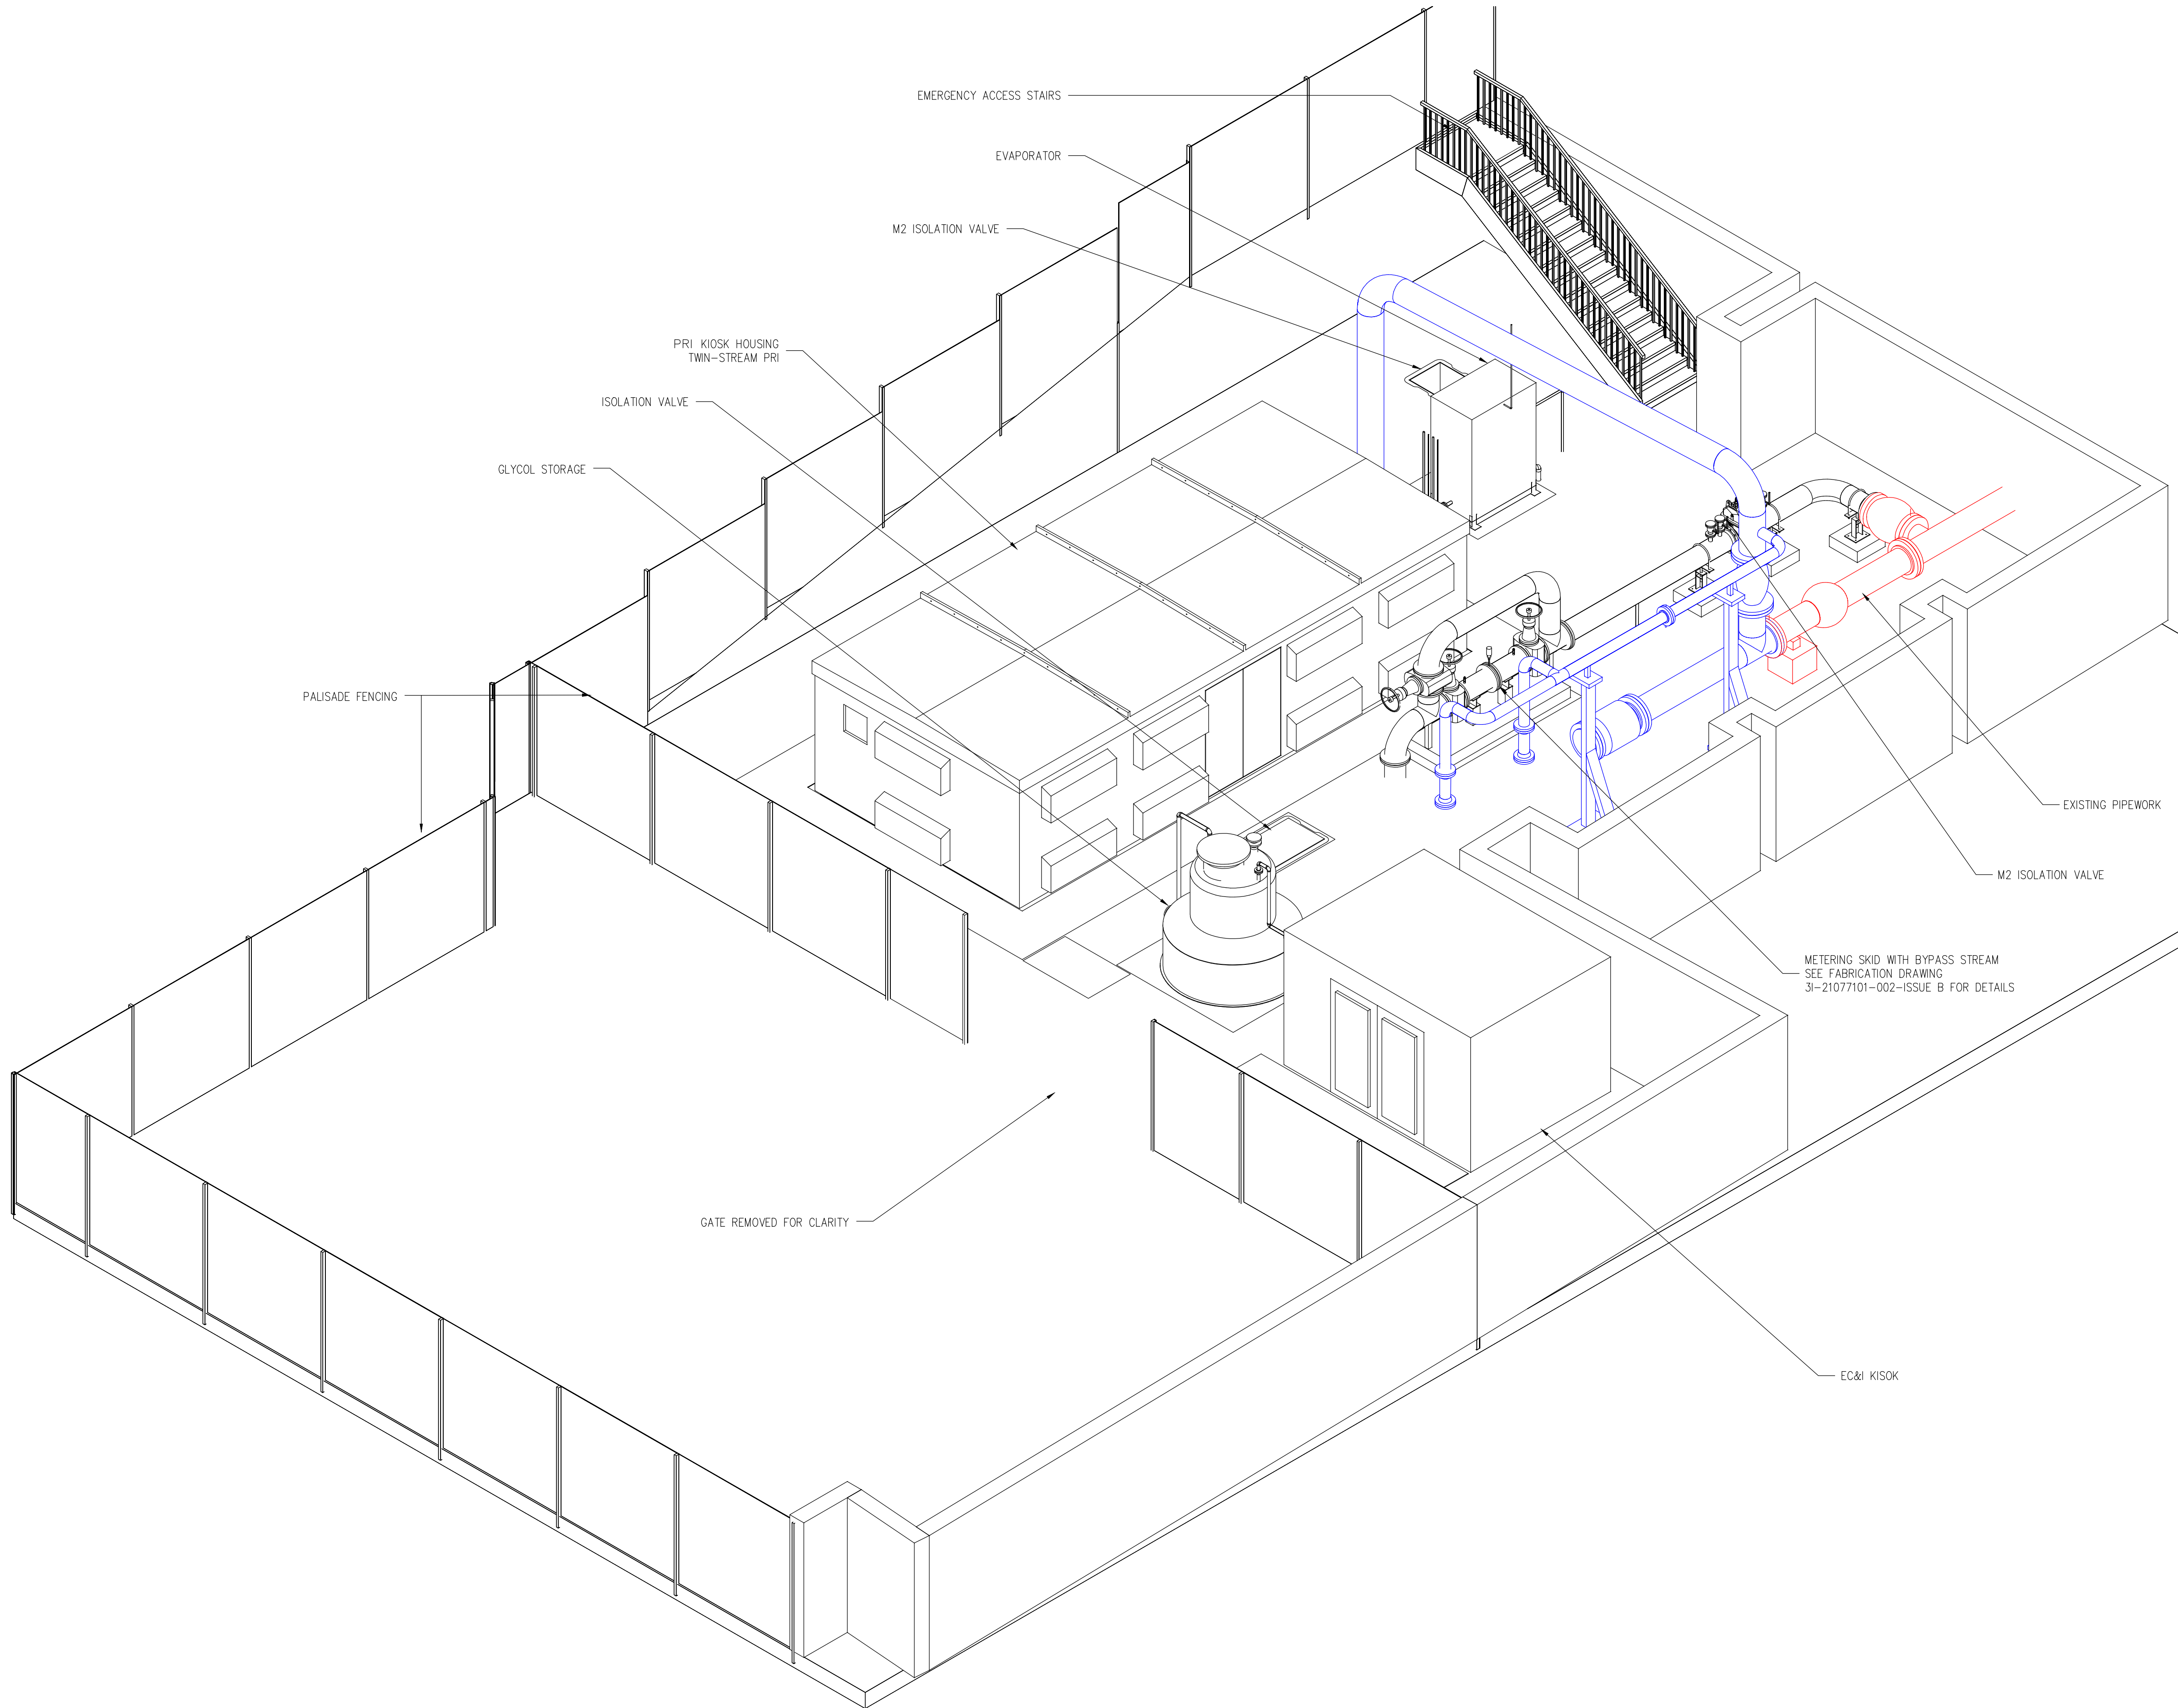

ISOMETRIC VIEW
(SCALE 1:50)



- NOTES:
- MUST BE BETWEEN 2-10M BETWEEN PRI ISOLATION VALVES AND PRI KIOSK.
 - PRESSURE AND PURGE POINT ARRANGEMENTS IN ACCORDANCE WITH CAD/PM/MSL/1.
 - PRI ISOLATION VALVES AND STRATEGIC VALVES SHALL BE IN ACCORDANCE WITH GD/PM/V/17

KEY:

NEW PIPEWORK
EXISTING TO BE RETAINED
EXISTING TO BE DECOMMISSIONED

- REFERENCE DOCUMENTS:
- 70085522-WSP-02-XX-DG-PE-0003 - ENGINEERING LINE DIAGRAM IP-MP
 - 70085522-WSP-02-XX-DG-ME-0001 - GENERAL ARRANGEMENT PLAN VIEW
 - 70085522-WSP-02-XX-DG-ME-0002 - GENERAL ARRANGEMENT ELEVATION VIEW
 - 70085522-WSP-02-XX-DG-ME-0004 - CONNECTIONS DRAWING - MEG UNIT
 - 70085522-WSP-02-XX-DG-ME-0005 - CONNECTIONS DRAWING - MEG STORAGE
 - 70085522-WSP-02-XX-DG-ME-0006 - GENERAL ARRANGEMENT - PLAN - FINAL

P03	15/09/22	R.B.	FOR APPROVAL	R.A.	B.M.
P02	15/06/22	R.B.	FOR APPROVAL	R.A.	B.M.
P01	19/01/21	R.B.	FIRST ISSUE	R.A.	M.T.
REV	DATE	BY	DESCRIPTION	CHK	APP

DRAWING STATUS: FOR APPROVAL

wsp

8 First St, Manchester, M15 4RP, UK
T+ 44 (0) 161 200 5000
wsp.com

CLIENT:

Cadent
Your Gas Network

PROJECT: GOULD STREET

TITLE: BILLBROOK STREET
GENERAL ARRANGEMENT
ISOMETRIC VIEW

SCALE @ A1: 1:50	CHECKED: R.ATKINS	APPROVED: M.TICKLE
PROJECT No: 70085522	DESIGNED: R.A.	DRAWN: R.B. DATE: 16-08-21

DRAWING No: 70085522-WSP-02-XX-DG-ME-0003	REV: P03
---	----------

© WSP UK Ltd