
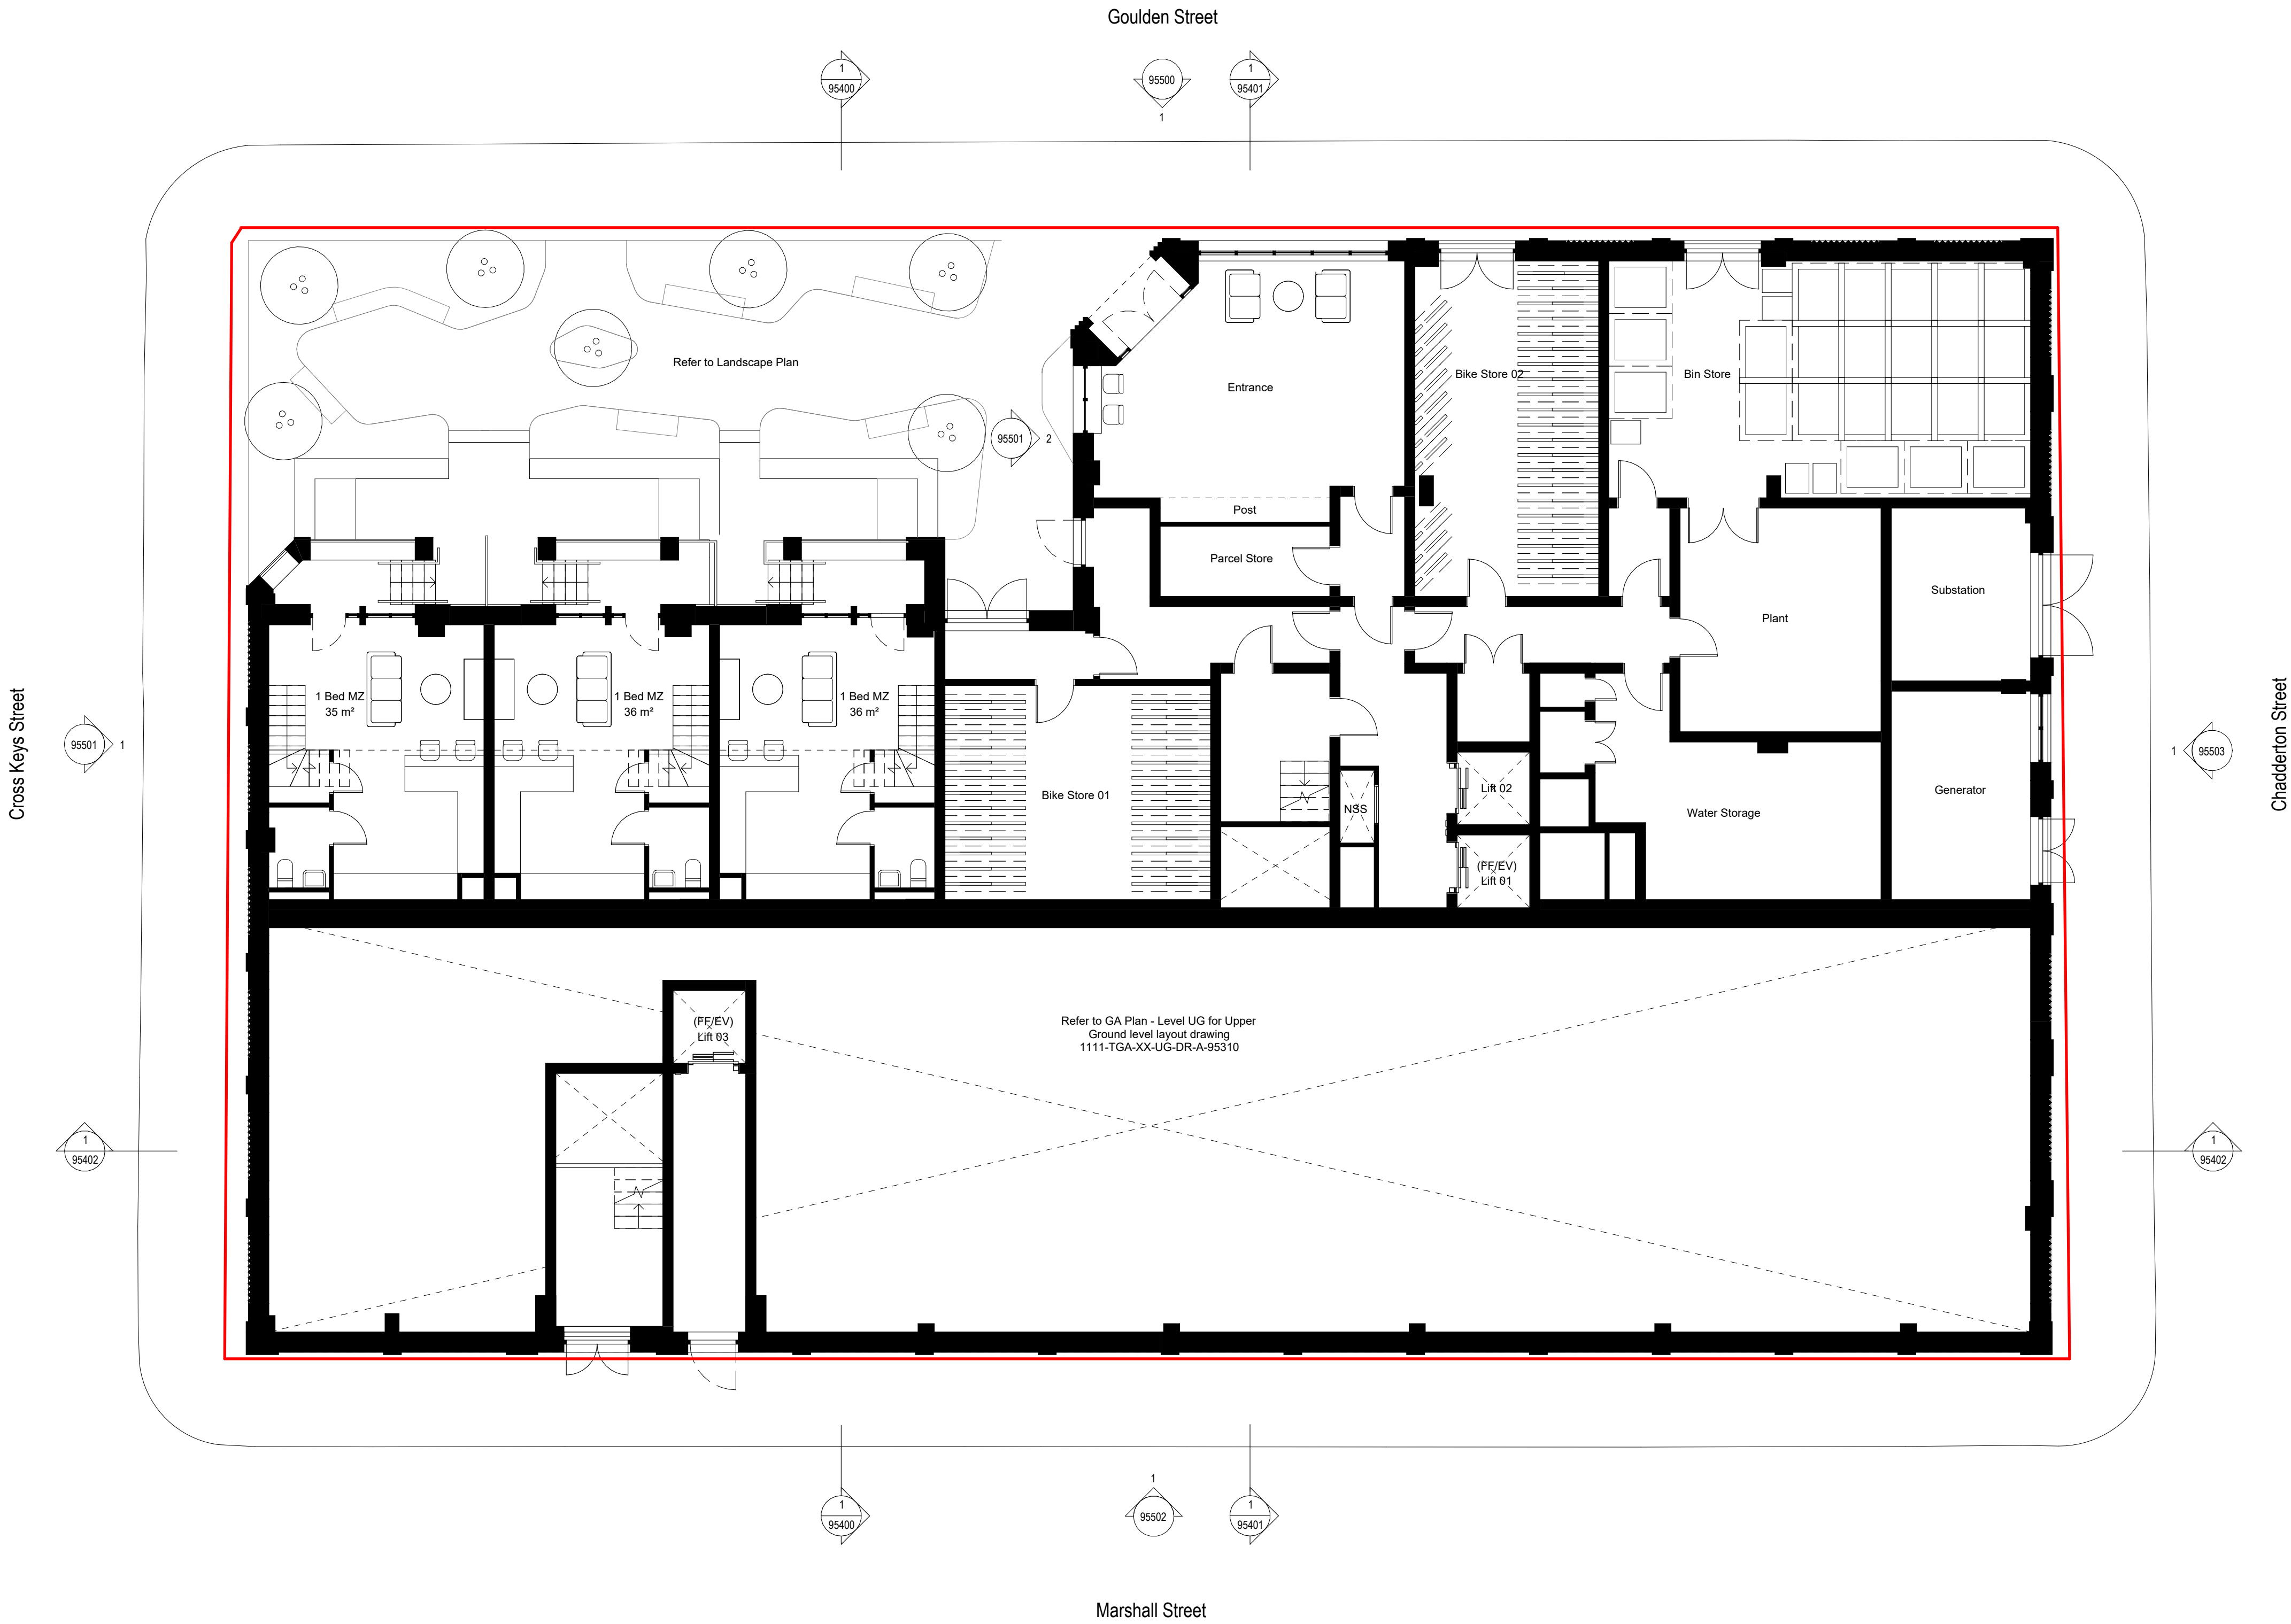


0m 5m 10 m

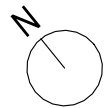

General Notes

Use figured dimensions only. Do not scale off this drawing. All dimensions must be set out and checked by the contractor on site prior to commencement of construction. Any variations between drawings and site must be reported to TGA before work proceeds.

Drawings to be read in conjunction with Architectural Specification, Structural Engineer's Drawings and Specifications, Mechanical & Electrical Engineer's Drawings and Specifications, all Supplemental Information, including but not limited to: Detailed Fire Strategy, Acoustic Report, Thermal Report & Overheating Report.

No portion of the Works to commence without acceptance of the required submittals by the Employer.

Main Contractor to submit relevant documents to building regulation and legislation approval authorities as required to comply with the Specification.

Bin Store Schedule			
Type	Quantity	Bin Litres	Total Bin Litres
240l - Food Waste	5	240	1,200
1100l - Commingled Recycling	6	1100	6,600
1100l - General Waste	11	1100	12,100
1100l - Pulpable Recycling	6	1100	6,600
Total: 28			26,500

Bike Store Schedule		
Description	No. of Bike Racks	No. of Bike Spaces
Double Stacked	47	94
Single Vertical	10	10
Bike Store Total: 57		104

Rev	Description	Date	By
P01	Planning Issue	07.05.24	BG
P02	Internal layouts revised	17.05.24	BG
P03	Planning Issue	27.02.25	JB
P04	Issued for Planning.	07.03.25	JB

Title	
General Arrangement - Level 00	
Drawing No. 1111-TGA-XX-00-DR-A-95300	Revision P04
Status Planning	Scale 1 : 100@A1
Project Cross Keys Street	Client CERT Property

TIM GROOM ARCHITECTS

Eastgate, 2 Castle Street, Manchester, M3 4LZ 0161 870 1152

Copyright © Tim Groom Architects Ltd (TGA). All rights reserved. No part of these drawings or designs may be copied, reproduced or stored in any form without written consent. No works of construction relying on these drawings or designs are permitted without the express written consent of TGA.