


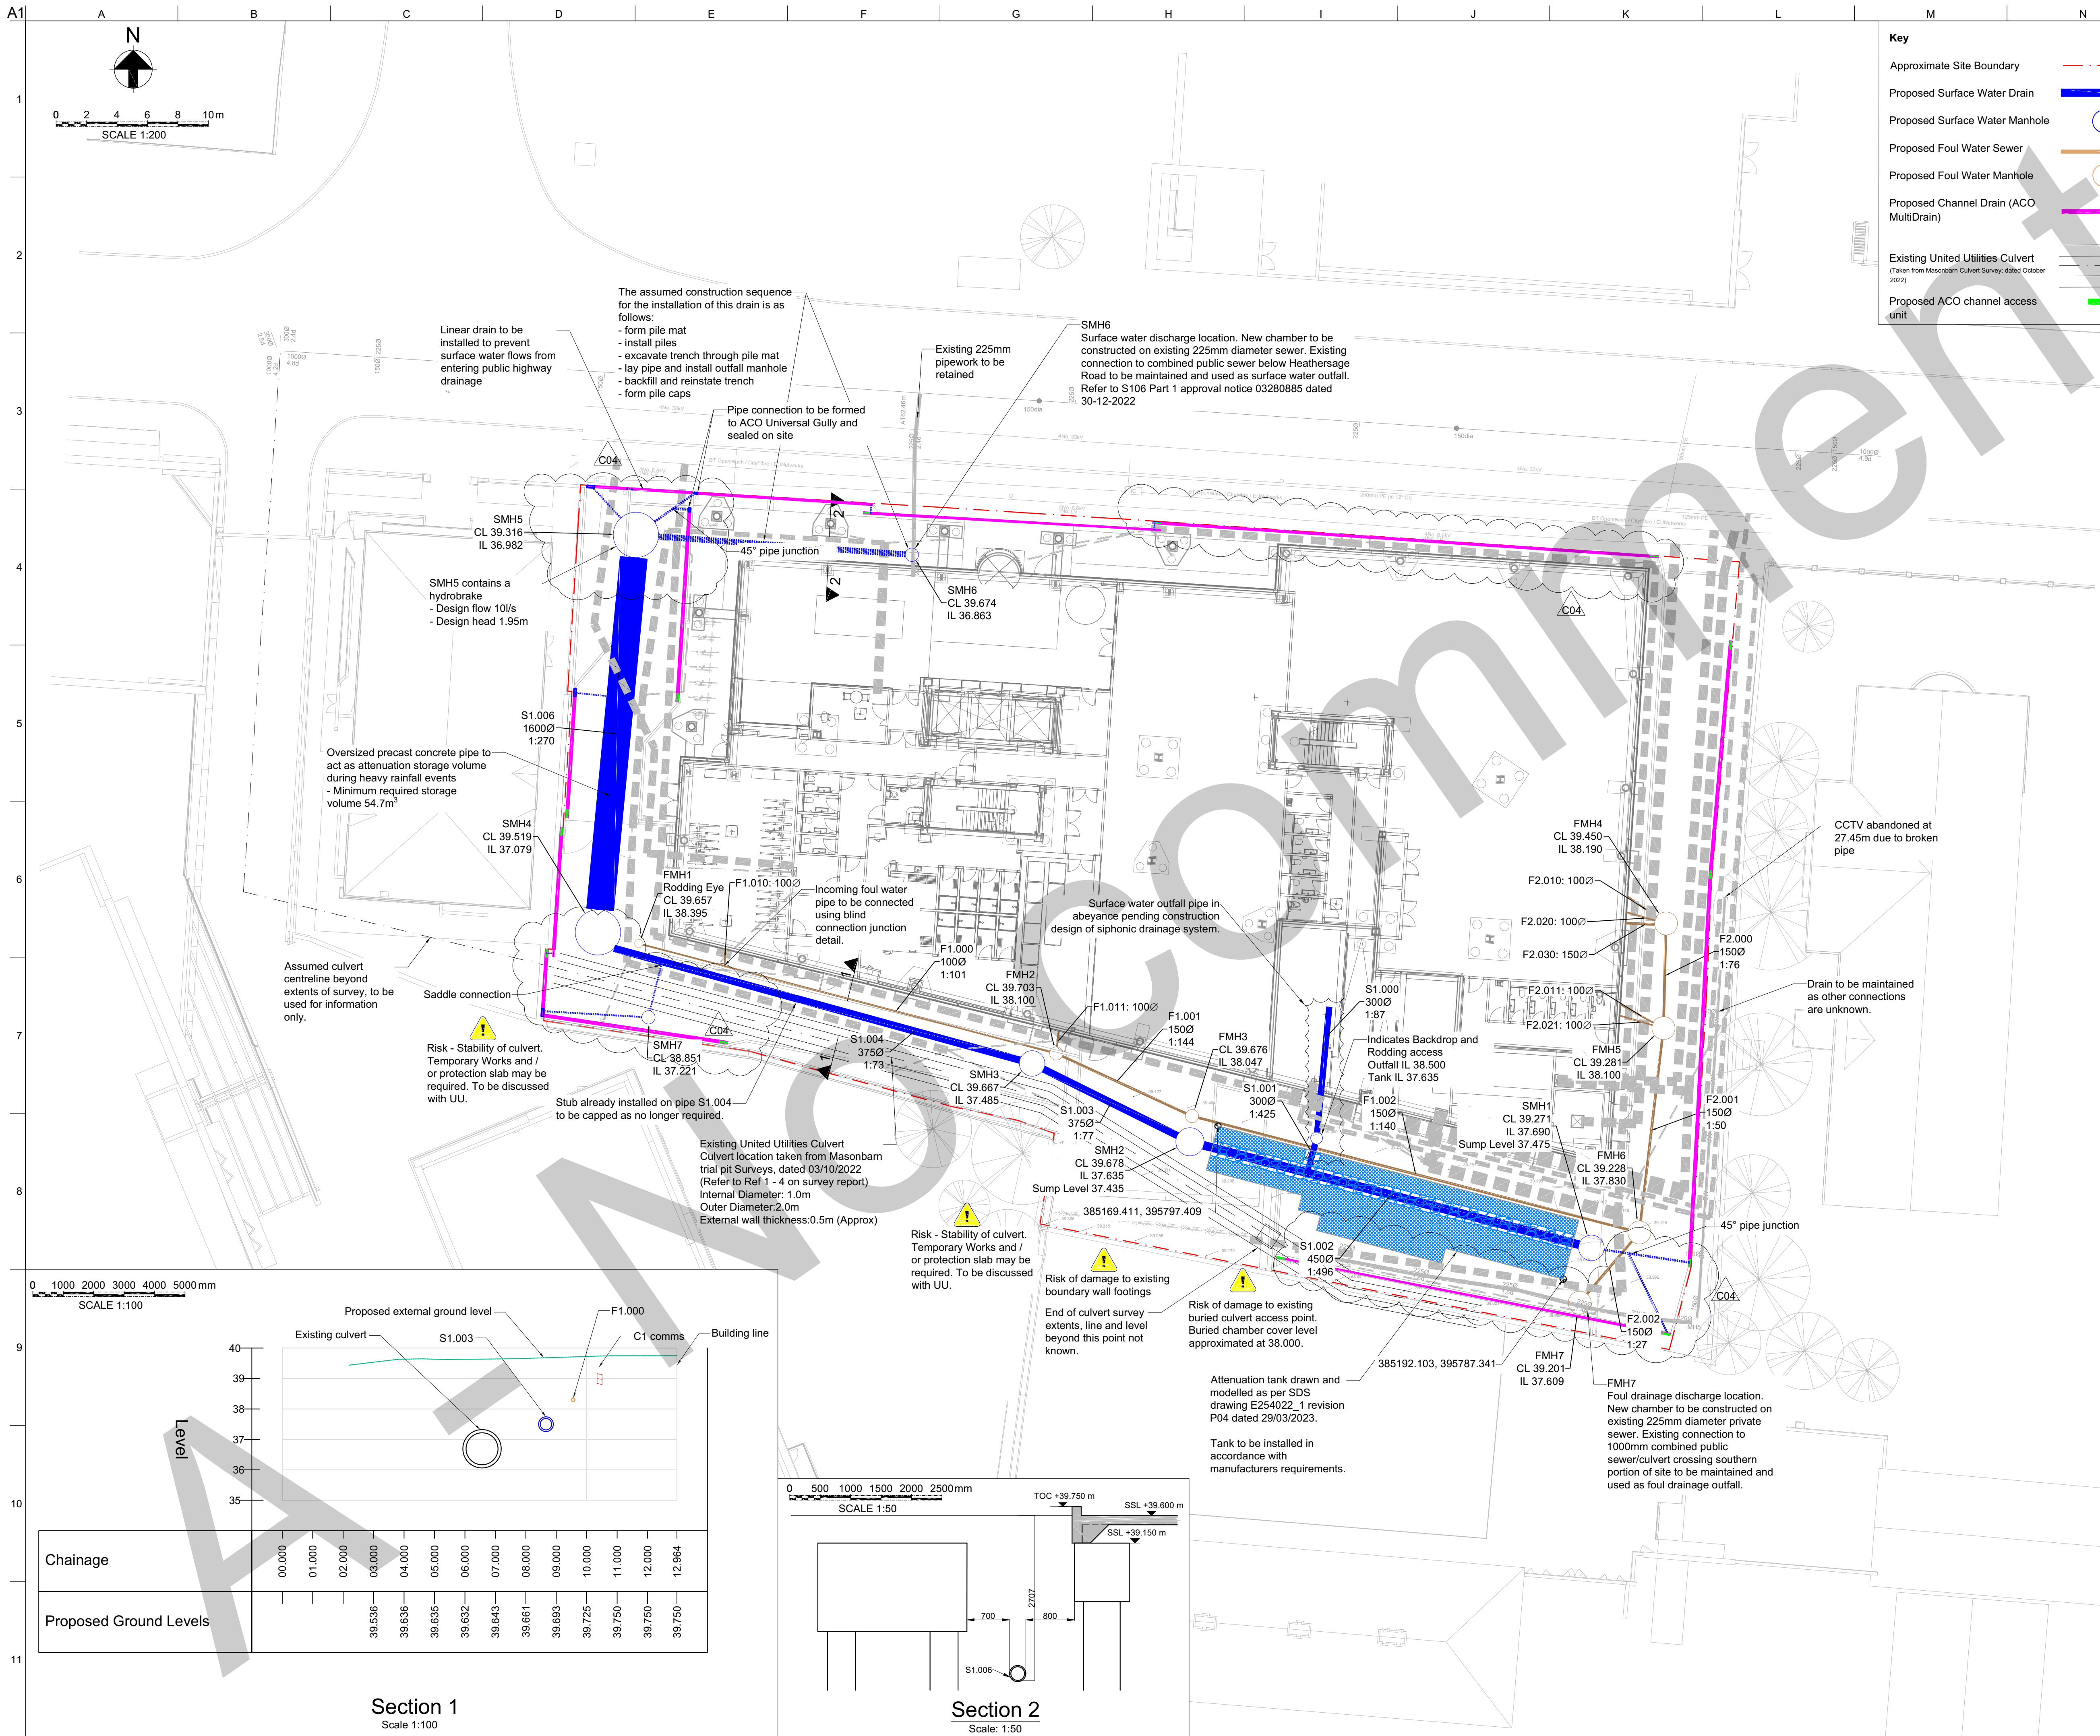

C04	07/10/24	OW	EC	AL
Updated for Contractor comments				
C03	24/09/24	OW	TH	AL
Updated for new landscaping layout				
C02	19/04/23	DG	TH	KO
Updated for new attenuation tank design				
C01	31/03/23	DG	TH	KO
First construction issue				
Rev	Date	By	Chkd	Appd

ARUP

6th Floor, 3 Piccadilly Place
Manchester, M1 3BN
Tel +44 (0)161 228 2331
www.arup.com

Client
GMI Construction Group

Project Title
Citylabs 4.0

Drawing Title
**External Works
Drainage
General Arrangement**

Scale at A1: 1:200

Role: **Civils**

Suitability: **- S4- Suitable for Construction**

Arup Job No: **267661-00**

Name: **L025-ARU-90-01.XX-D-C-002006**

Rev: **C04**