



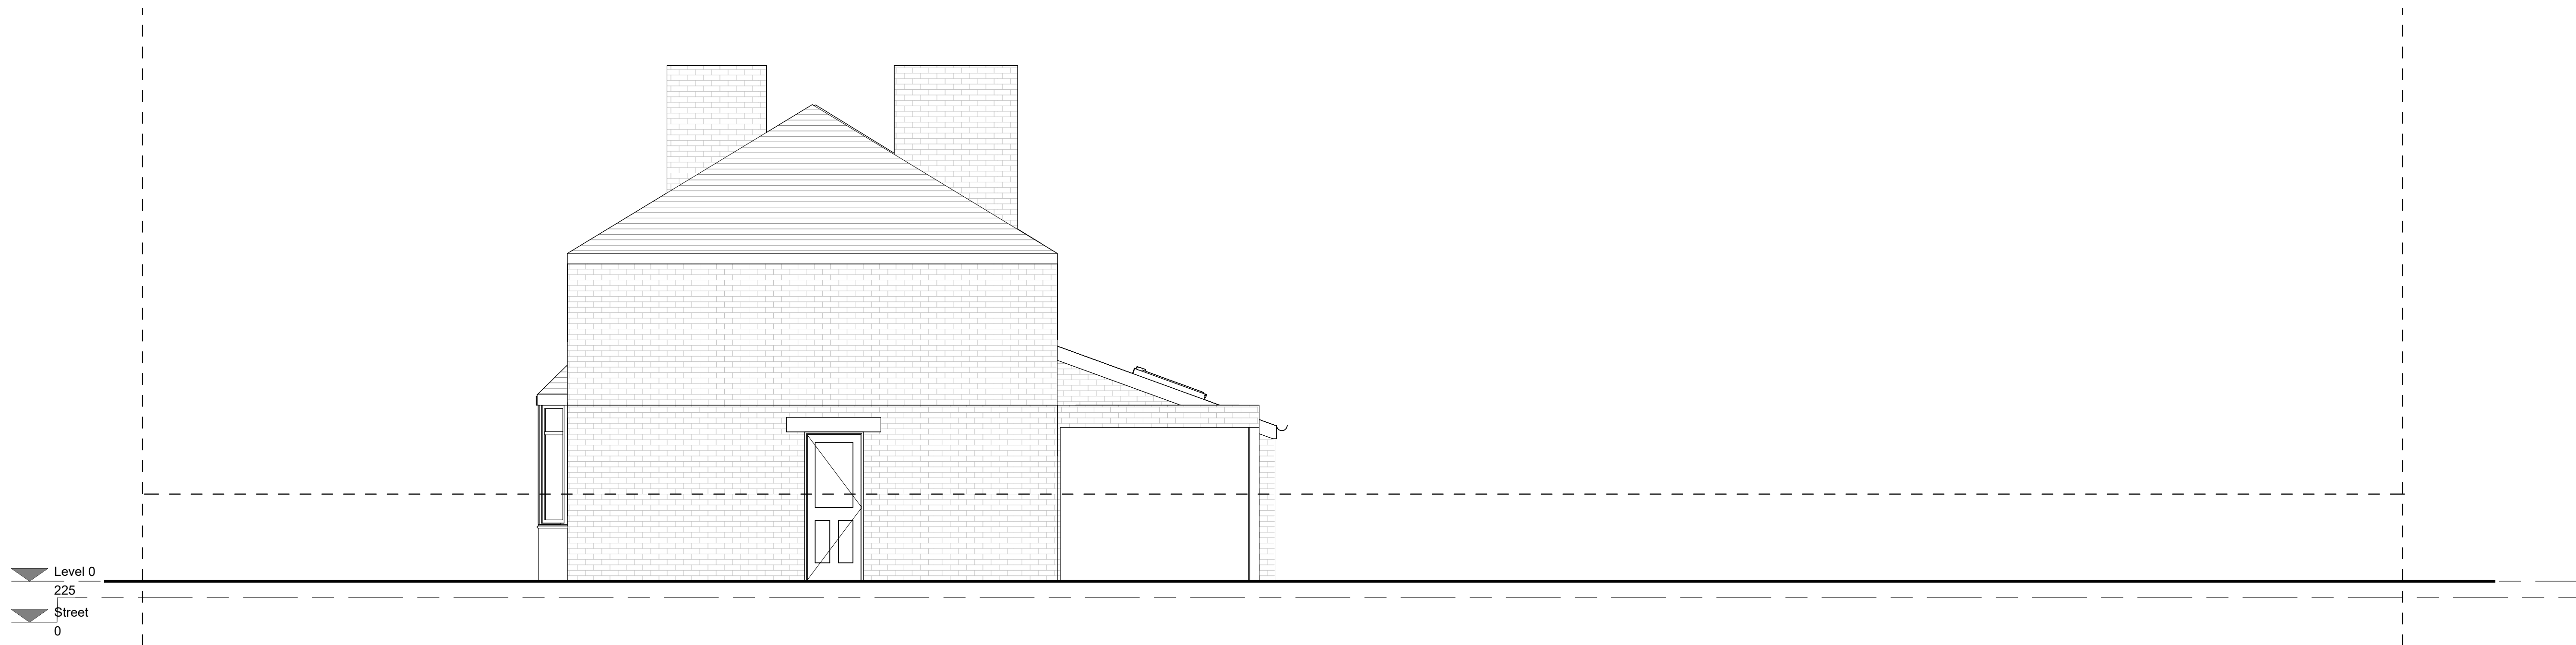

1 Existing Side 1 Elevation
1 : 50

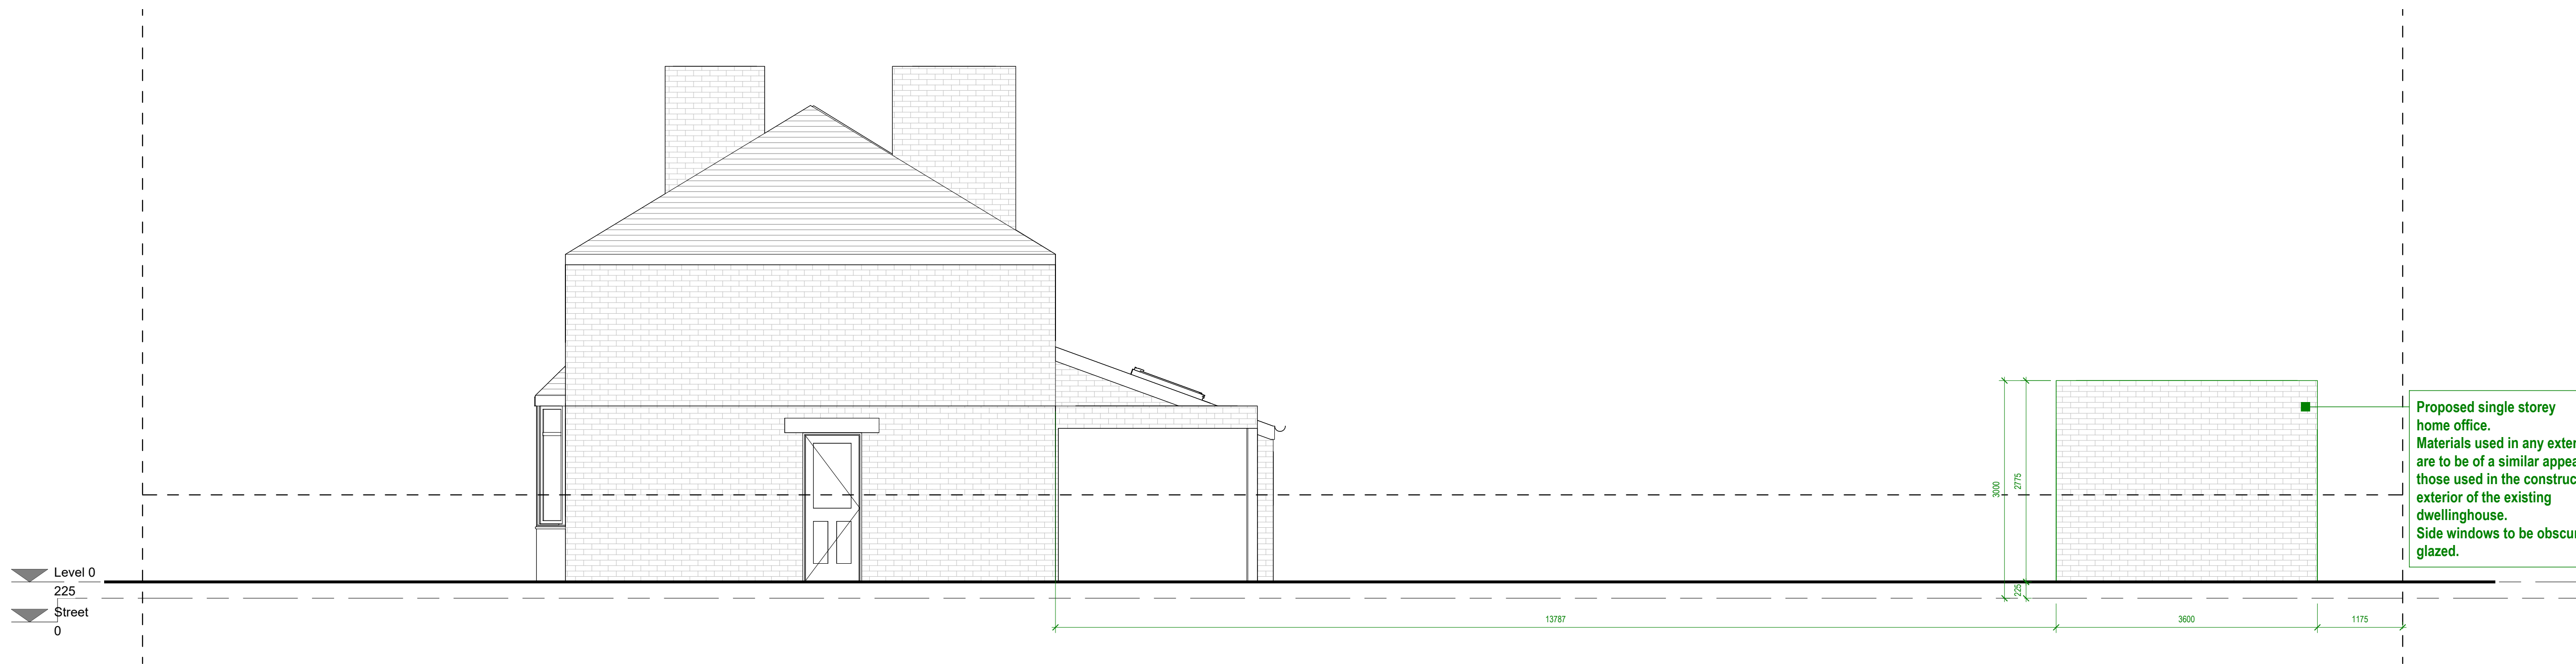

2 Proposed Side 1 Elevation
1 : 50

Status
LAWFUL DEVELOPMENT CERTIFICATE

Client
Mr Jiwan Dhanik

Project Title
68 SALE ROAD WYTHENSHAW M23 0DE

Drawing Title
Existing and Proposed Side 1 Elevations A1

Project No.
2025_05
Drawing No.
002-SI-XX-00-DR-I-P7
Drawing Date
Rev
Scale at A1
1 : 50

Created By
Rakesh M

m83 Associates Ltd
London Office
3rd Floor, 86-90 Paul Street, London, EC2A 4NE
Manchester Office
187 Water Street, Manchester, M3 4JD

arb Architects Registration Board
RIBA RIBA Chartered Practitioner

0m 1m 2m 3m 4m 5m

VISUAL SCALE 1:50 @ A1