


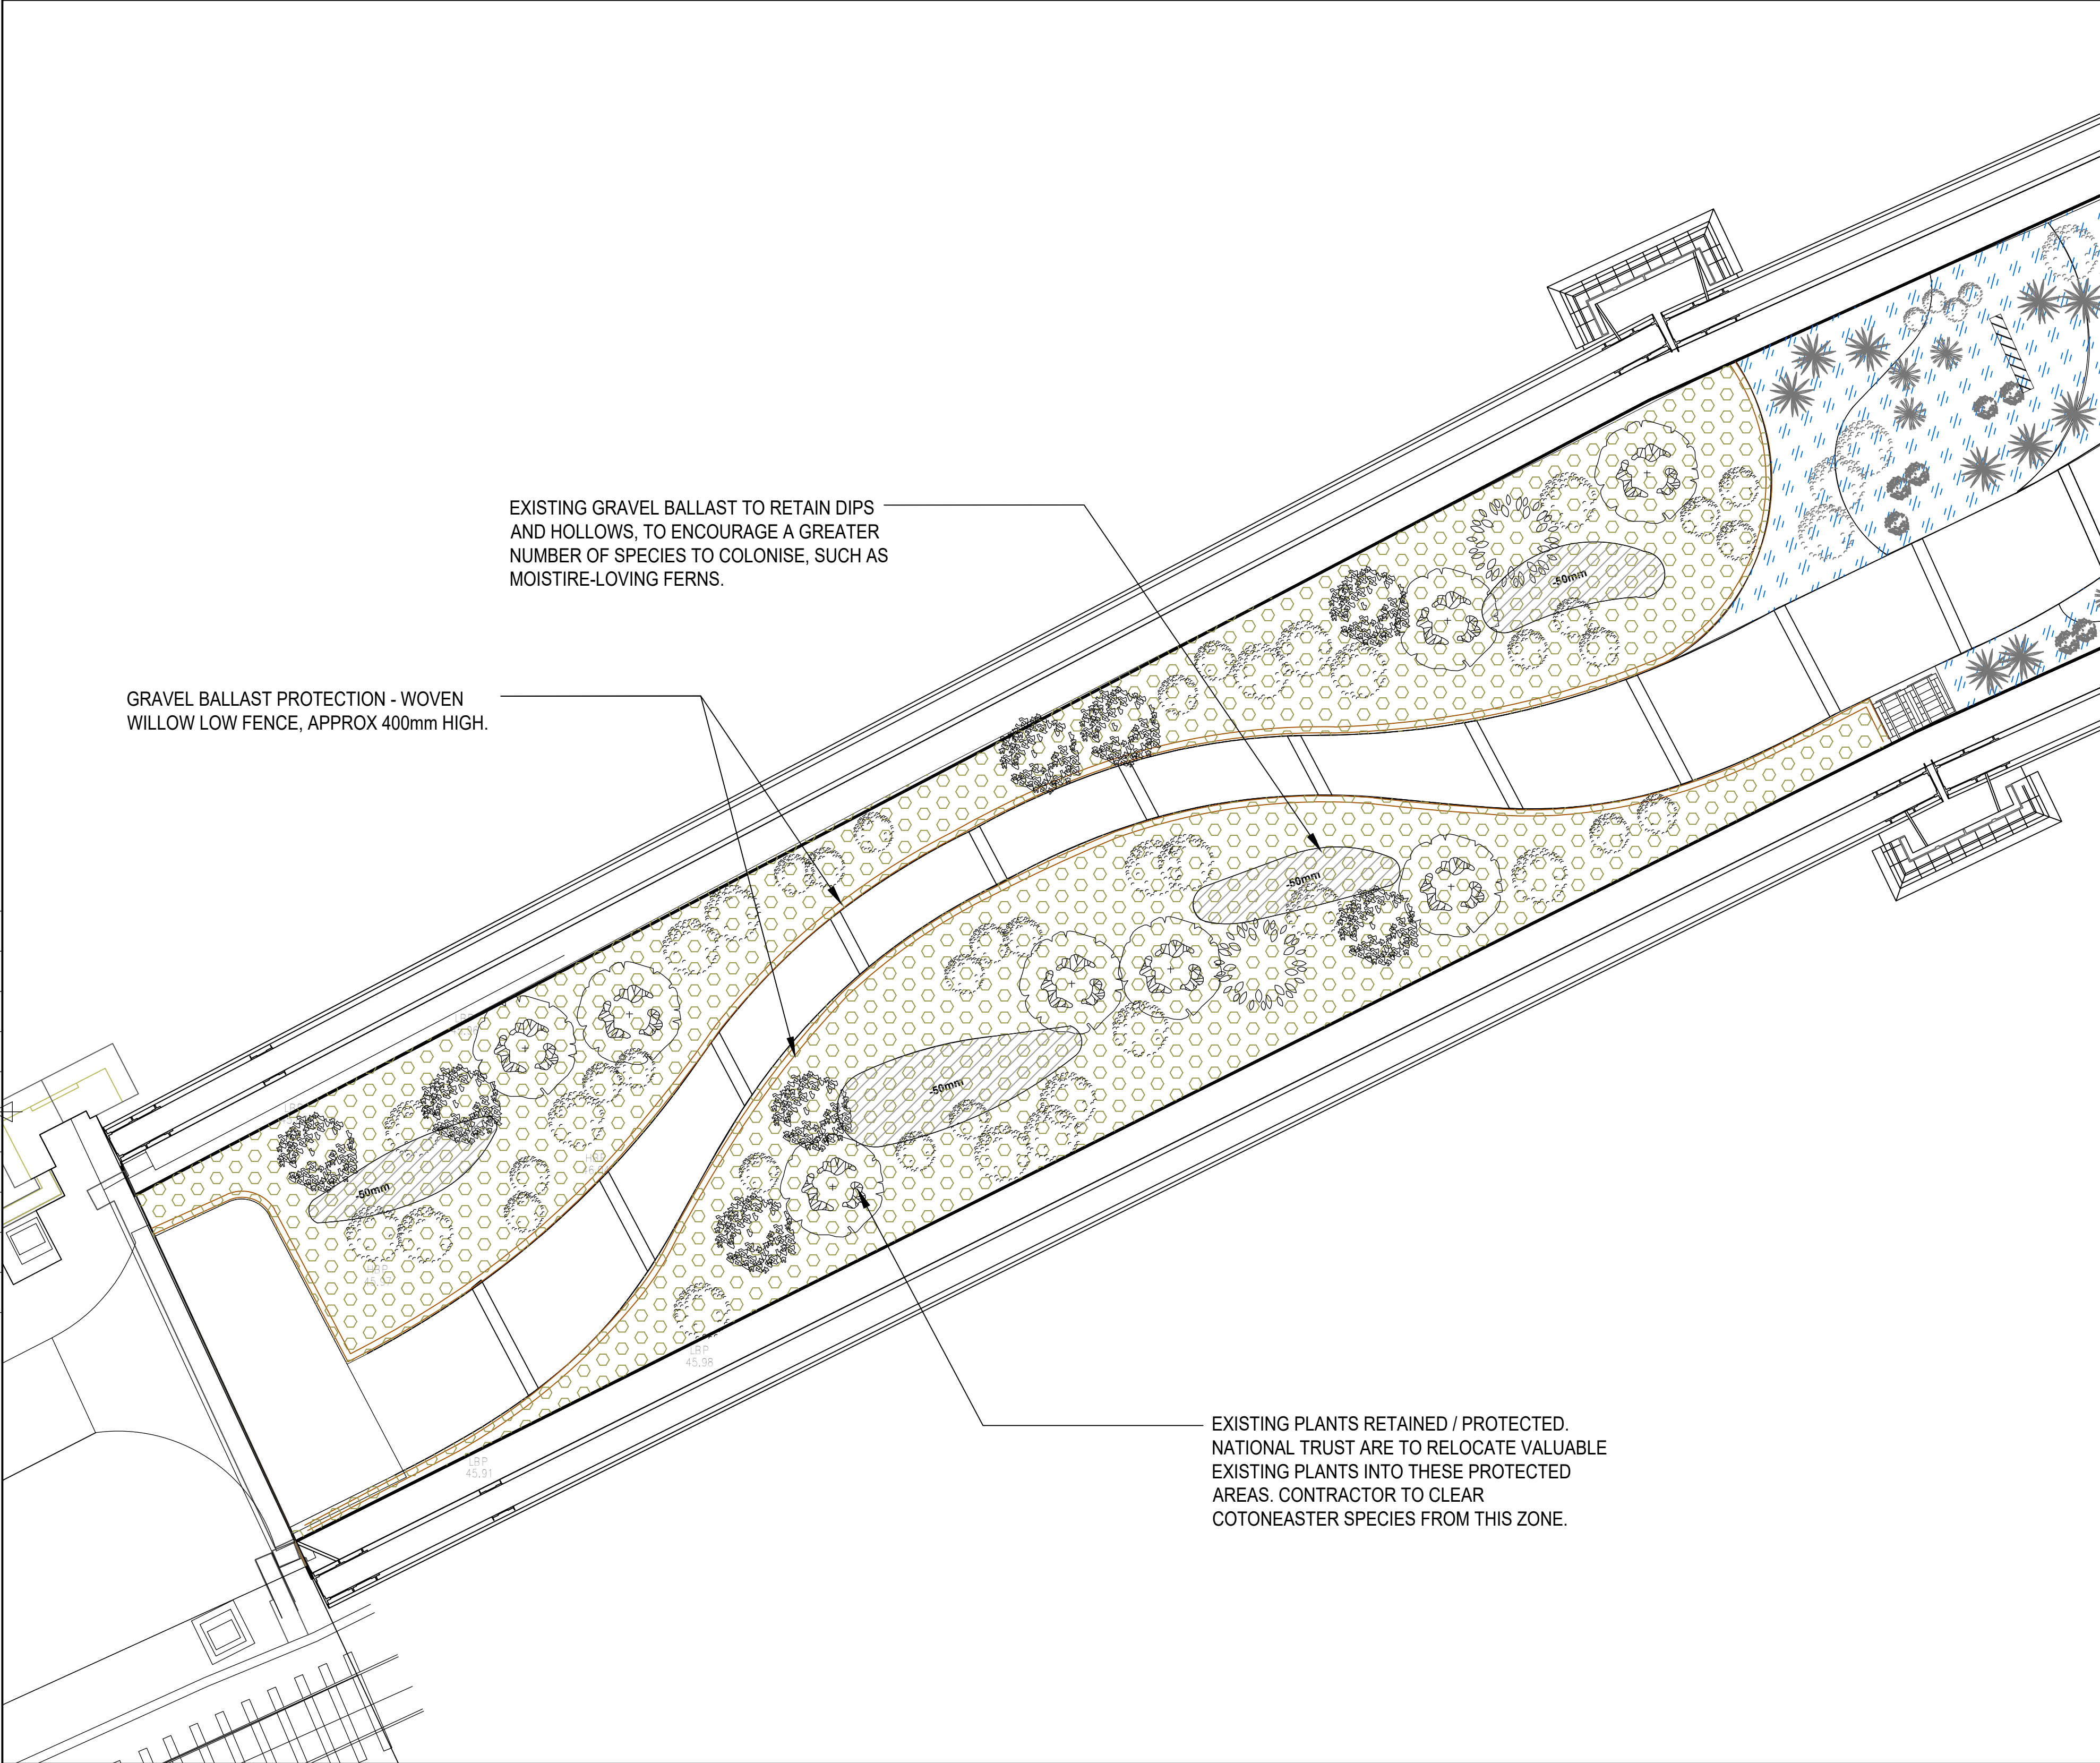

KEY

PLUG PLANTS AND CONTAINERISED PLANTS WITHIN NEW SUBSTRATES
(6-9No. P9 PLANTS PER m2).

EXISTING BALLAST / PLANTING RETAINED

WOVEN WILLOW/ DEAD HEDGE

LOG STACK HABITAT PILE

NOTE: FINAL POSITION OF PLANTS TO BE DETERMINED. FOR NUMBERS AND SPECIES REFER TO PLANTING SCHEDULE.

BUILDING DESIGN PARTNERSHIP SHALL HAVE NO RESPONSIBILITY FOR ANY USE MADE OF THIS DOCUMENT OTHER THAN FOR THAT WHICH IT WAS PREPARED AND ISSUED.

ALL DIMENSIONS SHOULD BE CHECKED ON SITE.

DO NOT SCALE FROM THIS DRAWING.

ANY DRAWING ERRORS OR DIVERGENCES SHOULD BE BROUGHT TO THE ATTENTION OF BUILDING DESIGN PARTNERSHIP AT THE ADDRESS SHOWN BELOW.

NOTES

TO BE READ IN CONJUNCTION WITH FULL BDP STAGE 4 LANDSCAPE PACK:

CVI-BDP-ZZ-ZZ-DR-L-0001 - LANDSCAPE MASTERPLAN

CVI-BDP-ZZ-ZZ-DR-L-1001 - SOFT LANDSCAPE ZONAL PLAN

CVI-BDP-ZZ-ZZ-DR-L-1003 - SUBSTRATES PLAN

CVI-BDP-ZZ-ZZ-DR-L-2001 - PLANTING PLAN ZONE 1

CVI-BDP-ZZ-ZZ-DR-L-2002 - PLANTING PLAN ZONE 2

CVI-BDP-ZZ-ZZ-DR-L-2003 - PLANTING PLAN ZONE 3

CVI-BDP-ZZ-ZZ-DR-L-6001 - SOFT LANDSCAPE TYPICAL DETAILS

CVI-BDP-ZZ-ZZ-SP-L-0001 - SOFT LANDSCAPE SPECIFICATION

CVI-BDP-ZZ-ZZ-SH-L-0001 - CDM RISK REGISTER

CVI-BDP-ZZ-ZZ-SH-L-0002 - PLANTING SCHEDULE

CVI-BDP-ZZ-ZZ-RP-L-0001 - PLANTING SKETCHBOOK

P01 RN JF 20.12.24
NOTE: PLANTING TYPOLOGY AMENDED IN LINE WITH NATIONAL TRUST DESIGN DIRECTION AND DESIGN TEAM COORDINATION. ADDITIONAL NOTES ADDED. ISSUED FOR STAGE 4.

FIRST ISSUE

REVISION DESCRIPTION	ISSUED	CHECKED	DATE
KEY PLAN			

11 Ducie Street
P.O. Box 85, Piccadilly Basin
Manchester M60 3JA
United Kingdom
T +44 (0)161 828 2200
F +44 (0)161 828 2235
www.bdp.com

PROJECT TITLE	
CASTLEFIELD VIADUCT	
PHASE 2	
DRAWING NUMBER	
P3003987	
DRAWING TITLE	
DETAILED PLANTING	
ZONE 3	
DRAWING No.	
CVI-BDP-ZZ-ZZ-DR-L-2003	
SCALE	@ A1
1:100	
DATE	OCT '24
REVISION	P01