


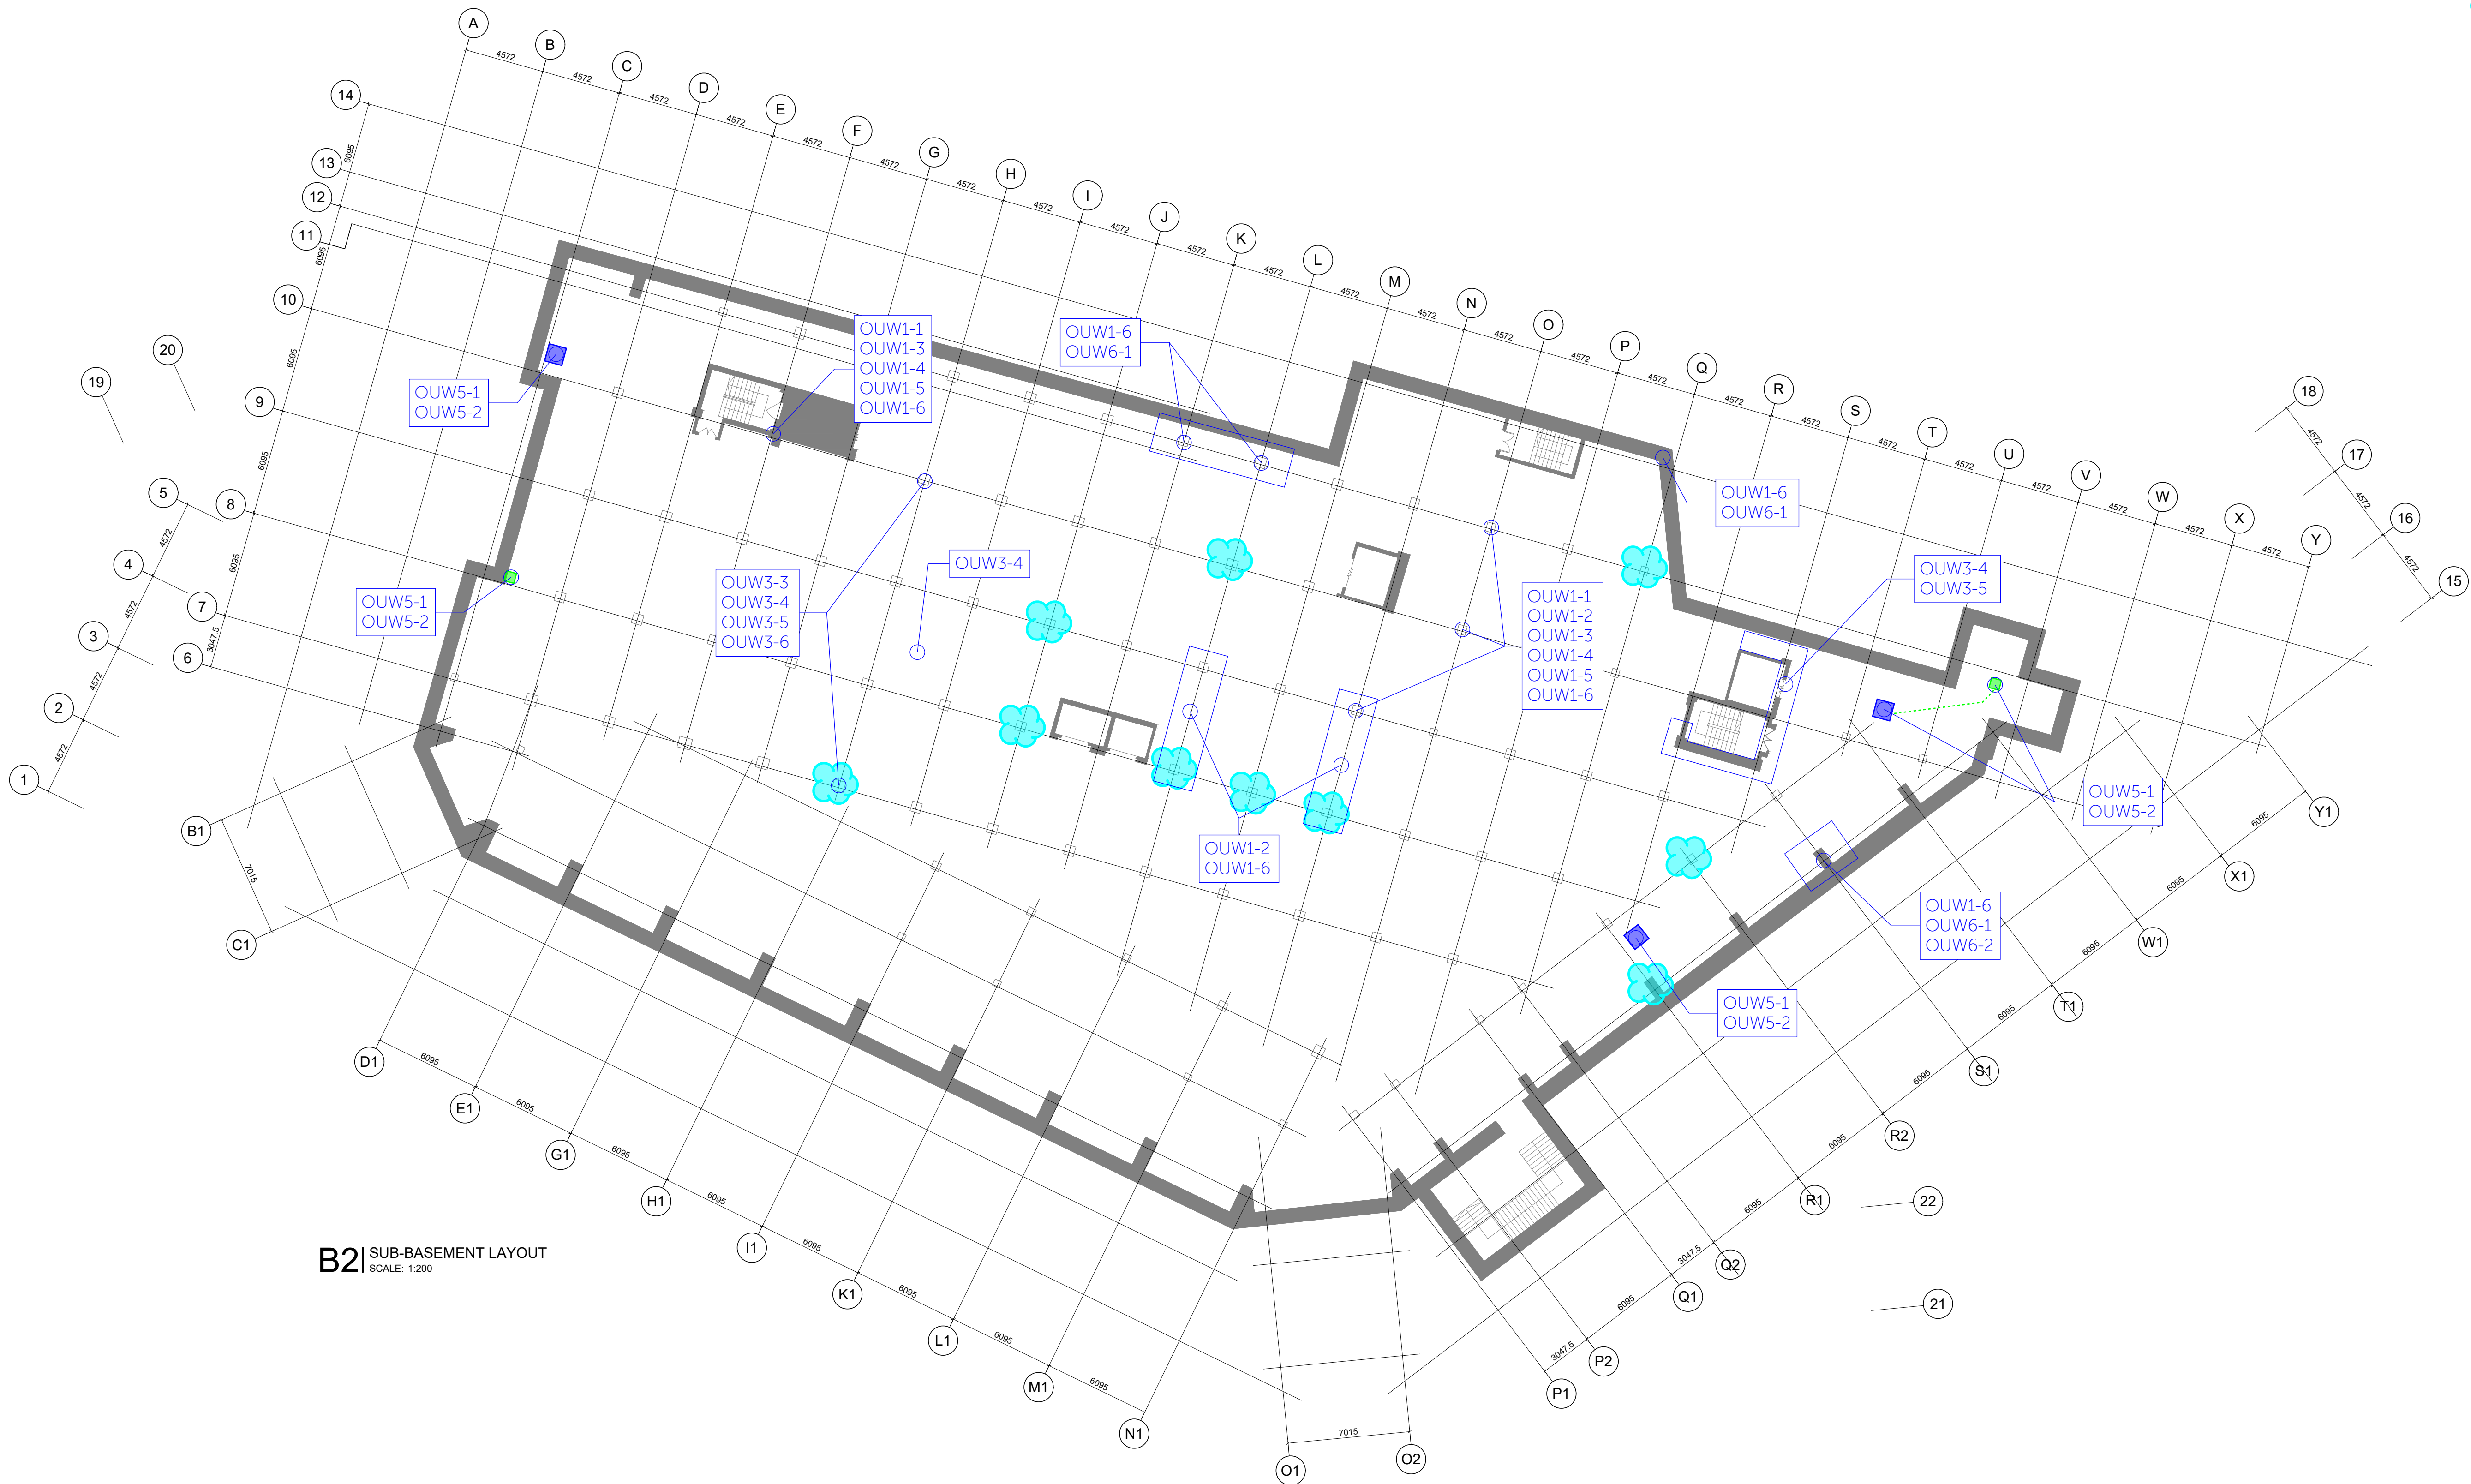

B2 SUB-BASEMENT LAYOUT
SCALE: 1:200

Opening Up Works

The opening up works cross-referenced on this drawing are to be read in conjunction with Woolgar Hunter's Structural Inspection report V1.50.

-  Existing manhole
-  Existing drain
-  Previous HTA OUW location

REV/ AMENDMENTS DATE BY CHK

www.woolgarhunter.com

STATUS:

INFORMATION


CONTRACT No: 196002 SCALE: AS INDICATED @ A1

RYLANDS BUILDING
MANCHESTER

SUB-BASEMENT EXISTING

WoolgarHunter
engineers

DRAWING No: RYLANDS-WHL-XX-B2-DR-S-2197 REV: P01

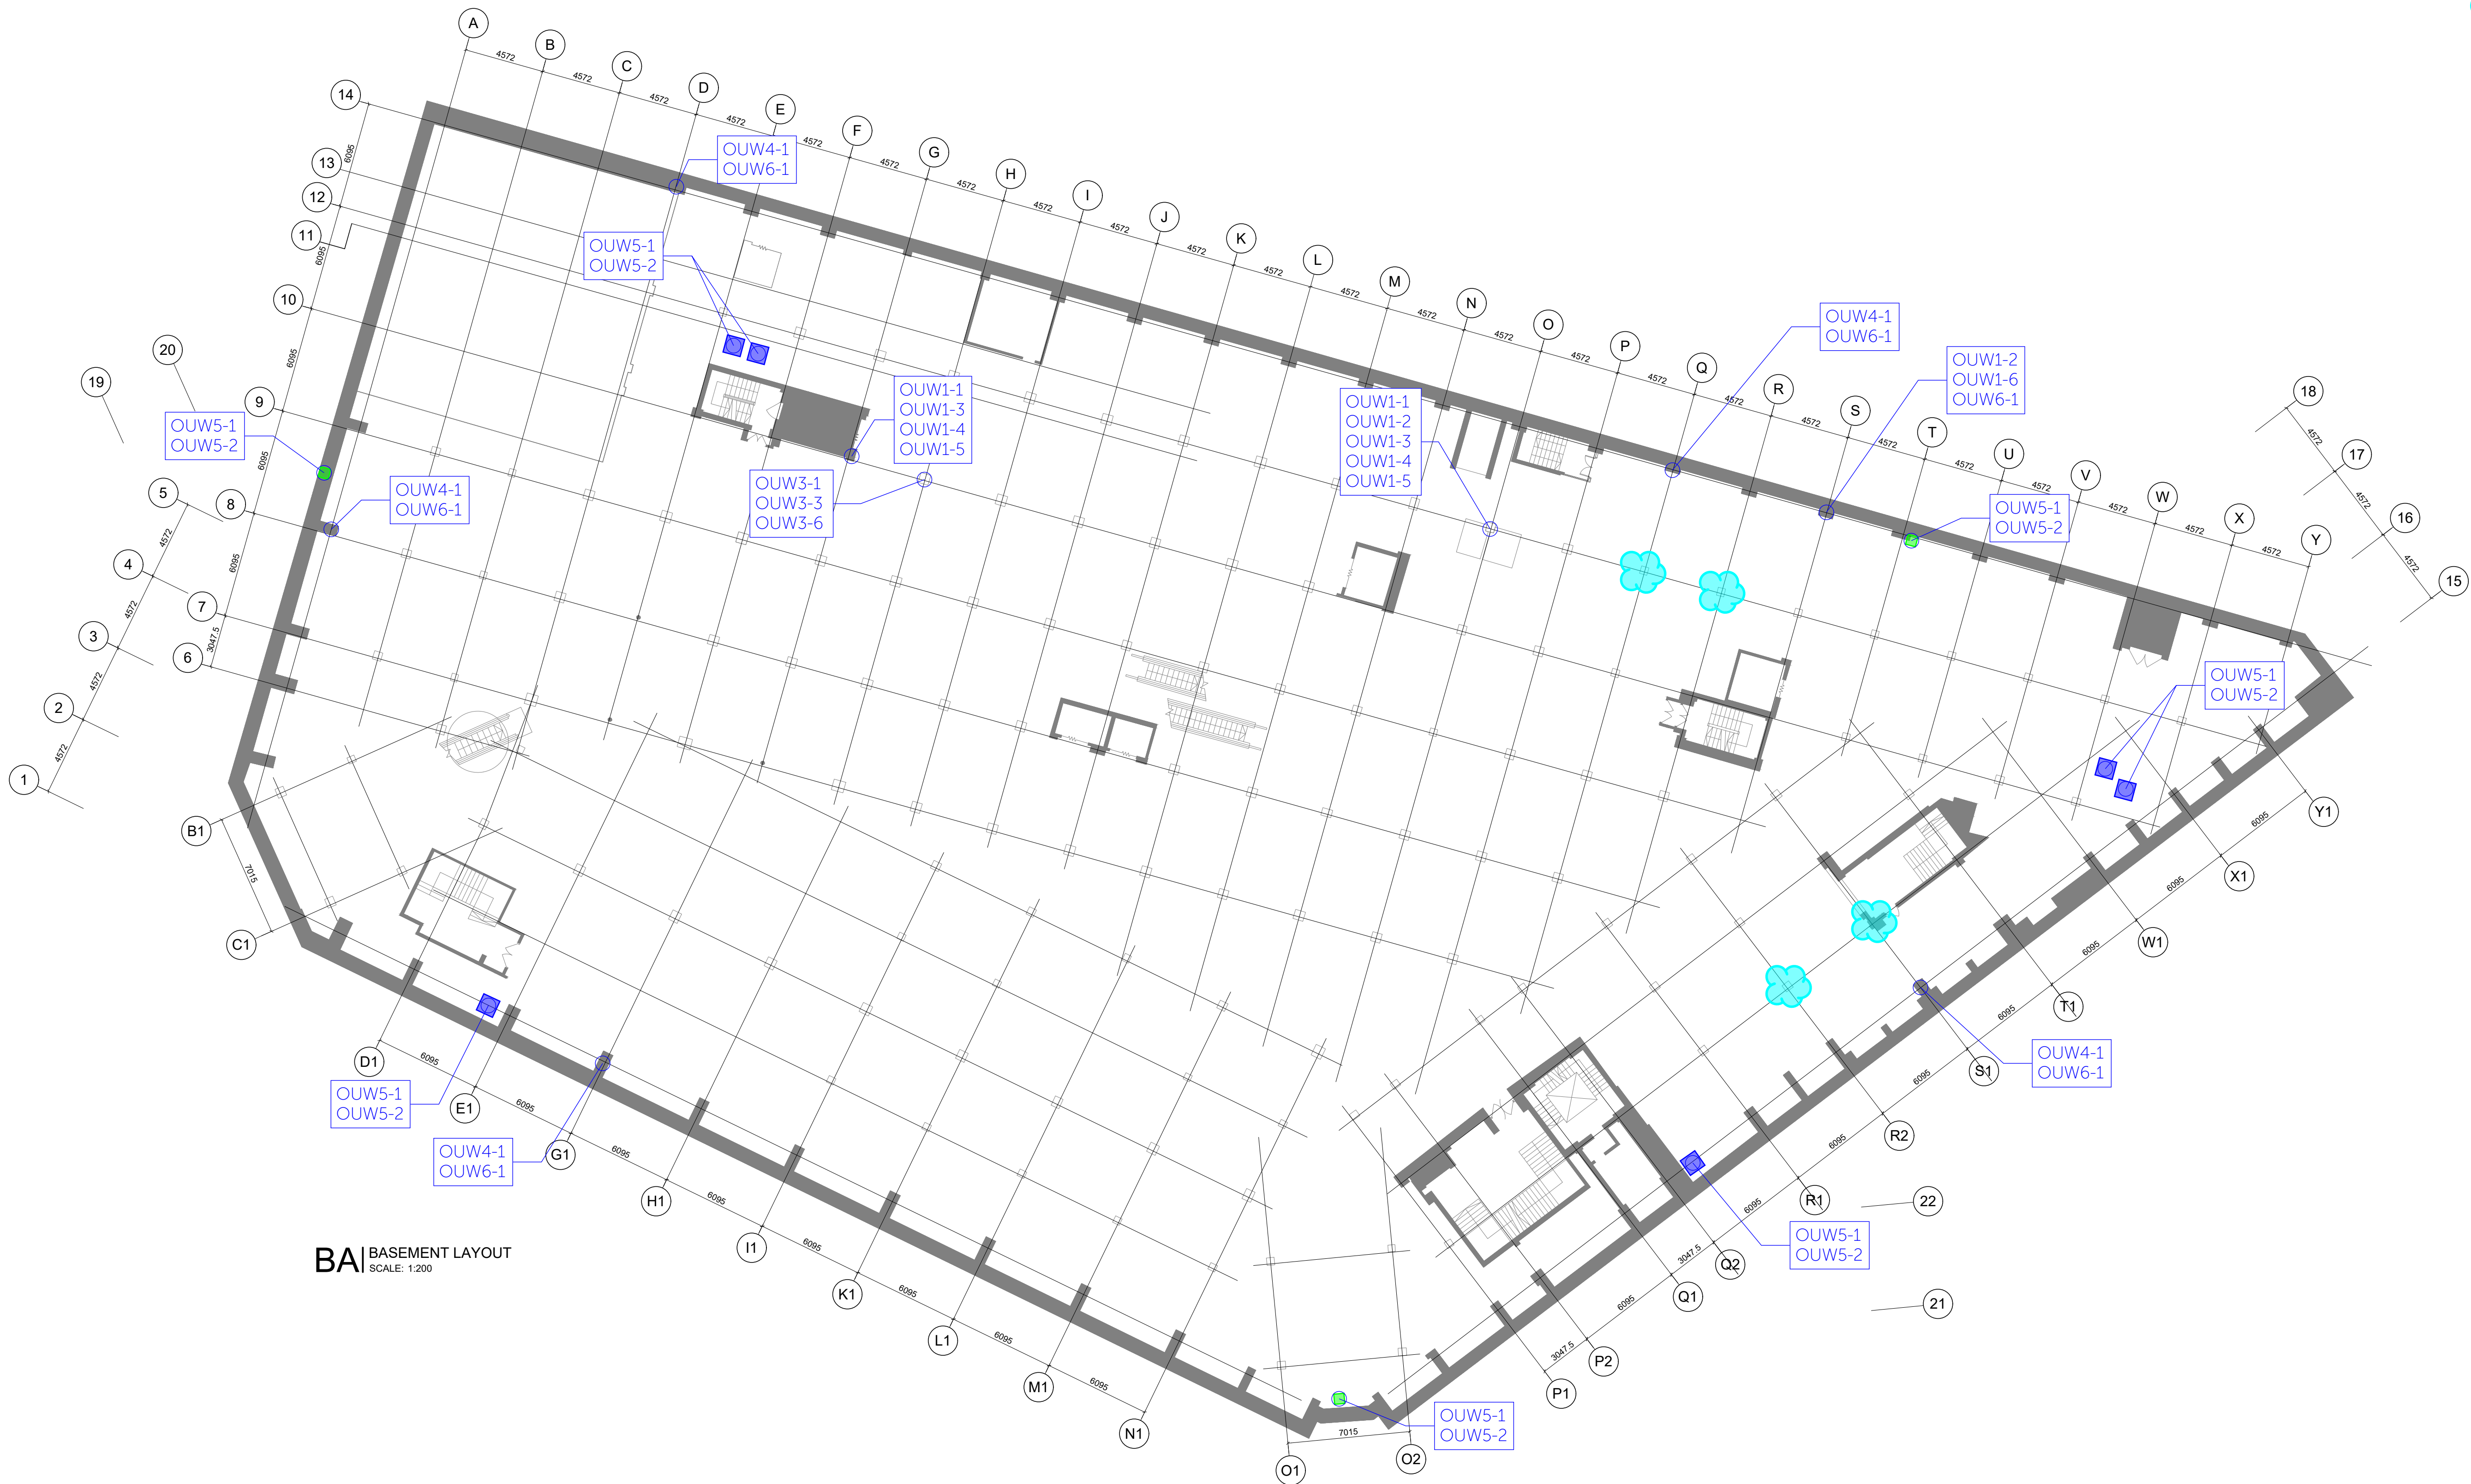

BA BASEMENT LAYOUT
SCALE: 1:200

Opening Up Works

The opening up works cross-referenced on this drawing are to be read in conjunction with Woolgar Hunter's Structural Inspection report V1.50.

-  Existing manhole
-  Existing drain
-  Previous HTA OUW location

REV	AMENDMENTS	DATE	BY	CHK
-----	------------	------	----	-----

www.woolgarhunter.com

STATUS:

INFORMATION


CONTRACT No:	SCALE:	AS INDICATED	@ A1
196002			

RYLANDS BUILDING
MANCHESTER

BASEMENT EXISTING

WoolgarHunter
engineers

DRAWING No:	REV:
RYLANDS-WHL-XX-B1-DR-S-2198	P01

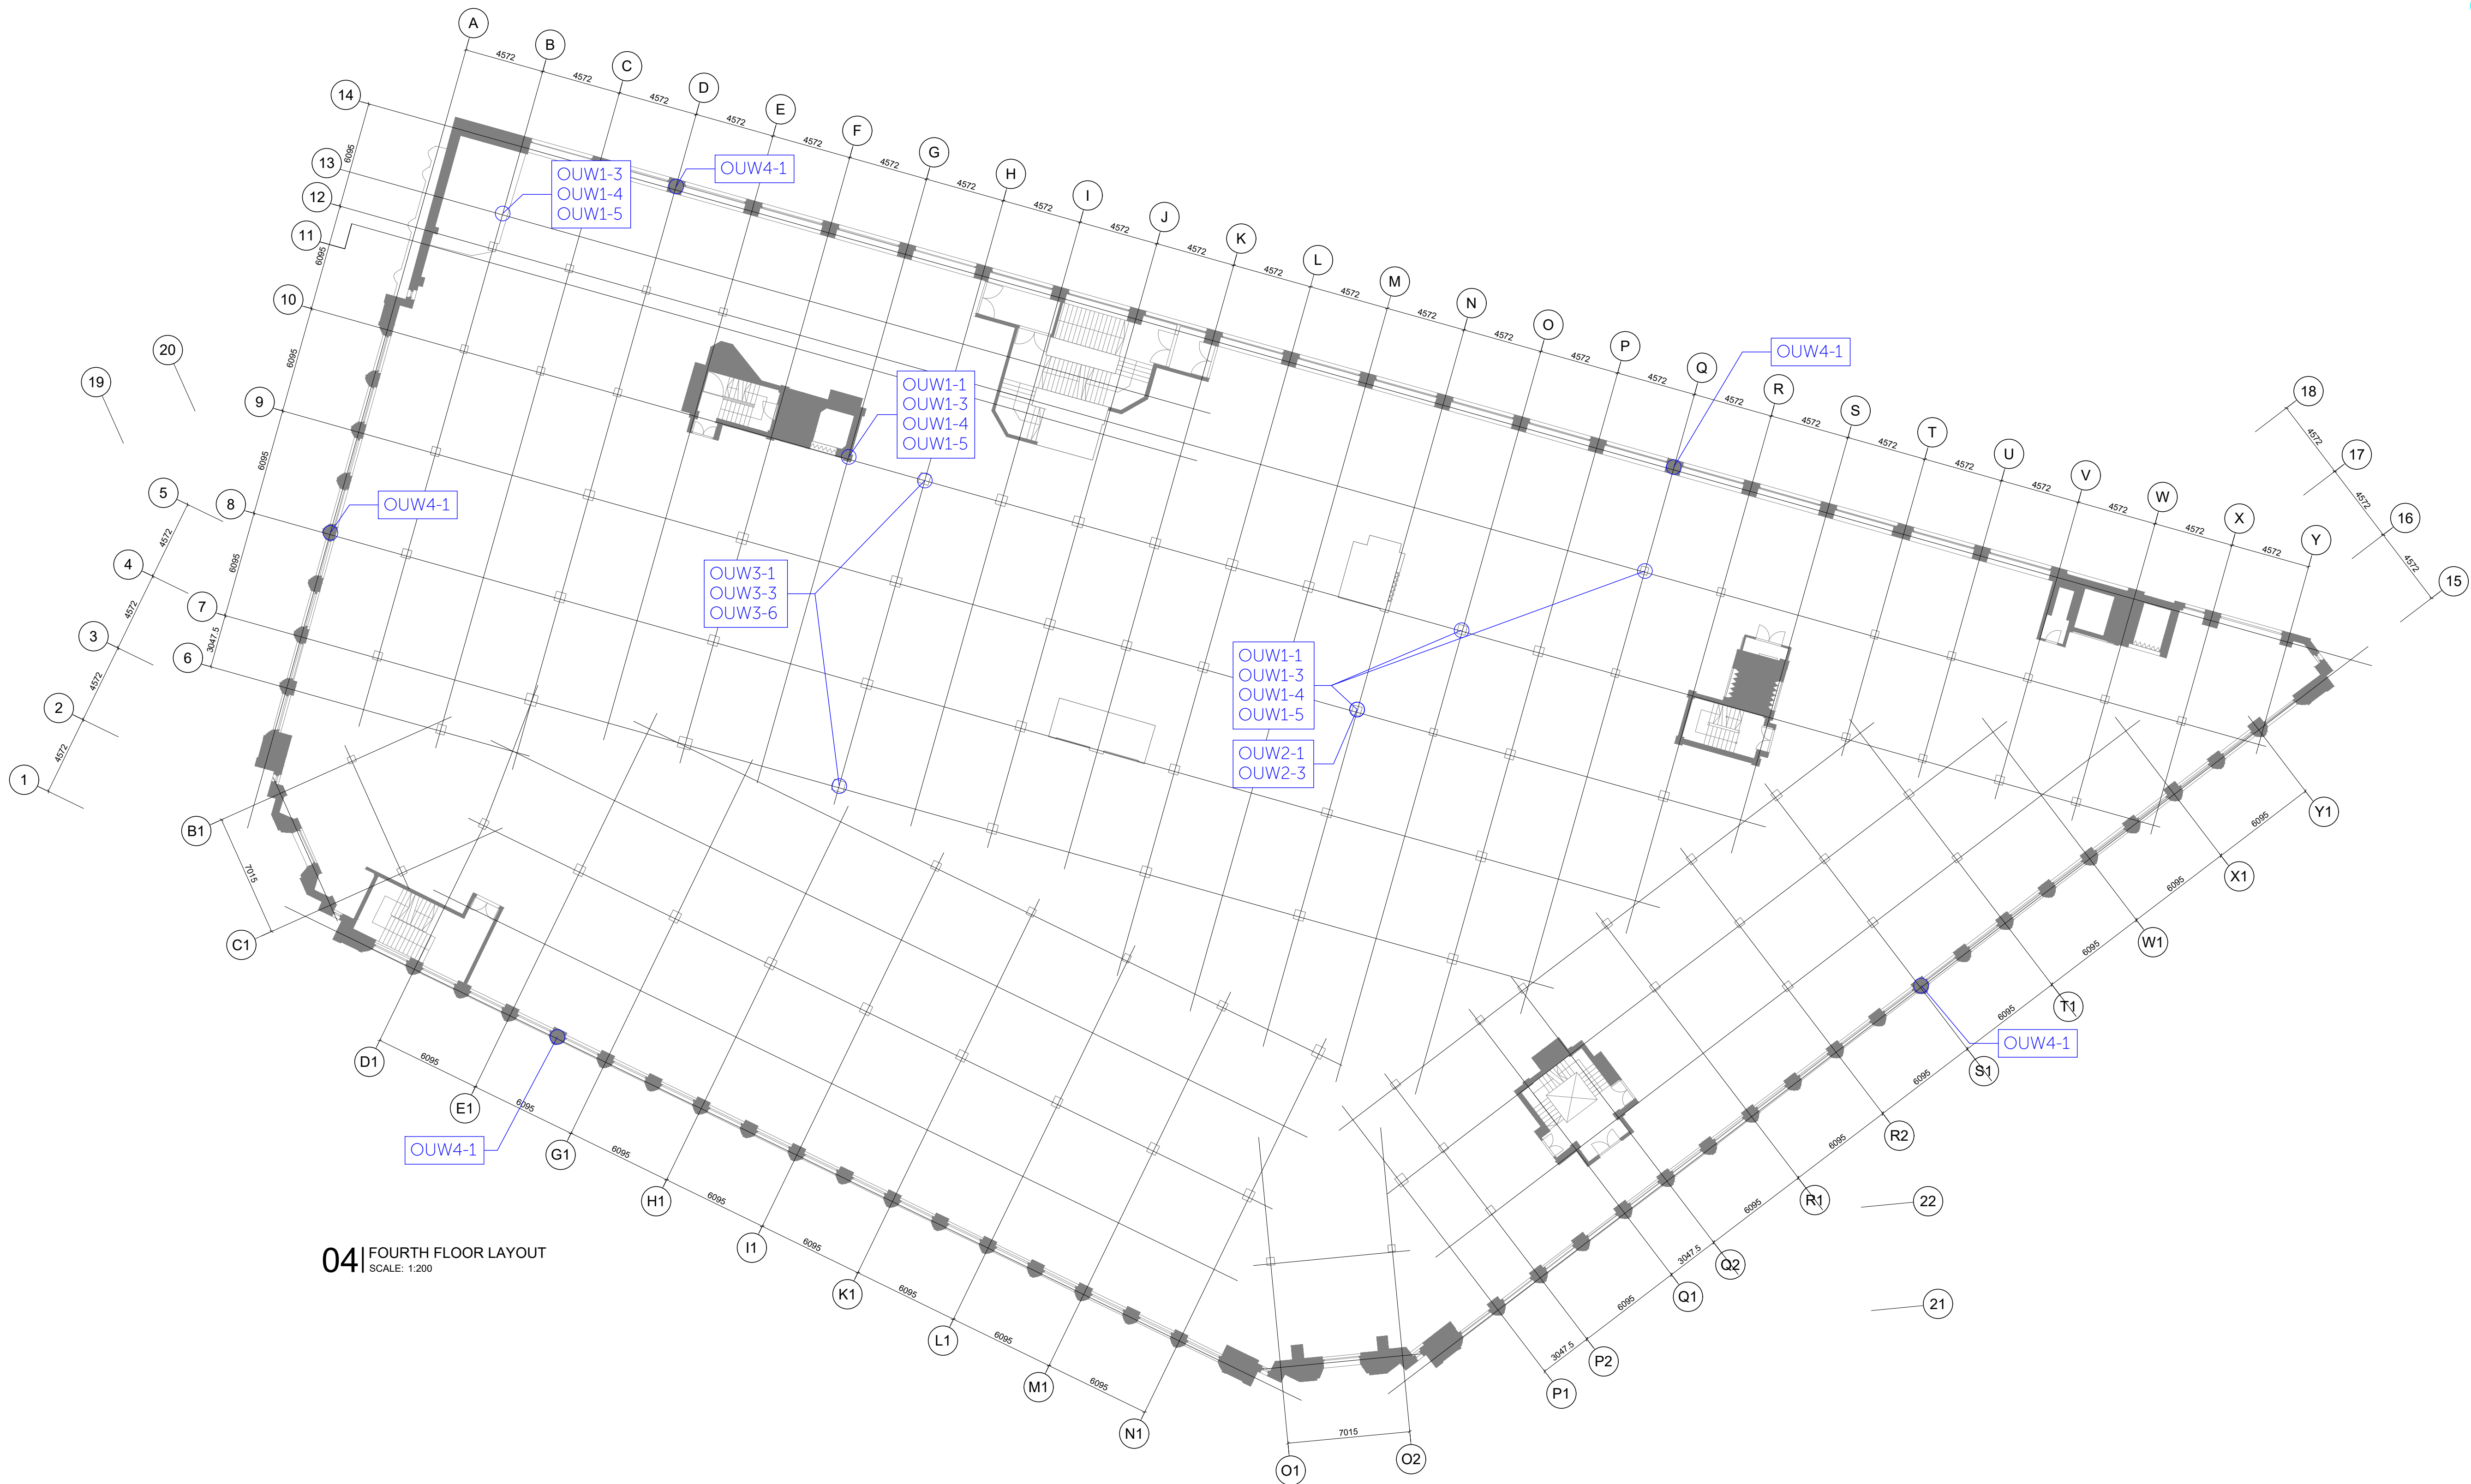

04 | FOURTH FLOOR LAYOUT
SCALE: 1:200

Opening Up Works

The opening up works cross-referenced on this drawing are to be read in conjunction with Woolgar Hunter's Structural Inspection report V1.50.

-  Existing manhole
-  Existing drain
-  Previous HTA OUW location

REV	AMENDMENTS	DATE	BY	CHK
-----	------------	------	----	-----

www.woolgarhunter.com

STATUS:

INFORMATION


CONTRACT No:	SCALE:	AS INDICATED	@ A1	
196002				

RYLANDS BUILDING
MANCHESTER

FOURTH FLOOR EXISTING

WoolgarHunter
engineers

DRAWING No:	REV:
RYLANDS-WHL-XX-04-DR-S-2104	P01

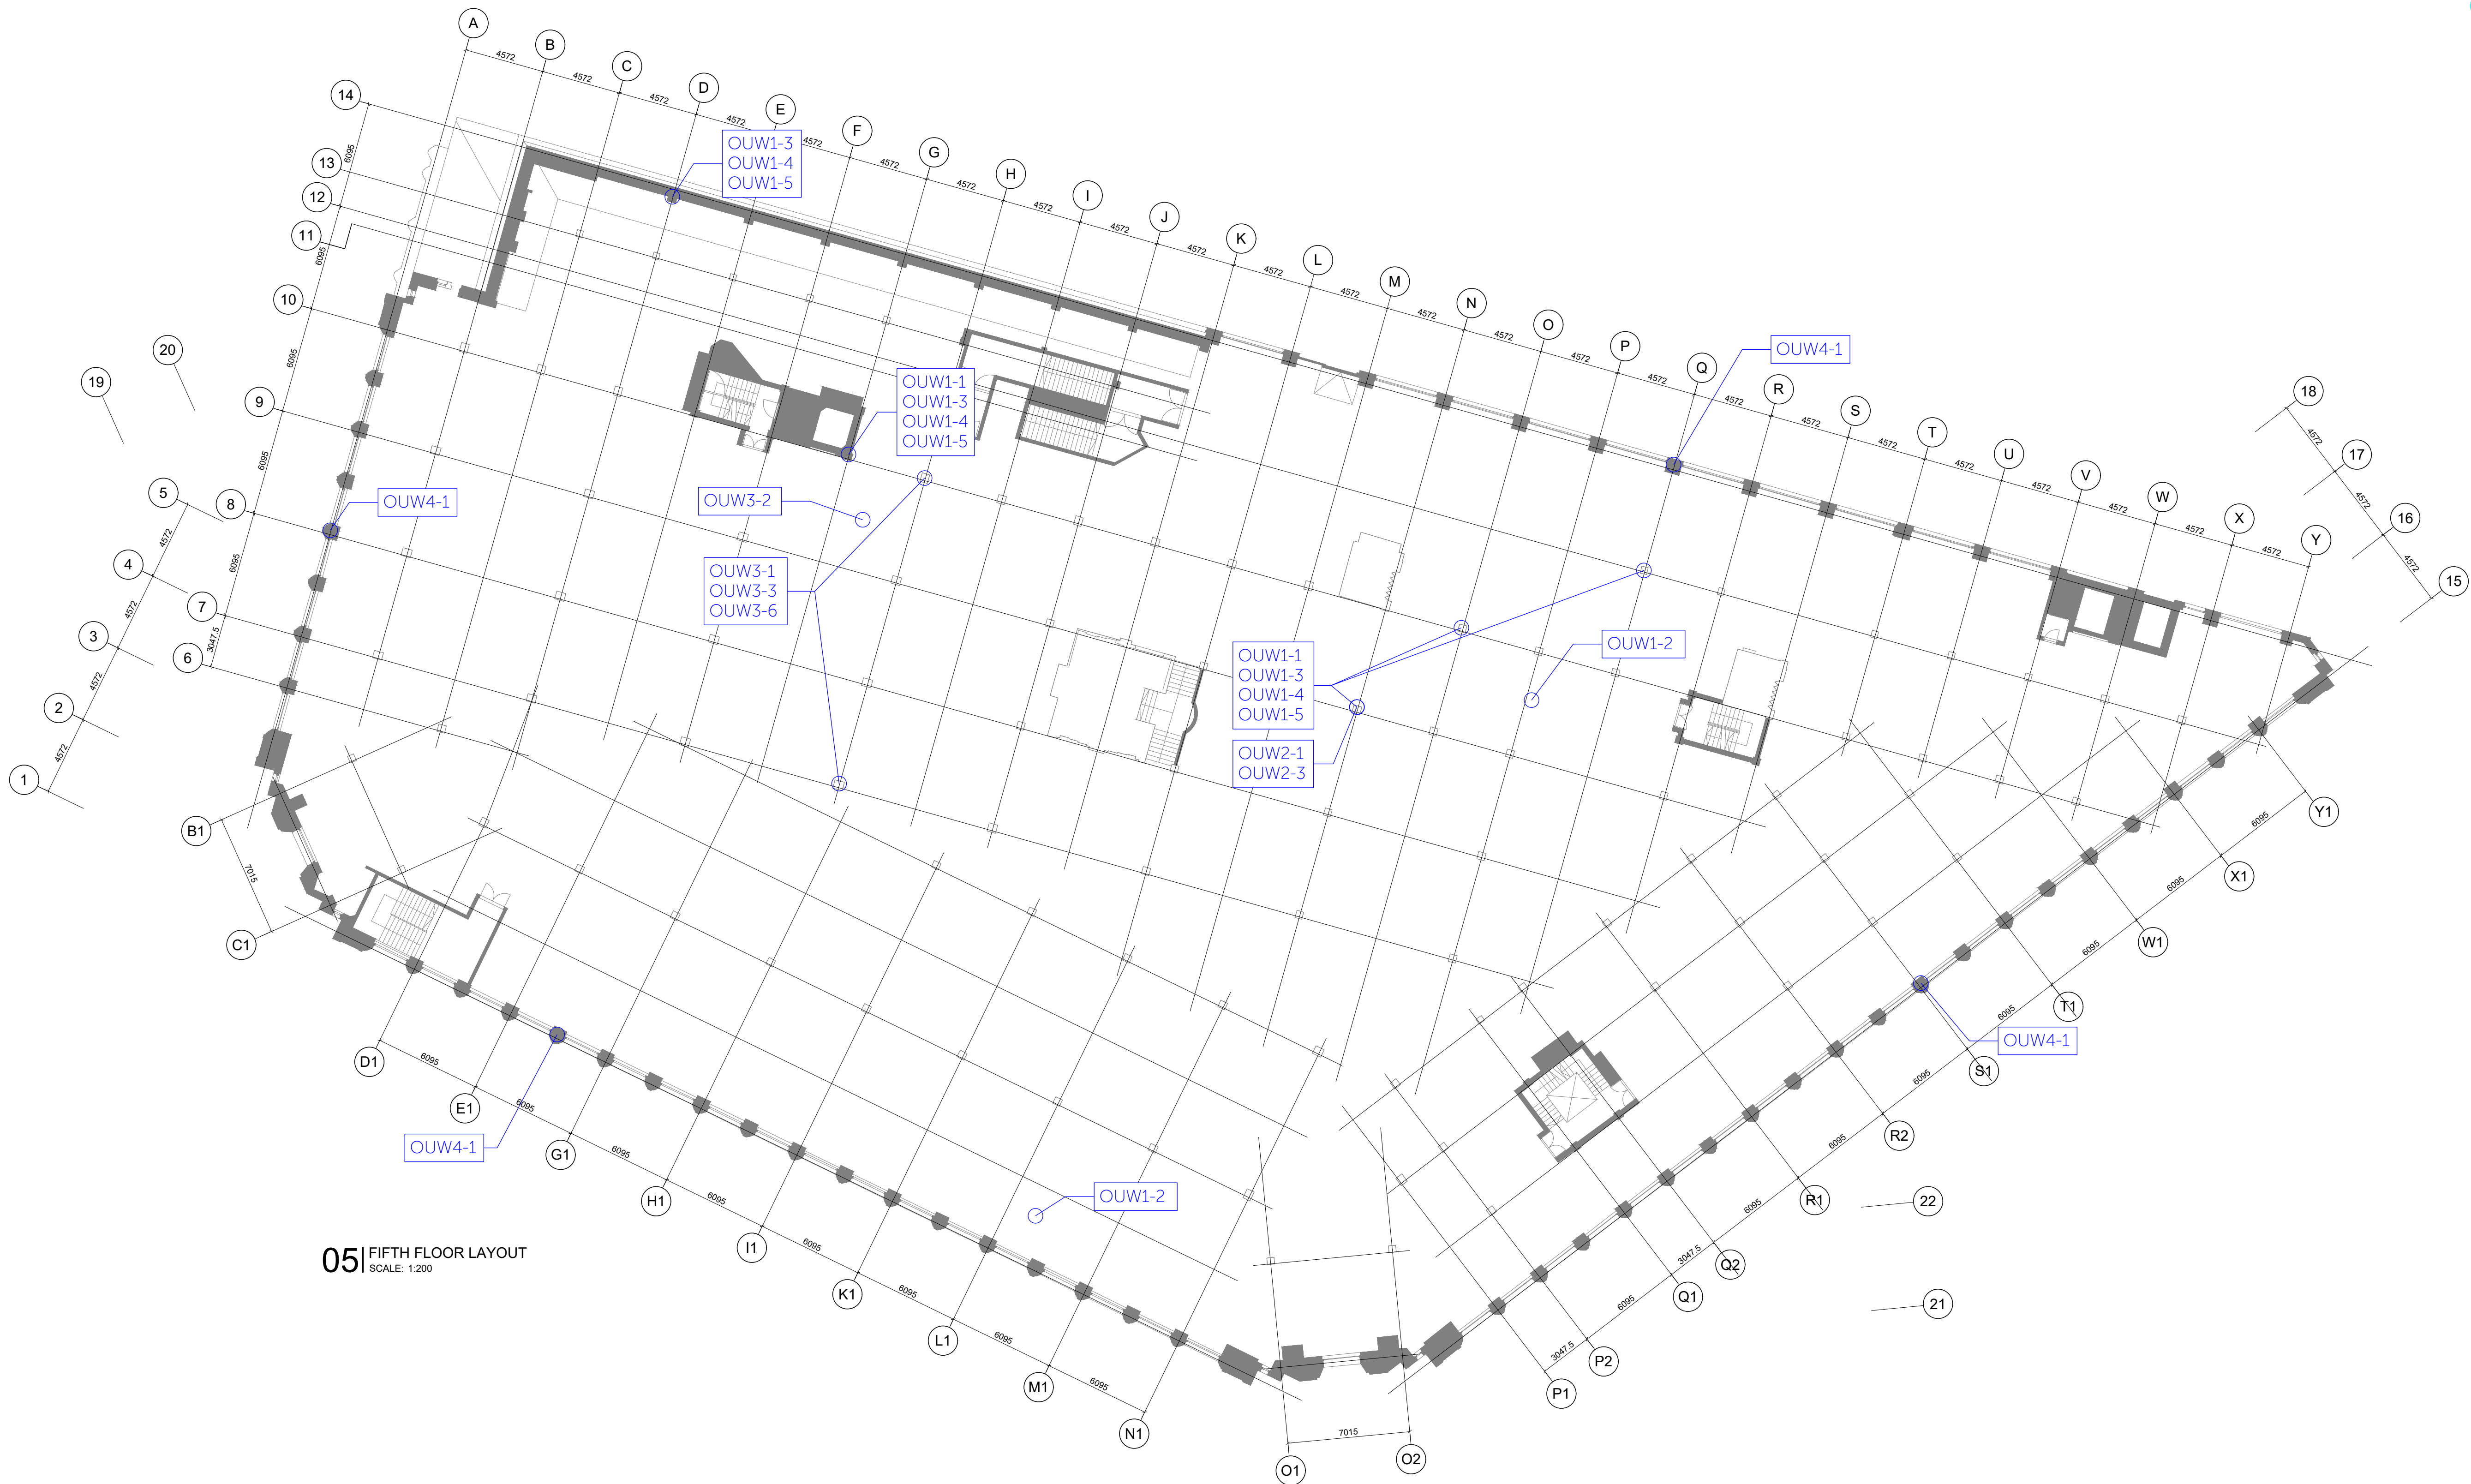

Opening Up Works

The opening up works cross-referenced on this drawing are to be read in conjunction with Woolgar Hunter's Structural Inspection report V1.50.

- Existing manhole
- Existing drain
- ☁ Previous HTA OUW location

REV	AMENDMENTS	DATE	BY	CHK
-----	------------	------	----	-----

www.woolgarhunter.com

STATUS:

INFORMATION


CONTRACT No:	SCALE:	AS INDICATED	@ A1
196002			

RYLANDS BUILDING
MANCHESTER

FIFTH FLOOR EXISTING

WoolgarHunter
engineers

DRAWING No:	REV:
RYLANDS-WHL-XX-05-DR-S-2105	P01

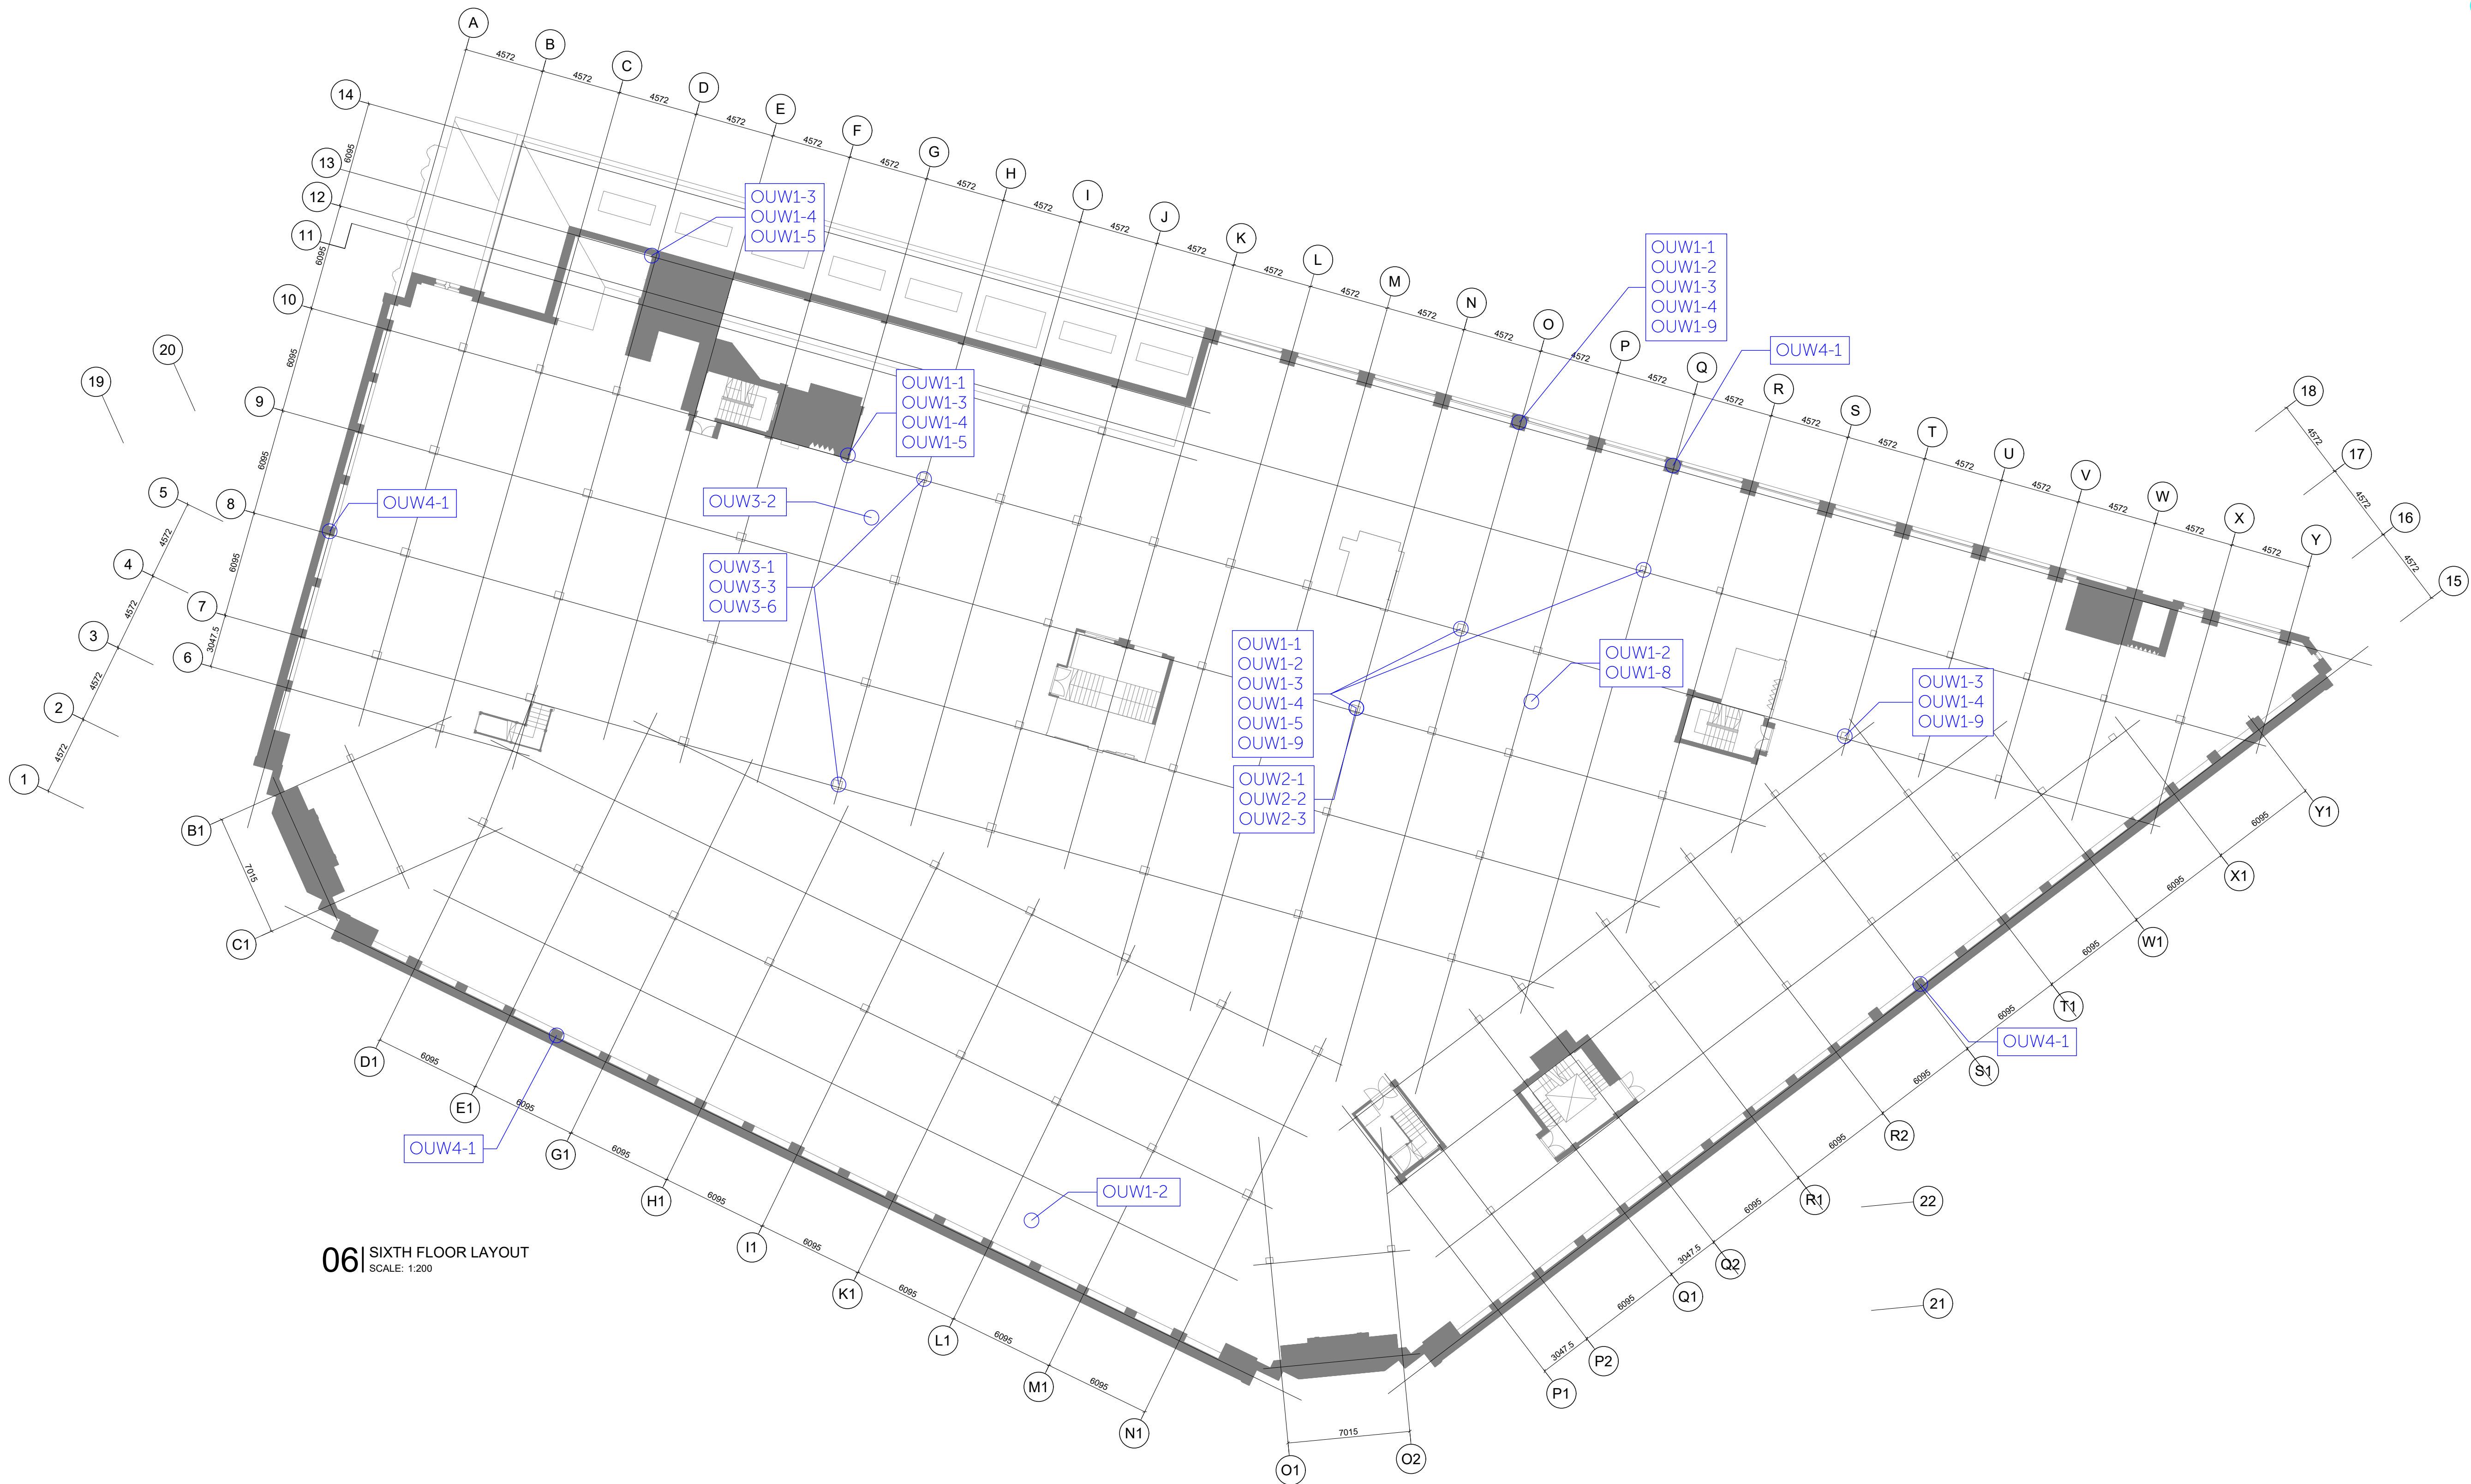

06 | SIXTH FLOOR LAYOUT
SCALE: 1:200

Opening Up Works

The opening up works cross-referenced on this drawing are to be read in conjunction with Woolgar Hunter's Structural Inspection report V1.50.

-  Existing manhole
-  Existing drain
-  Previous HTA OUW location

REV	AMENDMENTS	DATE	BY	CHK
-----	------------	------	----	-----

www.woolgarhunter.com

STATUS:

INFORMATION

CONTRACT No:	SCALE:	DATE	BY	CHK
196002	AS INDICATED @ A1			

RYLANDS BUILDING
MANCHESTER

SIXTH FLOOR EXISTING

WoolgarHunter
engineers

DRAWING No:	REV:
RYLANDS-WHL-XX-06-DR-S-2106	P01

The opening up works cross-referenced on this drawing are to be read in conjunction with Woolgar Hunter's Structural Inspection report V1.50.

-
- 07 SEVENTH FLOOR LAYOUT
SCALE: 1:200

07 | SEVENTH FLOOR LAYOUT
SCALE: 1:200

REV	AMENDMENTS	DATE	BY	CHKD
www.woolgarhunter.com				
STATUS:				
CONTRACT No:		SCALE:		
196002	AS INDICATED	@ A1		
RYLANDS BUILDING MANCHESTER				
SEVENTH FLOOR EXISTING				
				
DRAWING No:				REV:
RYLANDS-WHL-XX-07-DR-S-2107				P01