


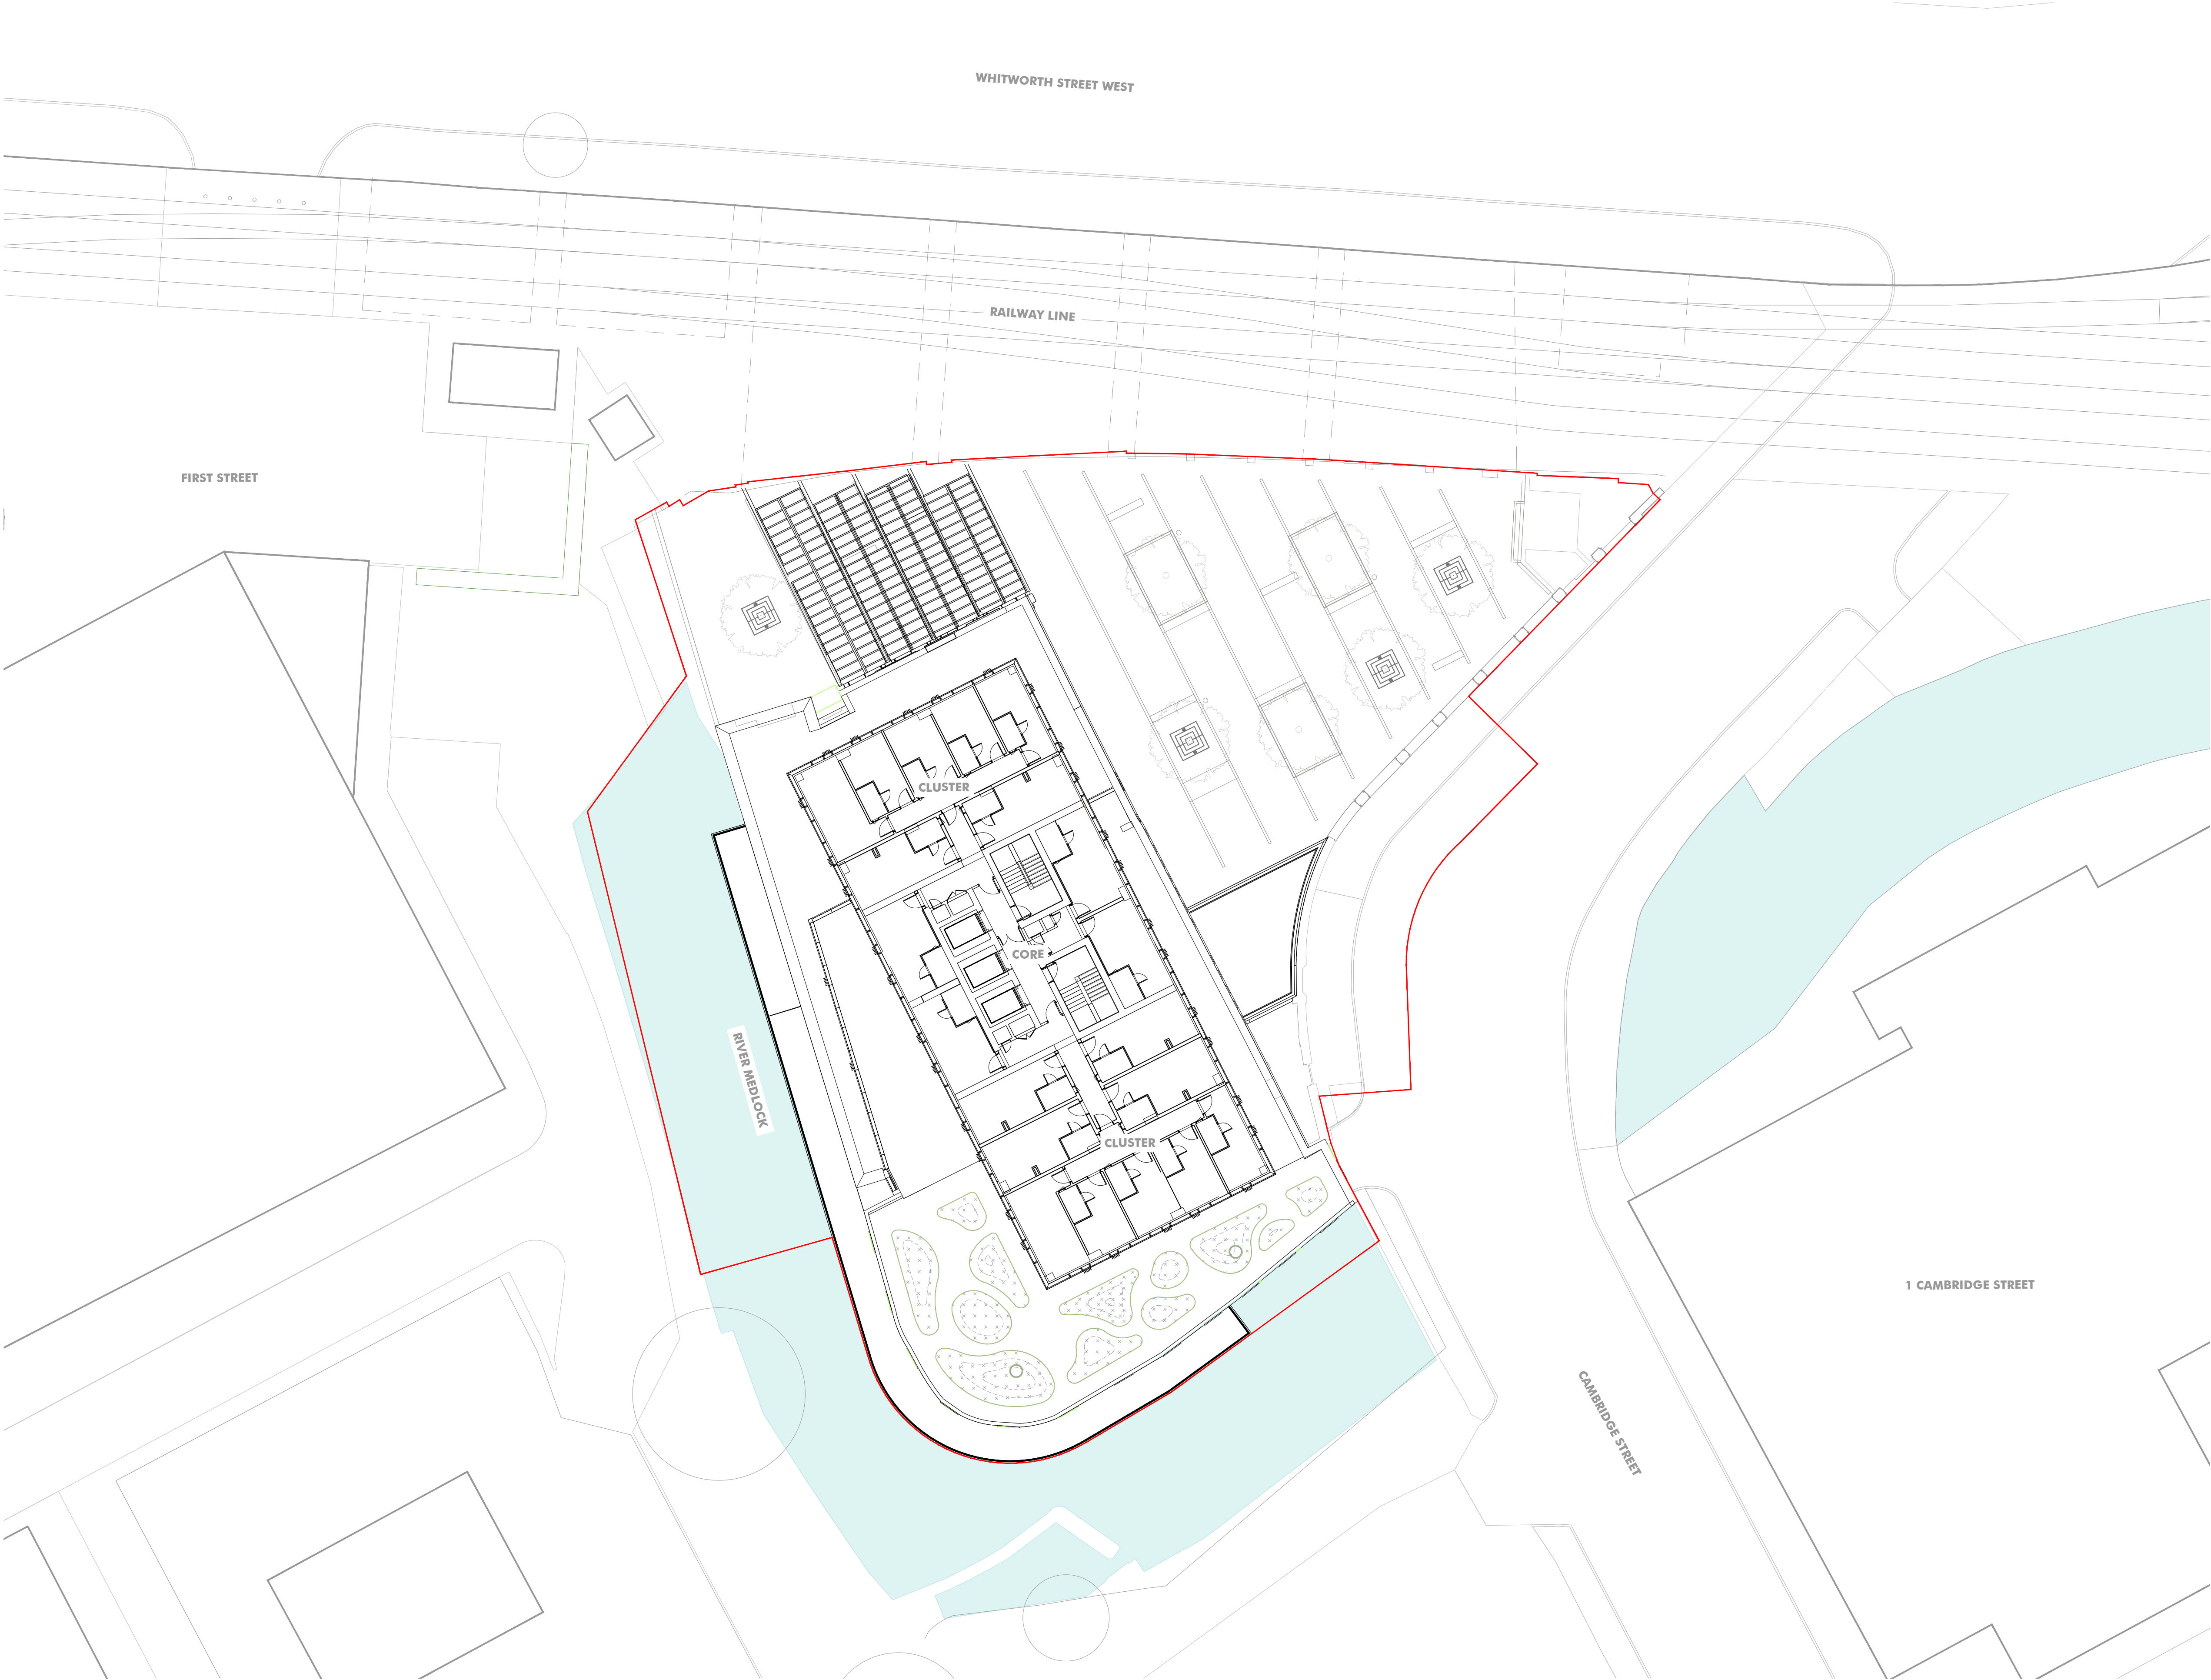

- KEY**
- Site Boundary**
- Wildflower and Sedum Plug Mix**
60cc wildflower and sedum plugs planted @ 10/m²
- Wildflowers 60%
- Achillea millefolium – Yarrow
 - Agrimonia eupatoria – Agrimony
 - Arctium minus – Lesser Burdock
 - Centaurea nigra – Common Knapweed
 - Centaurea scabiosa – Greater Knapweed
 - Chaerophyllum temulum – Rough Chervil
 - Cruciata laevipes – Crosswort
 - Daucus carota – Wild Carrot
 - Dipsacus fullonum – Wild Teasel
 - Galium album – Hedge Bedstraw
 - Knautia arvensis – Field Scabious
 - Lathyrus pratensis – Meadow Vetchling
 - Lotus corniculatus – Birdsfoot Trefoil
 - Malva moschata – Musk Mallow
 - Plantago lanceolata – Ribwort Plantain
 - Poterium sanguisorba – Salad Burnet
 - Silene dioica – Red Campion
 - Vicia Cracca – Tufted Vetch
- Sedum Species 40%
- Sedum album - White stonecrop
 - Sedum acre - Biting Stonecrop
 - Sedum ellacombianum - Japanese Stonecrop
 - Sedum reflexum - Blue Stonecrop
 - Sedum rupestre 'Angelina' - Stonecrop 'Angelina'
 - Sedum spurium - Two-row stonecrop

Revision	Description	Drawn by	Checked by	Date
P1	For Planning	AL	RG	23.11.23
P2	For Planning	AL	RG	28.03.24
P3	For Planning	AL	RG	05.04.24
P4	For Planning	AL	RG	02.12.24



This drawing is protected by copyright. Contractors must check all dimensions on site. Only figure dimensions are to be worked from. Discrepancies must be reported to architect before proceeding.
Christopher House, 11-12 High Street, Bath, BA1 5AQ. Tel:01225 464 690 hello@macgregorsmith.co.uk

Macgregor • Smith Landscape Architecture			
project	Hotspur Press, Manchester	drawn by	AL
status	For Planning	checked by	RG
title	Planting Plan - Level 04	date	23.11.23
Xref	xref	scale	1:200@a1
drawing No	1391-213	revision	P4