

THIS DRAWING (OR ANY PART THEREOF) MAY NOT BE COPIED, TRANSMITTED OR DISCLOSED TO ANY THIRD PARTY OR UNAUTHORISED PERSON WITHOUT THE PRIOR WRITTEN PERMISSION ARCHITECTS.


THIS DRAWING IS TO BE READ IN CONJUNCTION WITH ALL OTHER RELEVANT DRAWINGS PREPARED BY CONSULTANTS AND SUB-CONTRACTORS.

REPORT ANY DISCREPANCIES TO THE ARCHITECT OR REPRESENTATIVES THEREOF.


© ALL RIGHTS RESERVED. NO PART OF THIS DRAWING MAY BE REPRODUCED OR TRANSMITTED IN ANY FORM OR BY ANY MEANS WITHOUT THE WRITTEN PERMISSIONS OF THE COPYRIGHT HOLDER

ONCE PRINTED AND DISTRIBUTED THIS DOCUMENT IS ASSUMED UNCONTROLLED


DO NOT SCALE FROM THIS DRAWING. WORK ONLY TO PRINTED DIMENSIONS.

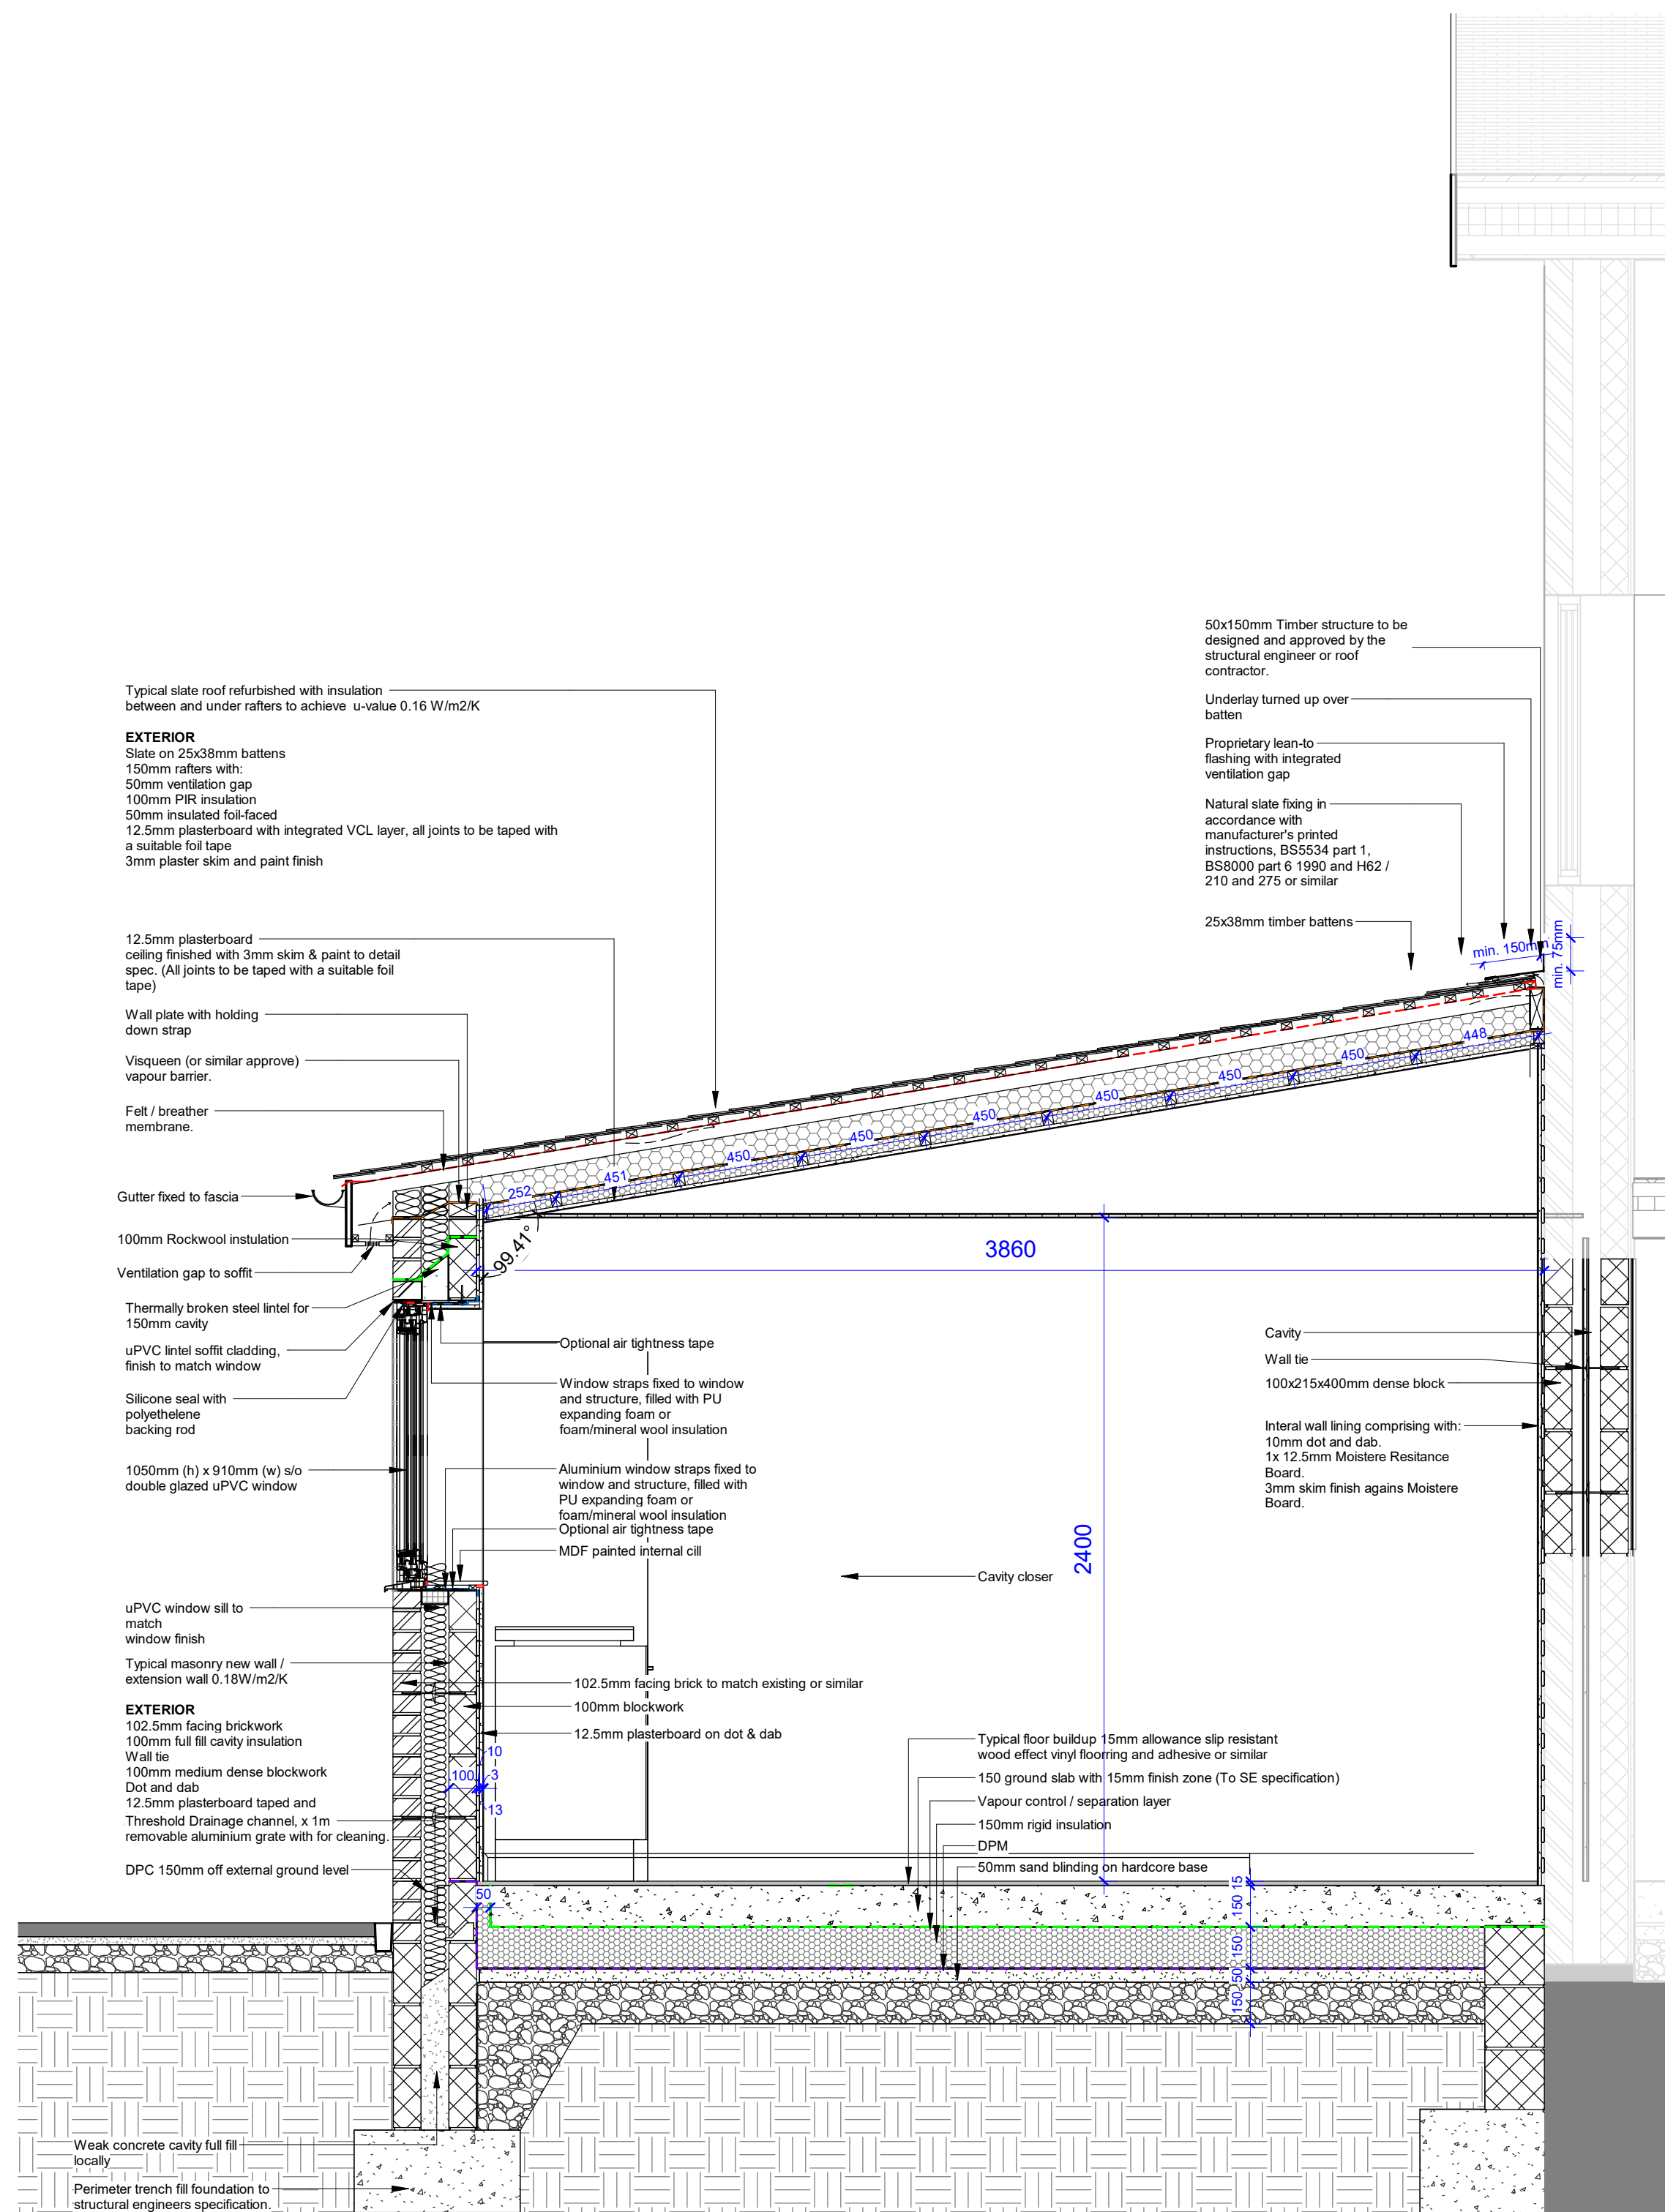

1 Section 1
1 : 20

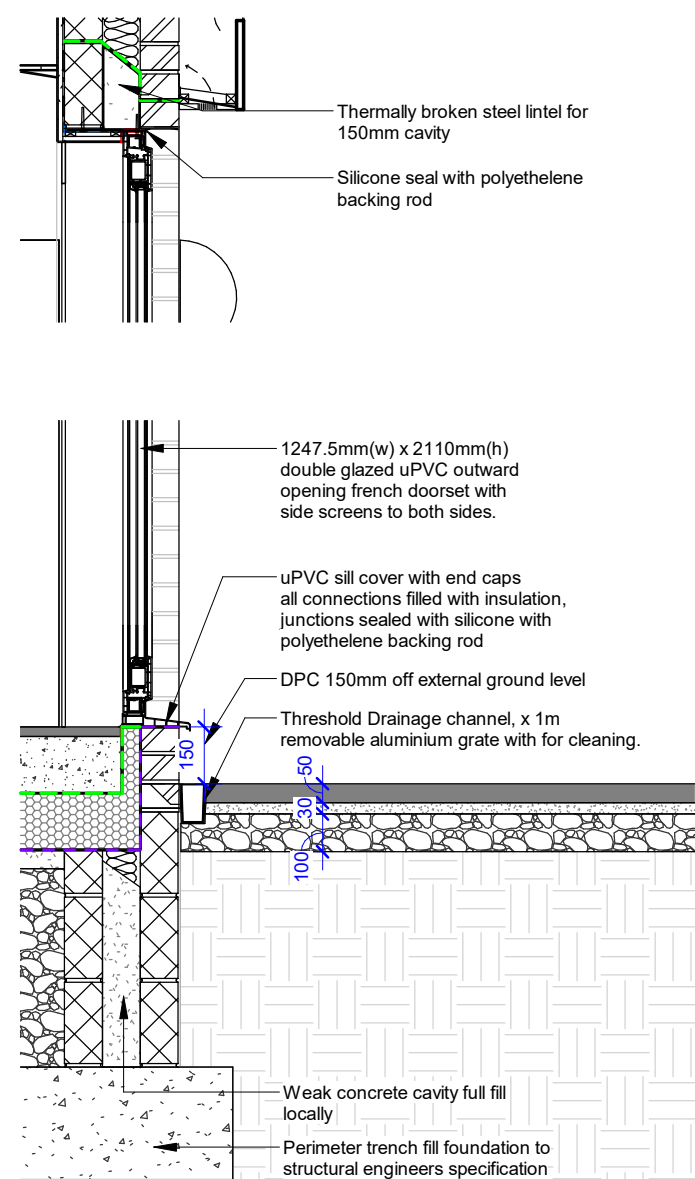

2 Section 2
1 : 20

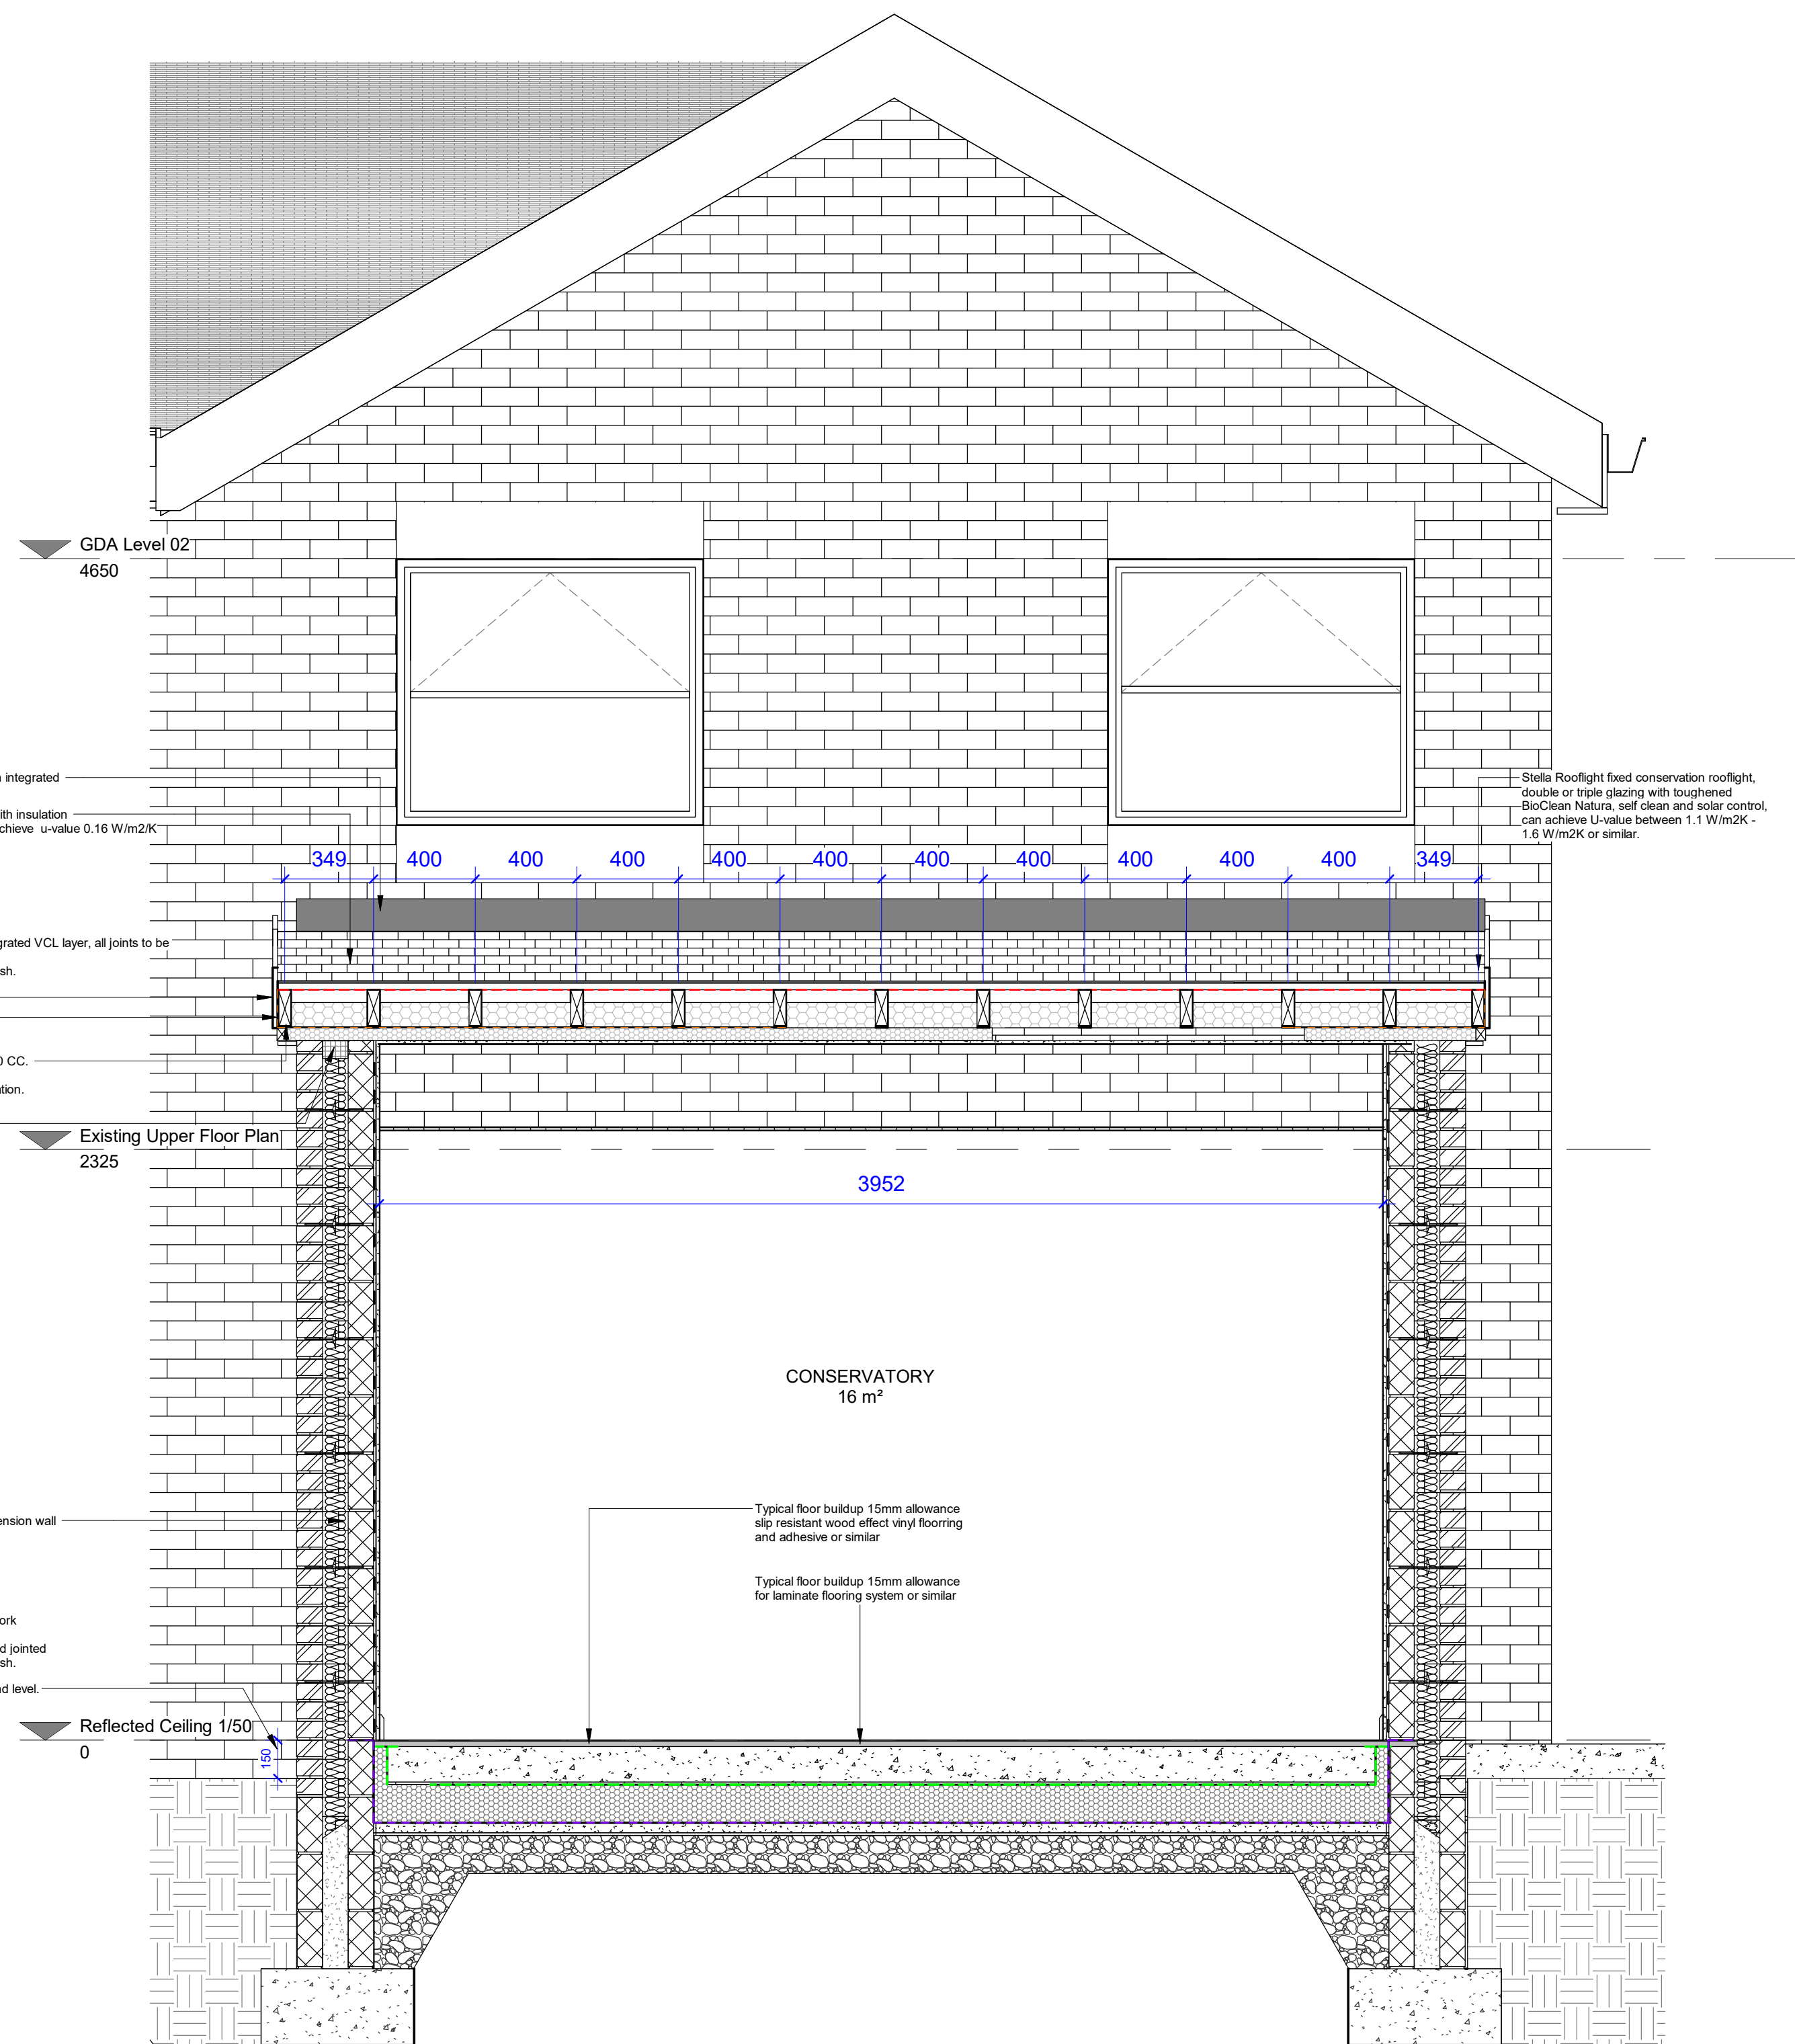

3 Section 3
1 : 20



NOTE:

- NEW EXTENSION BRICK AND MORTAR TO MATCH EXISTING.
- DURING DEMOLITION, ANY BRICK IN GOOD CONDITION TO BE REUSED TO BLOCK UP EXISTING WINDOW OPENING.
- CONTRACTOR TO MAKE GOOD TO ANY DISTURBED AREAS.



JINDUNGO@HOTMAIL.COM
T: 07853101008

Client Name:
Mario Nikaj

Site Name:
15 Royle Green Rd, Northenden, Wythenshawe,
Manchester M22 4WQ

Project Name:
Rear Extension

Drawing Title:
Typical Section Details

Project No: 1503-2025	Sheet Size: A0	Scale: 1 : 20	
Drawn by: IF	Checked by: Checker	Approved by: IF	Revision:
Suitability:			Status:

Drawing Number:
ZZ-DR-A-7004