
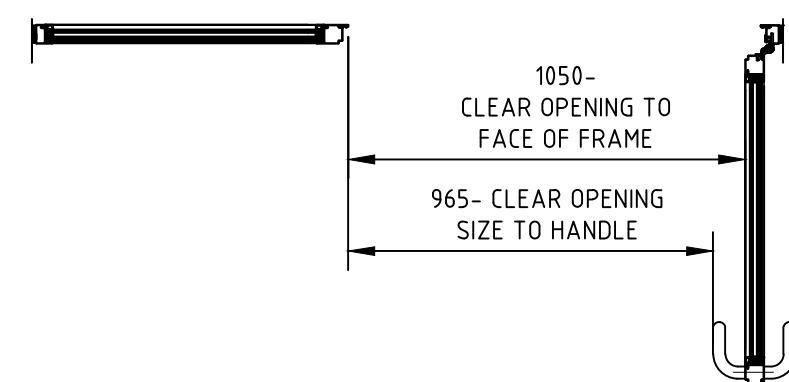


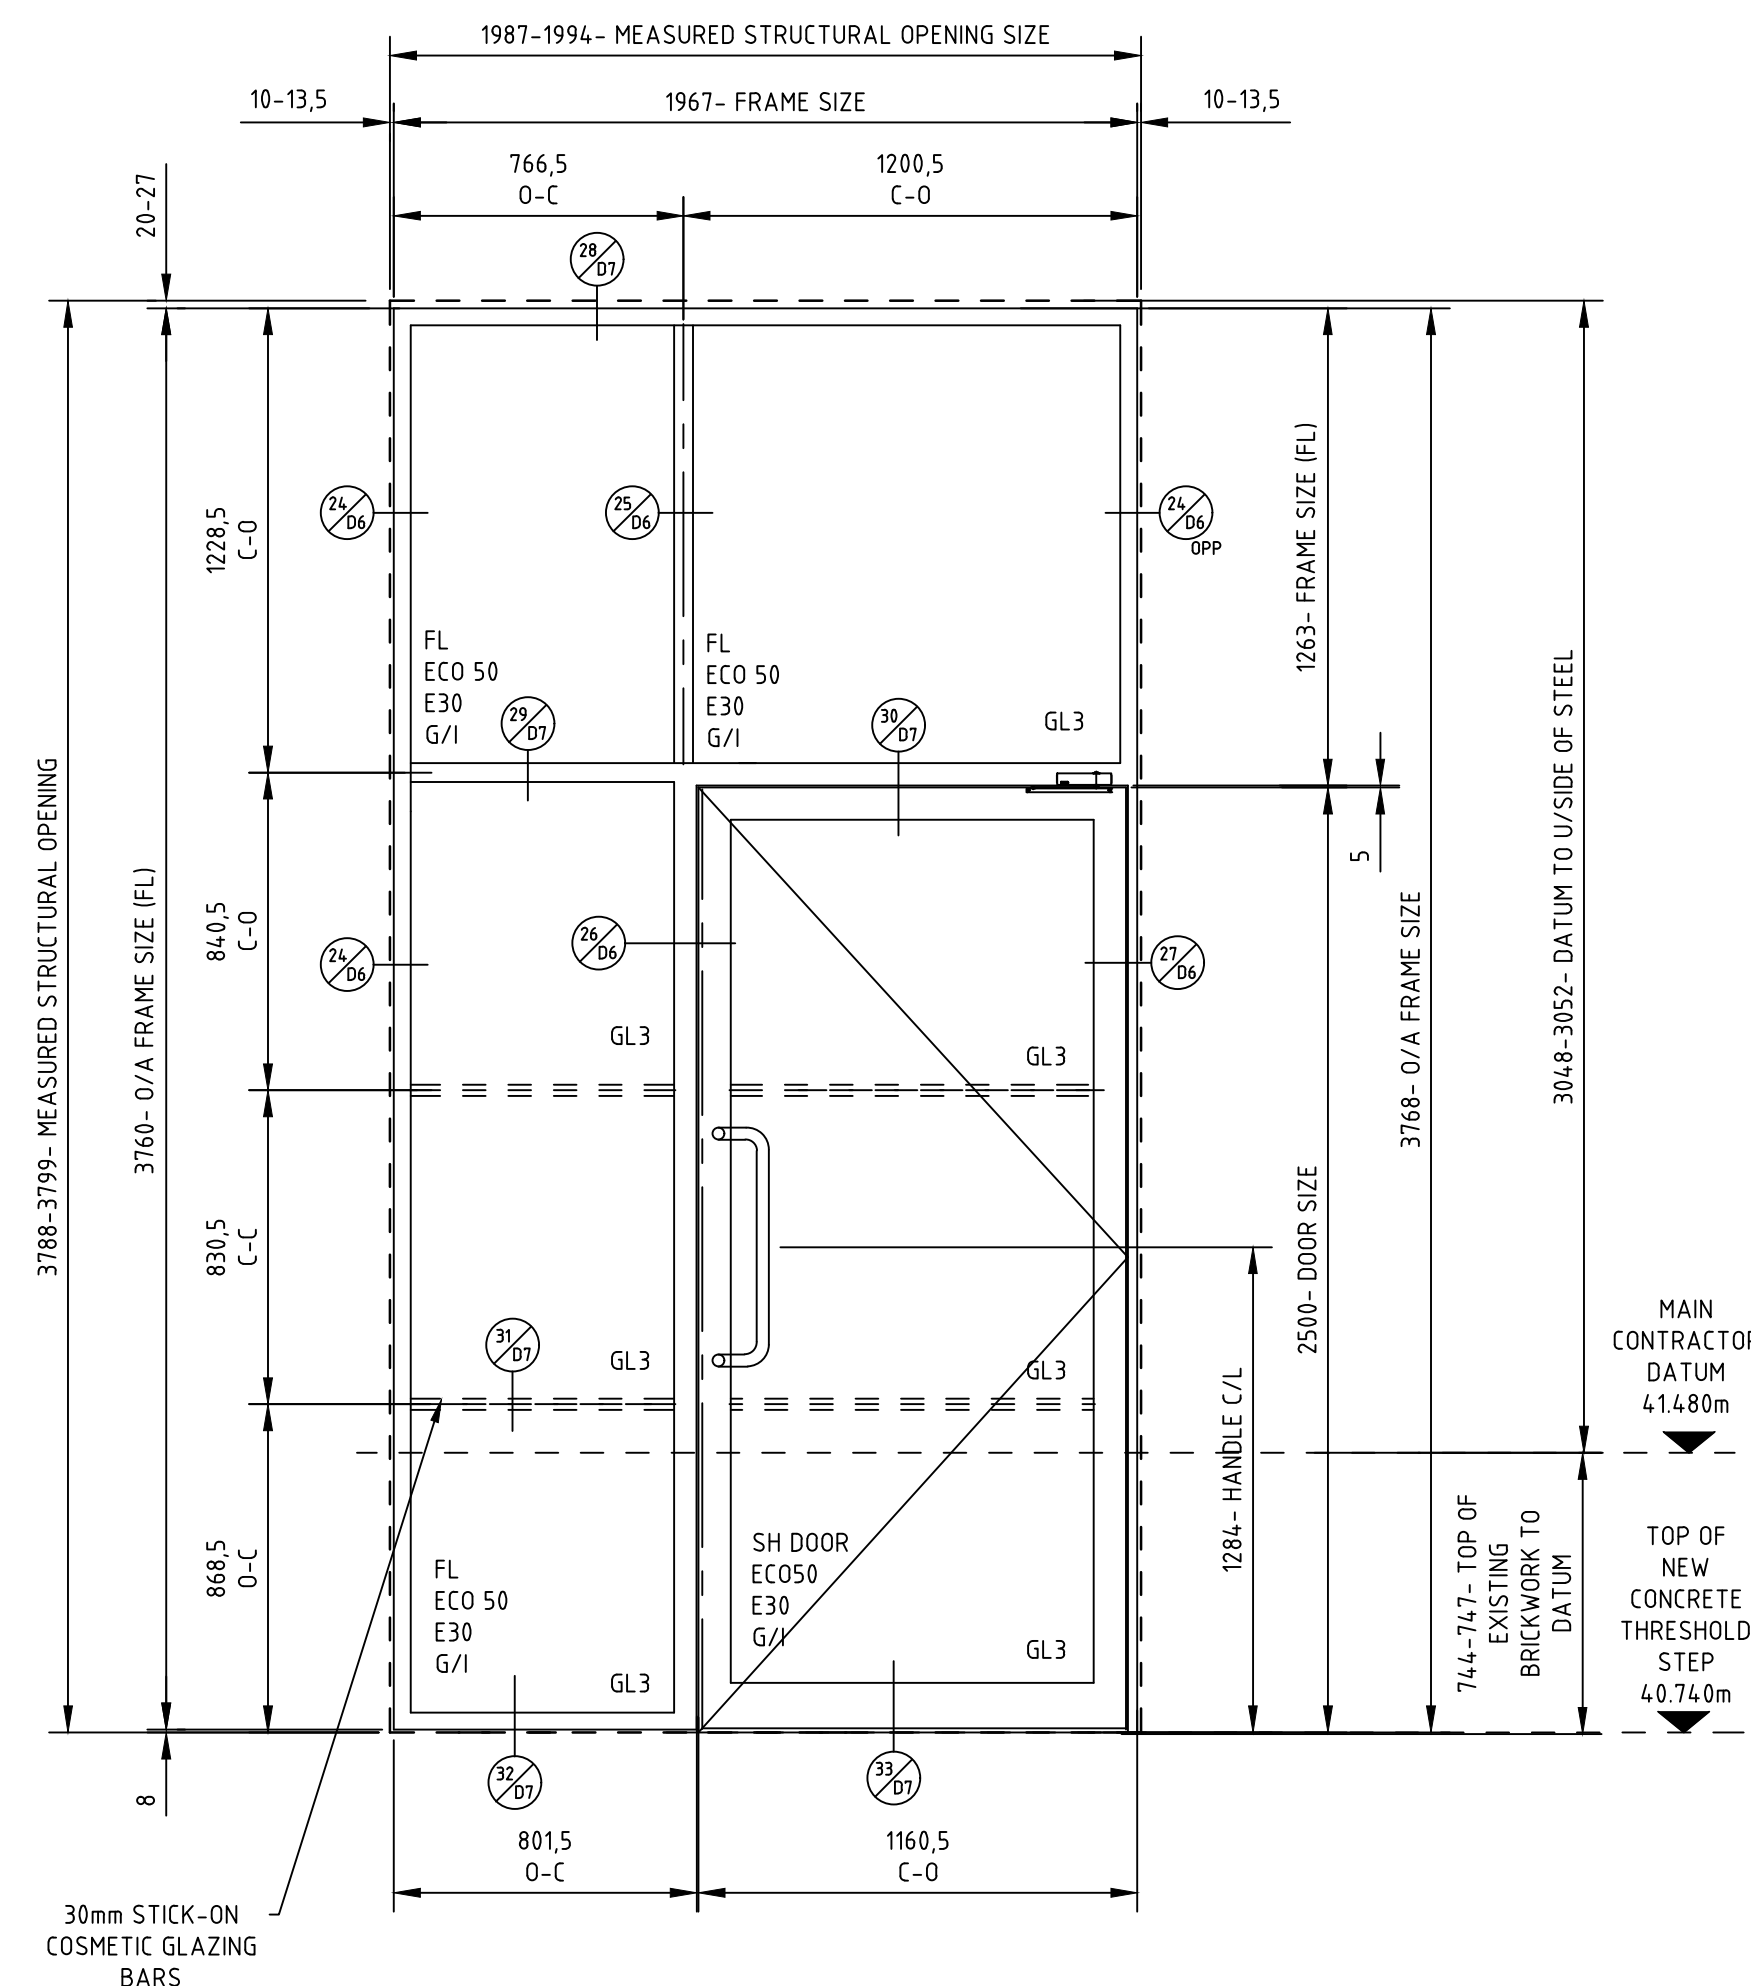

ESTIMATE ITEM 4
1 OFF REQUIRED AS SHOWN
JANSEN EC050 E30
TYPE 60- GMT ENTRANCE

ISSUED FOR APPROVAL																	
* DETAILER'S SIGNATURE AUTHORISES RELEASE FOR PRODUCTION/INSTALLATION																	
LEGEND:	<table style="width: 100%; border-collapse: collapse;"> <tr> <td style="text-align: center; width: 10%;"></td> <td>EXTERNAL POINTING BY CRITTALL/OTHERS</td> </tr> <tr> <td style="text-align: center;"></td> <td>— — — PLUGS BY CRITTALL</td> </tr> <tr> <td style="text-align: center;"></td> <td>HOLES BY GENERAL CONTRACTOR/CRITTALL</td> </tr> <tr> <td style="text-align: center;"></td> <td>POLYURETHANE FOAM INFILL BY CRITTALL</td> </tr> <tr> <td style="text-align: center;"></td> <td>POLYURETHANE FOAM/WATERPROOF INFILL NOT WITHIN CRITTALL SCOPE OF WORKS</td> </tr> <tr> <td style="text-align: center;"></td> <td>BRICKWORK ETC TO BE FLUSH-POINTED 12mm FORWARD OF EXTERNAL FACE OF WINDOWS</td> </tr> <tr> <td style="text-align: center;"></td> <td>DETAIL NUMBER</td> </tr> <tr> <td style="text-align: center;"></td> <td>DRAWING NUMBER</td> </tr> </table>		EXTERNAL POINTING BY CRITTALL/OTHERS		— — — PLUGS BY CRITTALL		HOLES BY GENERAL CONTRACTOR/CRITTALL		POLYURETHANE FOAM INFILL BY CRITTALL		POLYURETHANE FOAM/WATERPROOF INFILL NOT WITHIN CRITTALL SCOPE OF WORKS		BRICKWORK ETC TO BE FLUSH-POINTED 12mm FORWARD OF EXTERNAL FACE OF WINDOWS		DETAIL NUMBER		DRAWING NUMBER
	EXTERNAL POINTING BY CRITTALL/OTHERS																
	— — — PLUGS BY CRITTALL																
	HOLES BY GENERAL CONTRACTOR/CRITTALL																
	POLYURETHANE FOAM INFILL BY CRITTALL																
	POLYURETHANE FOAM/WATERPROOF INFILL NOT WITHIN CRITTALL SCOPE OF WORKS																
	BRICKWORK ETC TO BE FLUSH-POINTED 12mm FORWARD OF EXTERNAL FACE OF WINDOWS																
	DETAIL NUMBER																
	DRAWING NUMBER																

BI-METALLIC CORROSION: THE CONTENT OF THESE DRAWINGS HAVE TAKEN INTO CONSIDERATION BI-METALLIC CORROSION (GALVANIC ACTION) EFFECTS FOR THE MATERIALS USED THEREIN, BY FOLLOWING THE ADVICE GIVEN IN PD 6484:1979, PUBLISHED BY BSI

THIS DRAWING IS THE PROPERTY OF CRITTALL WINDOWS LIMITED. IT IS A CONFIDENTIAL DOCUMENT
AND MUST NOT BE COPIED, USED OR ITS CONTENTS DIVULGED WITHOUT PRIOR WRITTEN CONSENT

REVISION	REVISION TO ESTIMATE	BY	DATE
P04	CONFIGURATIONS AMENDED TO COMMENTS	RJ	31/03/25
P03	AMENDED TO PURCELL COMMENTS	RJ	25/03/25
P02	TYPE 59 DOOR CONFIG. AMENDED	RJ	19/03/25
P01	ISSUED FOR APPROVAL	RJ	14/03/25
REVISION	REVISION TO DRAWING	BY	DATE



ARCHITECT	PURCELL
-----------	---------

PORTAL NUMBER	
-	

REVISION NUMBER	P01	P02	P03	P04						
DDO ISSUE NUMBER										
DETAILED BY				DATE					DIST	
FINISH										