




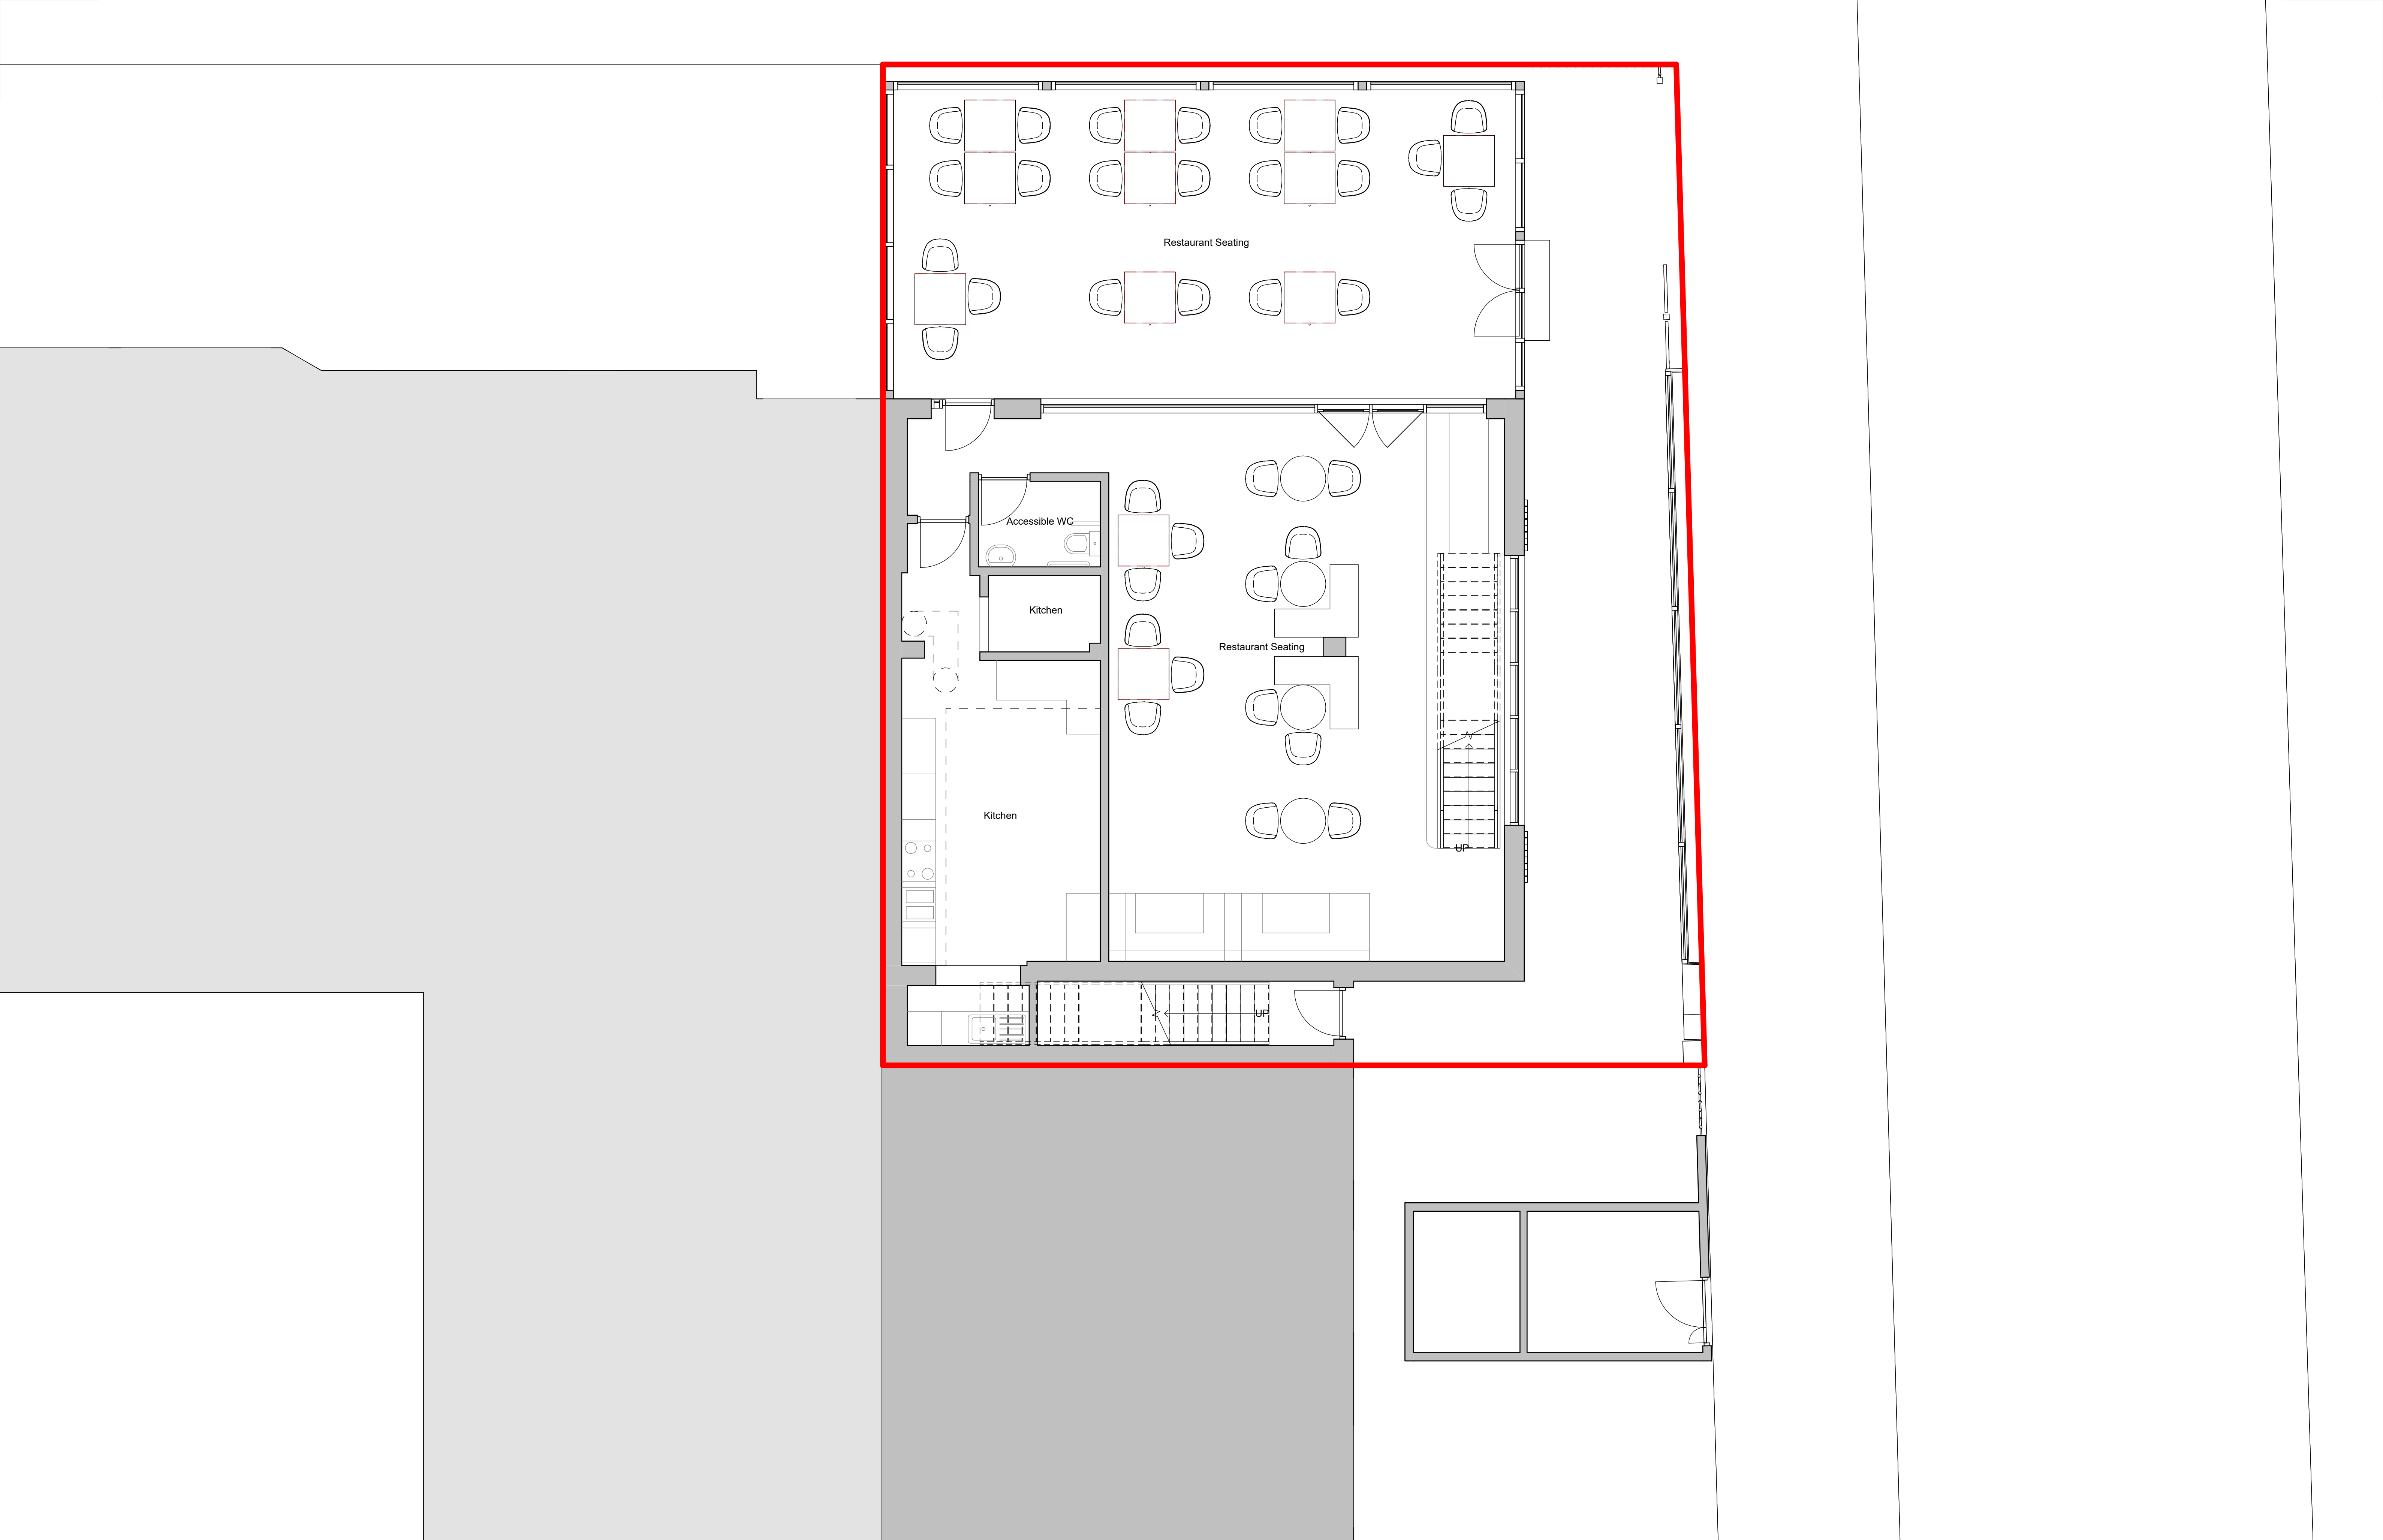

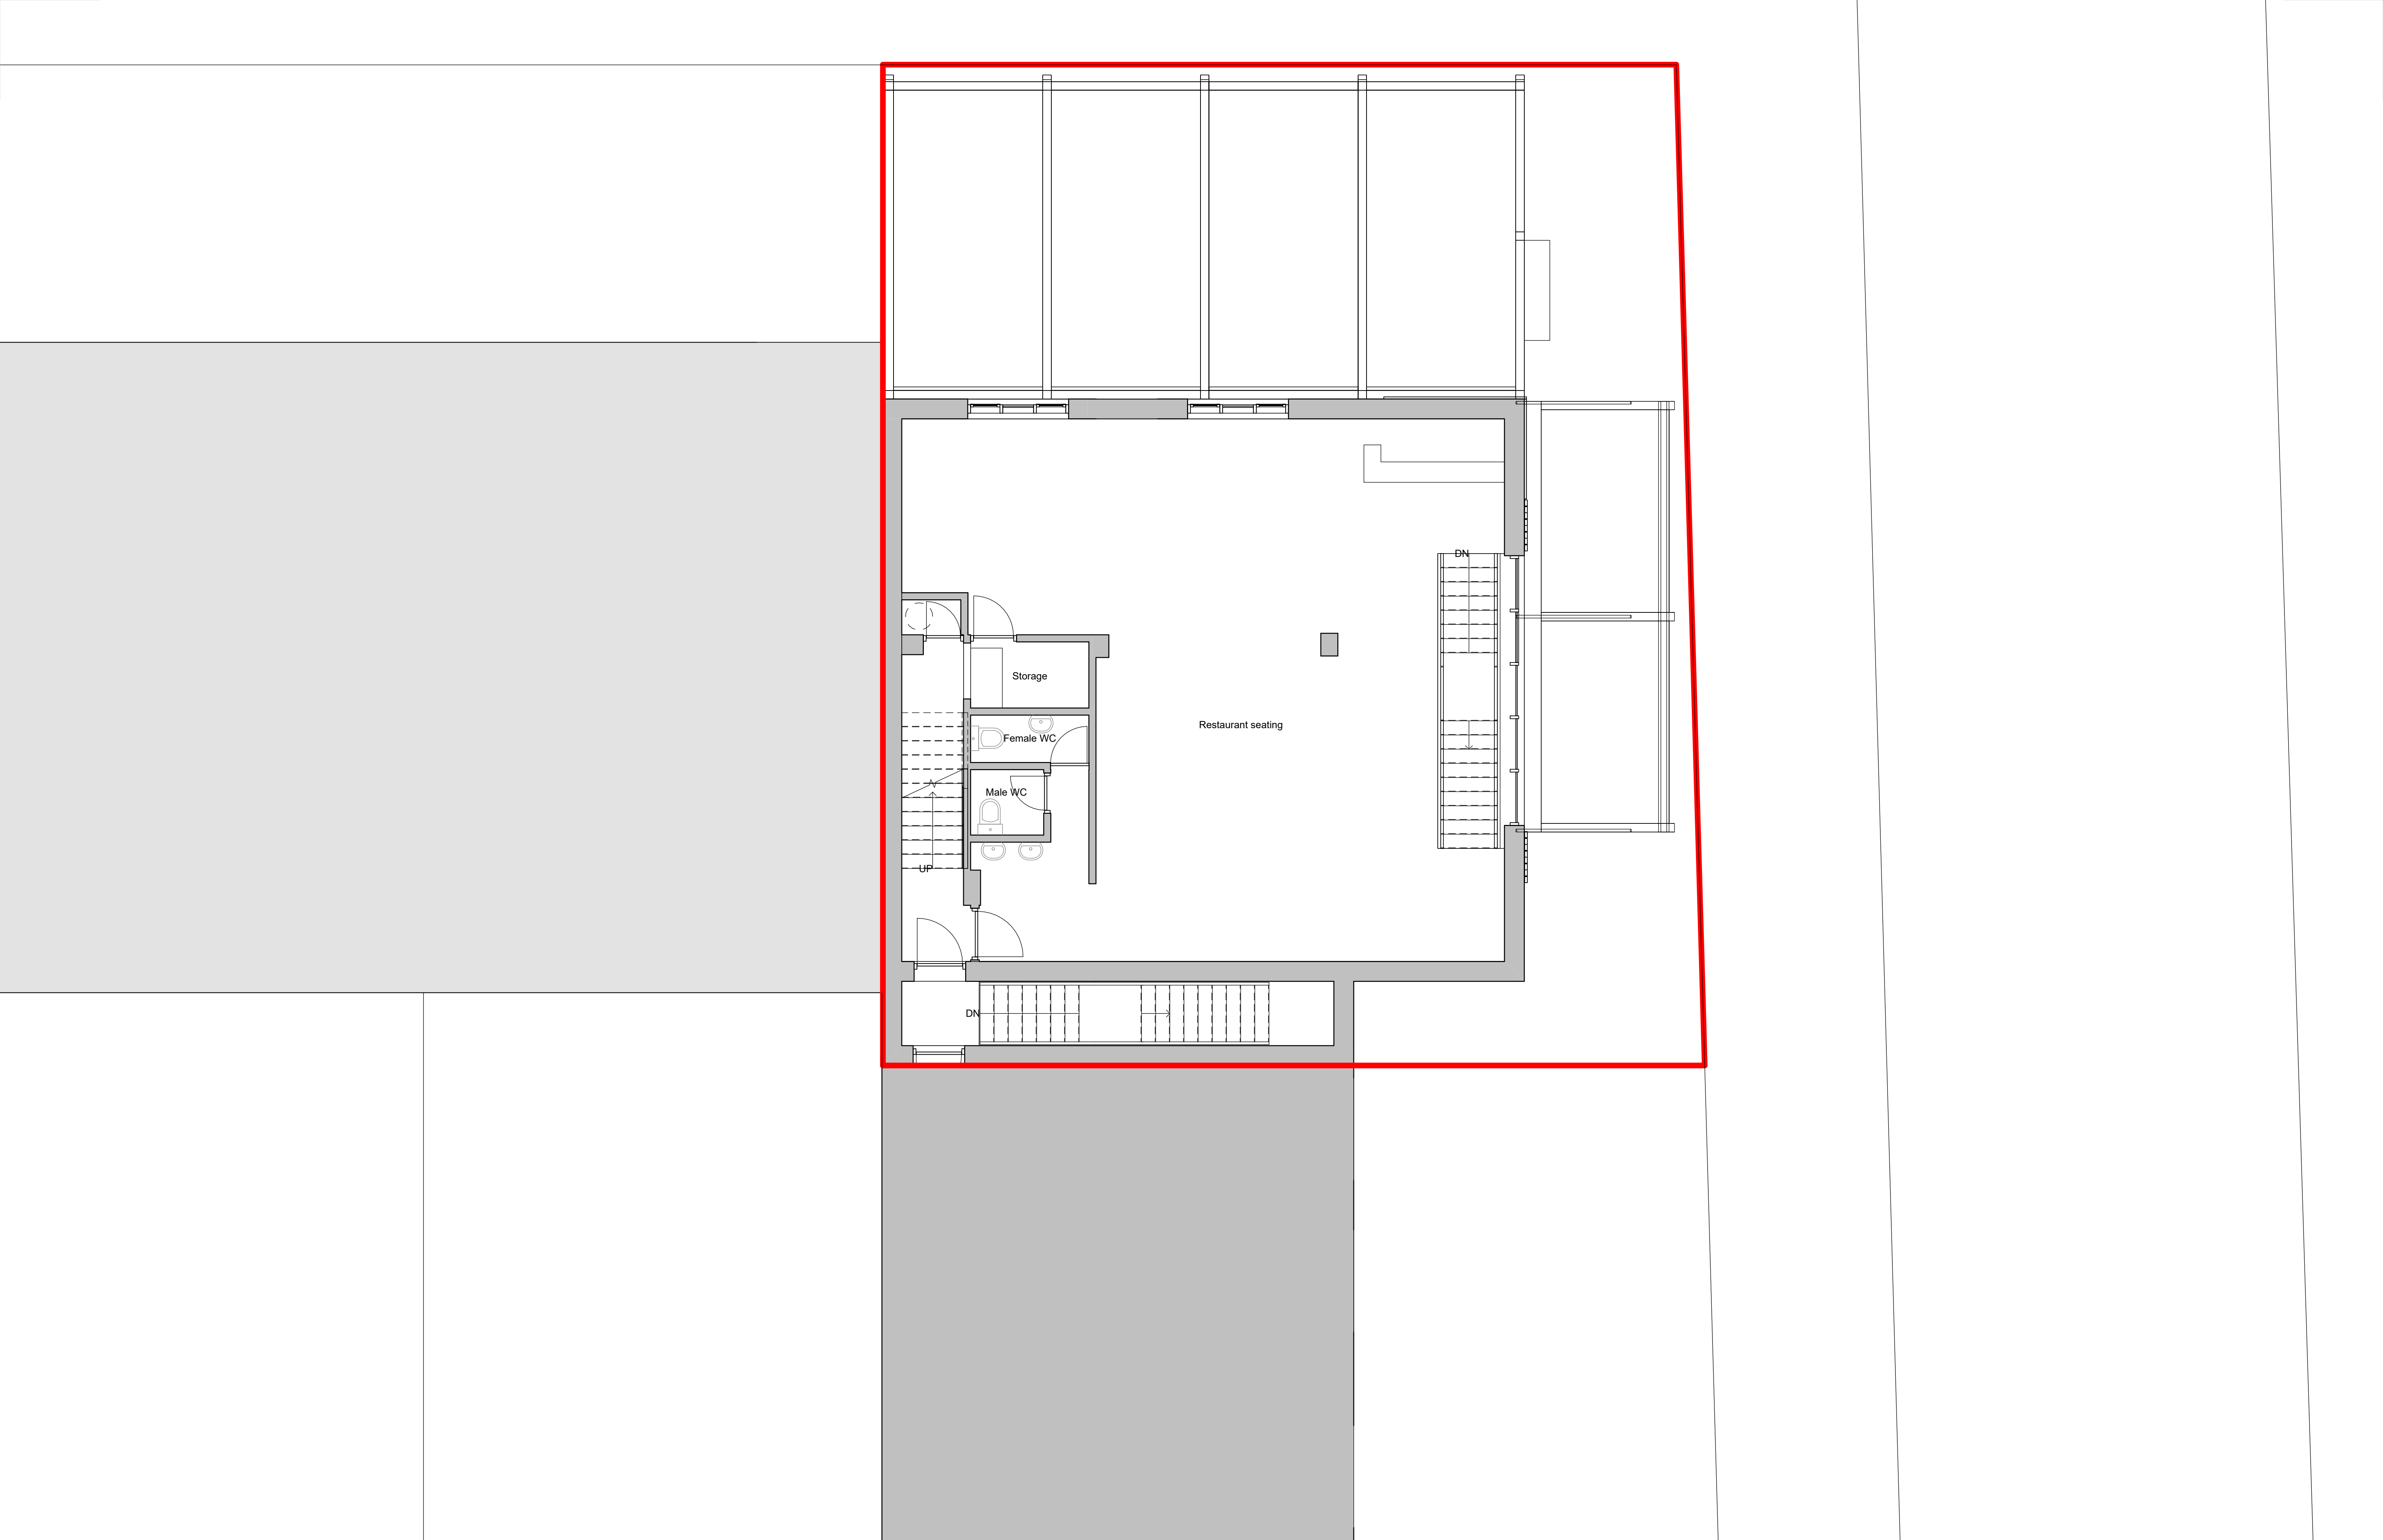

revision date drawn description

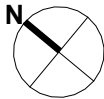

Do not scale from drawings unless by agreement with architect. Use figured dimensions only. Check all dimensions on site prior to commencing the works. Drawing to be read in conjunction with other relevant consultant information.

This drawing is the copyright of BARCX and must not be copied or reproduced in part, or in whole, without the express permission of the architect. Drawing to be read in conjunction with specification.

BARCX

0m 2m 4m 6m 8m 10m

Existing Roof Plan

Sky Lounge
Barlow Moor Road

2037-(01) 004-Existing Roof Plan

number

1:100 @ A1
scale

2037
job reference

revision

Author
drawn

03 Third Floor Plan
8509.68

02 Second Floor Plan
9475

01 First Floor Plan
2950

00 Ground Floor Plan
0



revision	date	drawn	description
----------	------	-------	-------------

Do not scale from drawings unless by agreement with architect. Use figured dimensions only. Check all dimensions on site prior to commencing the works. Drawing to be read in conjunction with other relevant consultant information.

This drawing is the copyright of BARCX and must not be copied or reproduced in part, or in whole, without the express permission of the architect. Drawing to be read in conjunction with specification.

BARCX

0m 1m 2m 3m 4m 5m

Existing Front Elevation

Sky Lounge
Barlow Moor Road

2037-(02) 005-Existing Front Elevation

number	revision
--------	----------

1:50 @ A1 scale	2037 job reference	Author drawn
--------------------	-----------------------	-----------------

03 Third Floor Plan
8509.68

02 Second Floor Plan
5472

01 First Floor Plan
2950

00 Ground Floor Plan
0



revision	date	drawn	description
----------	------	-------	-------------

Do not scale from drawings unless by agreement with architect. Use figured dimensions only. Check all dimensions on site prior to commencing the works. Drawing to be read in conjunction with other relevant consultant information.

This drawing is the copyright of BARCX and must not be copied or reproduced in part, or in whole, without the express permission of the architect. Drawing to be read in conjunction with specification.

BARCX

0m 1m 2m 3m 4m 5m



Existing Side Elevation


Sky Lounge
Barlow Moor Road

2037-(02) 006-Existing Side Elevation

number	revision
--------	----------


1:50 @ A1 scale	2037 job reference	Author drawn
--------------------	-----------------------	-----------------

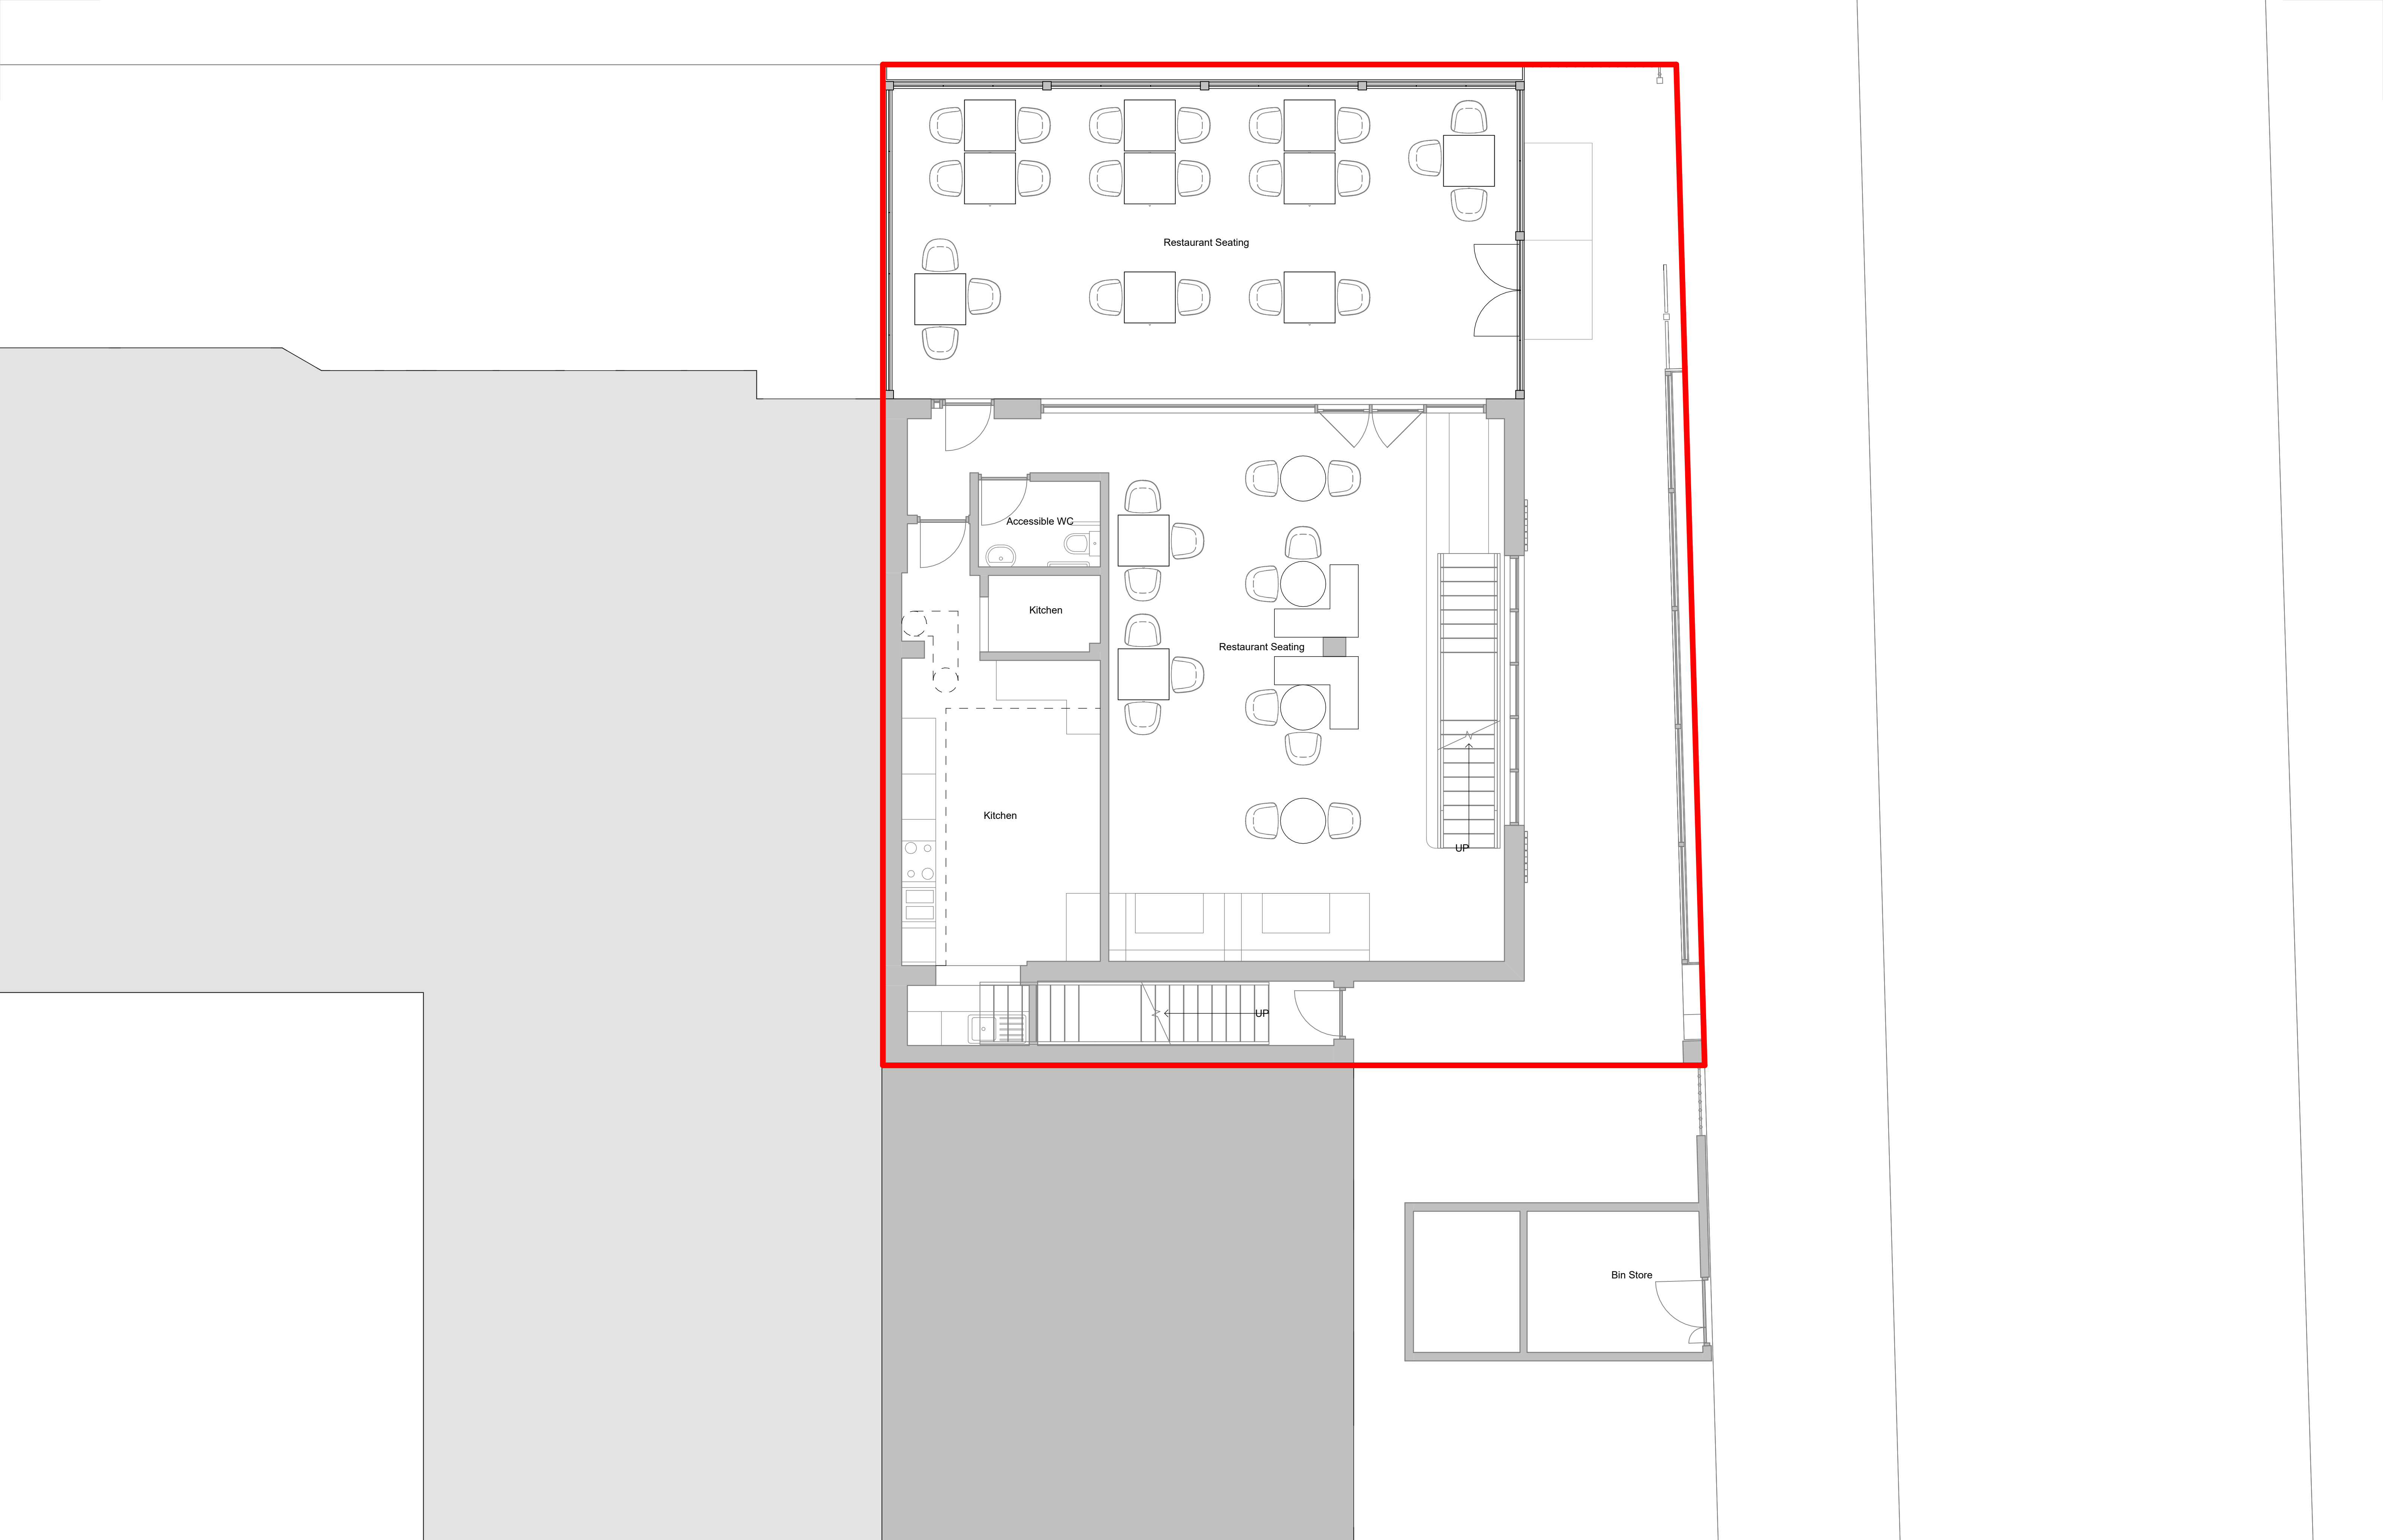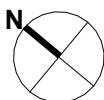

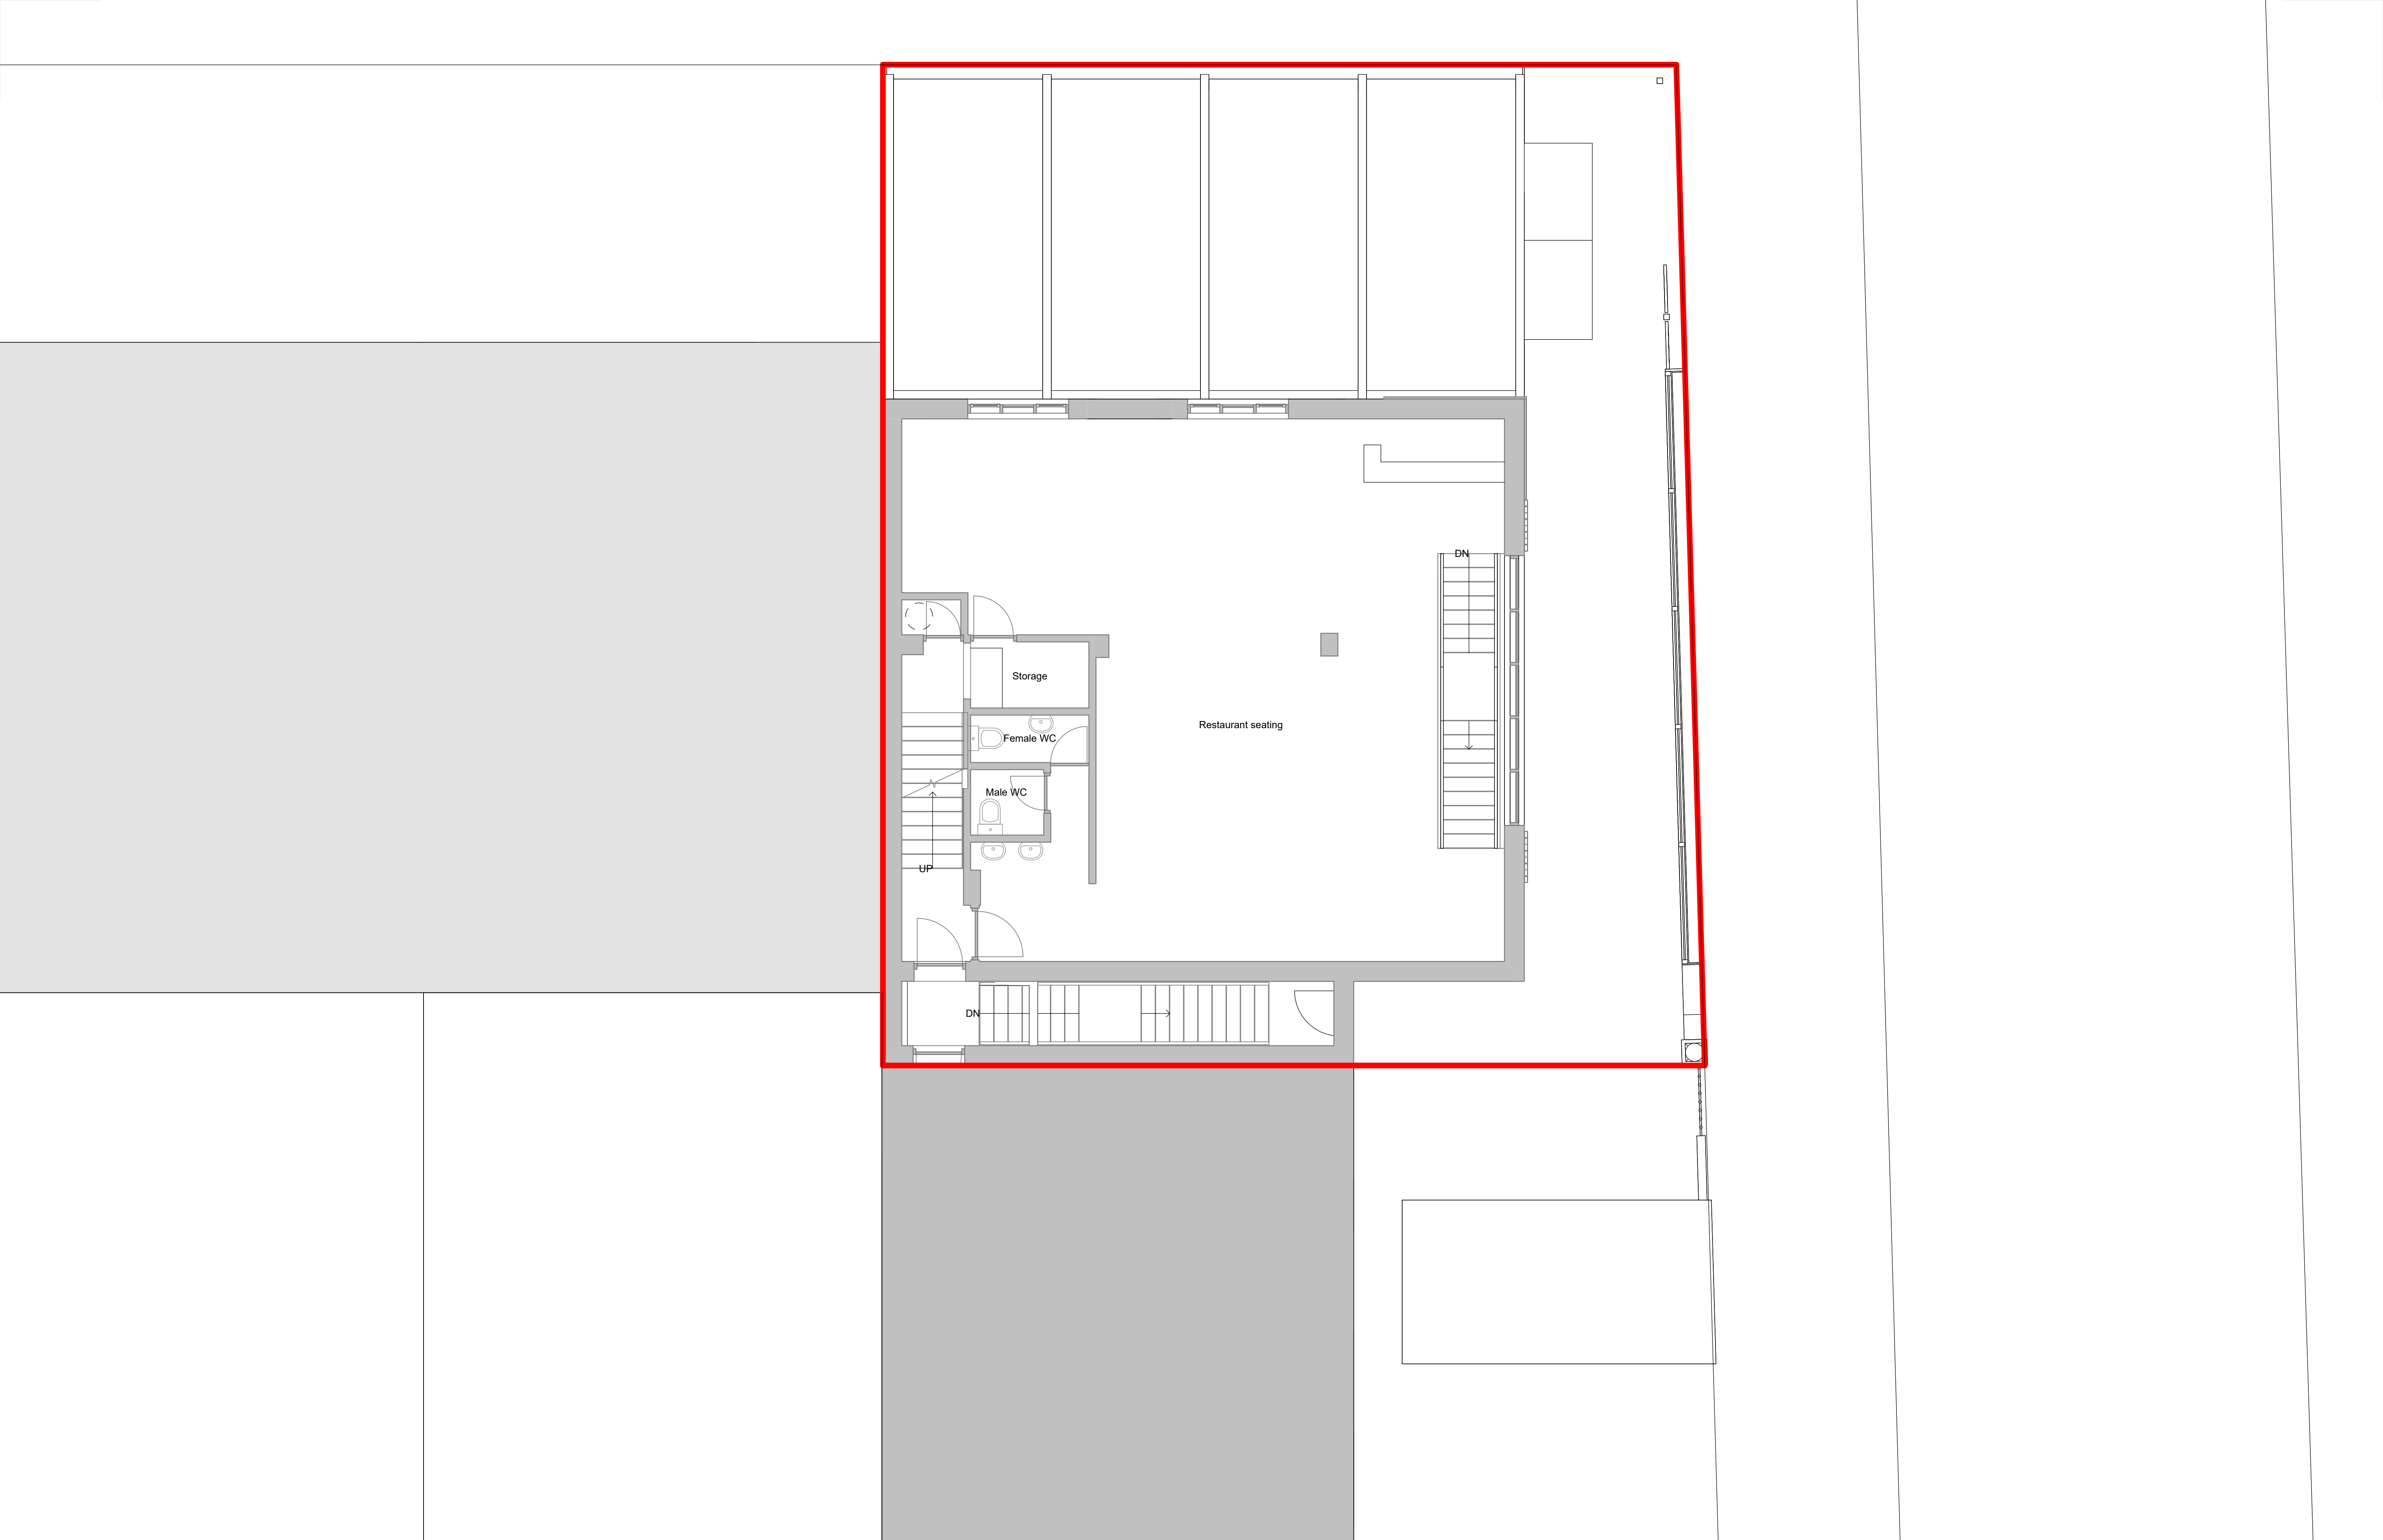



revision date drawn description

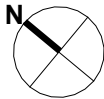

Do not scale from drawings unless by agreement with architect. Use figured dimensions only. Check all dimensions on site prior to commencing the works. Drawing to be read in conjunction with other relevant consultant information.

This drawing is the copyright of BARCX and must not be copied or reproduced in part, or in whole, without the express permission of the architect. Drawing to be read in conjunction with specification.

BARCX

0m 2m 4m 6m 8m 10m

Proposed Roof Plan

Sky Lounge
Barlow Moor Road

2037-(04) 009-Proposed Roof Plan

number revision

1:100 @ A1
scale

2037
job reference



Author
drawn

03 Third Floor Plan
8509.68

02 Second Floor Plan
9475

01 First Floor Plan
2950

00 Ground Floor Plan
0

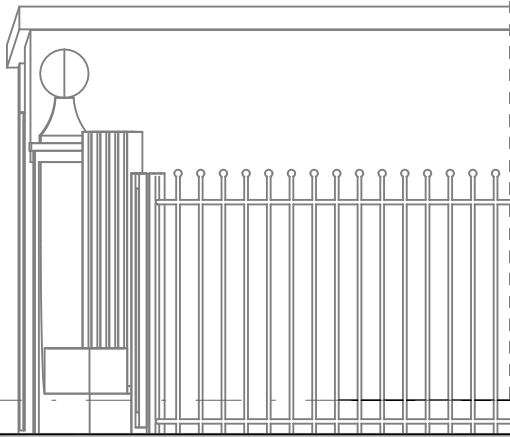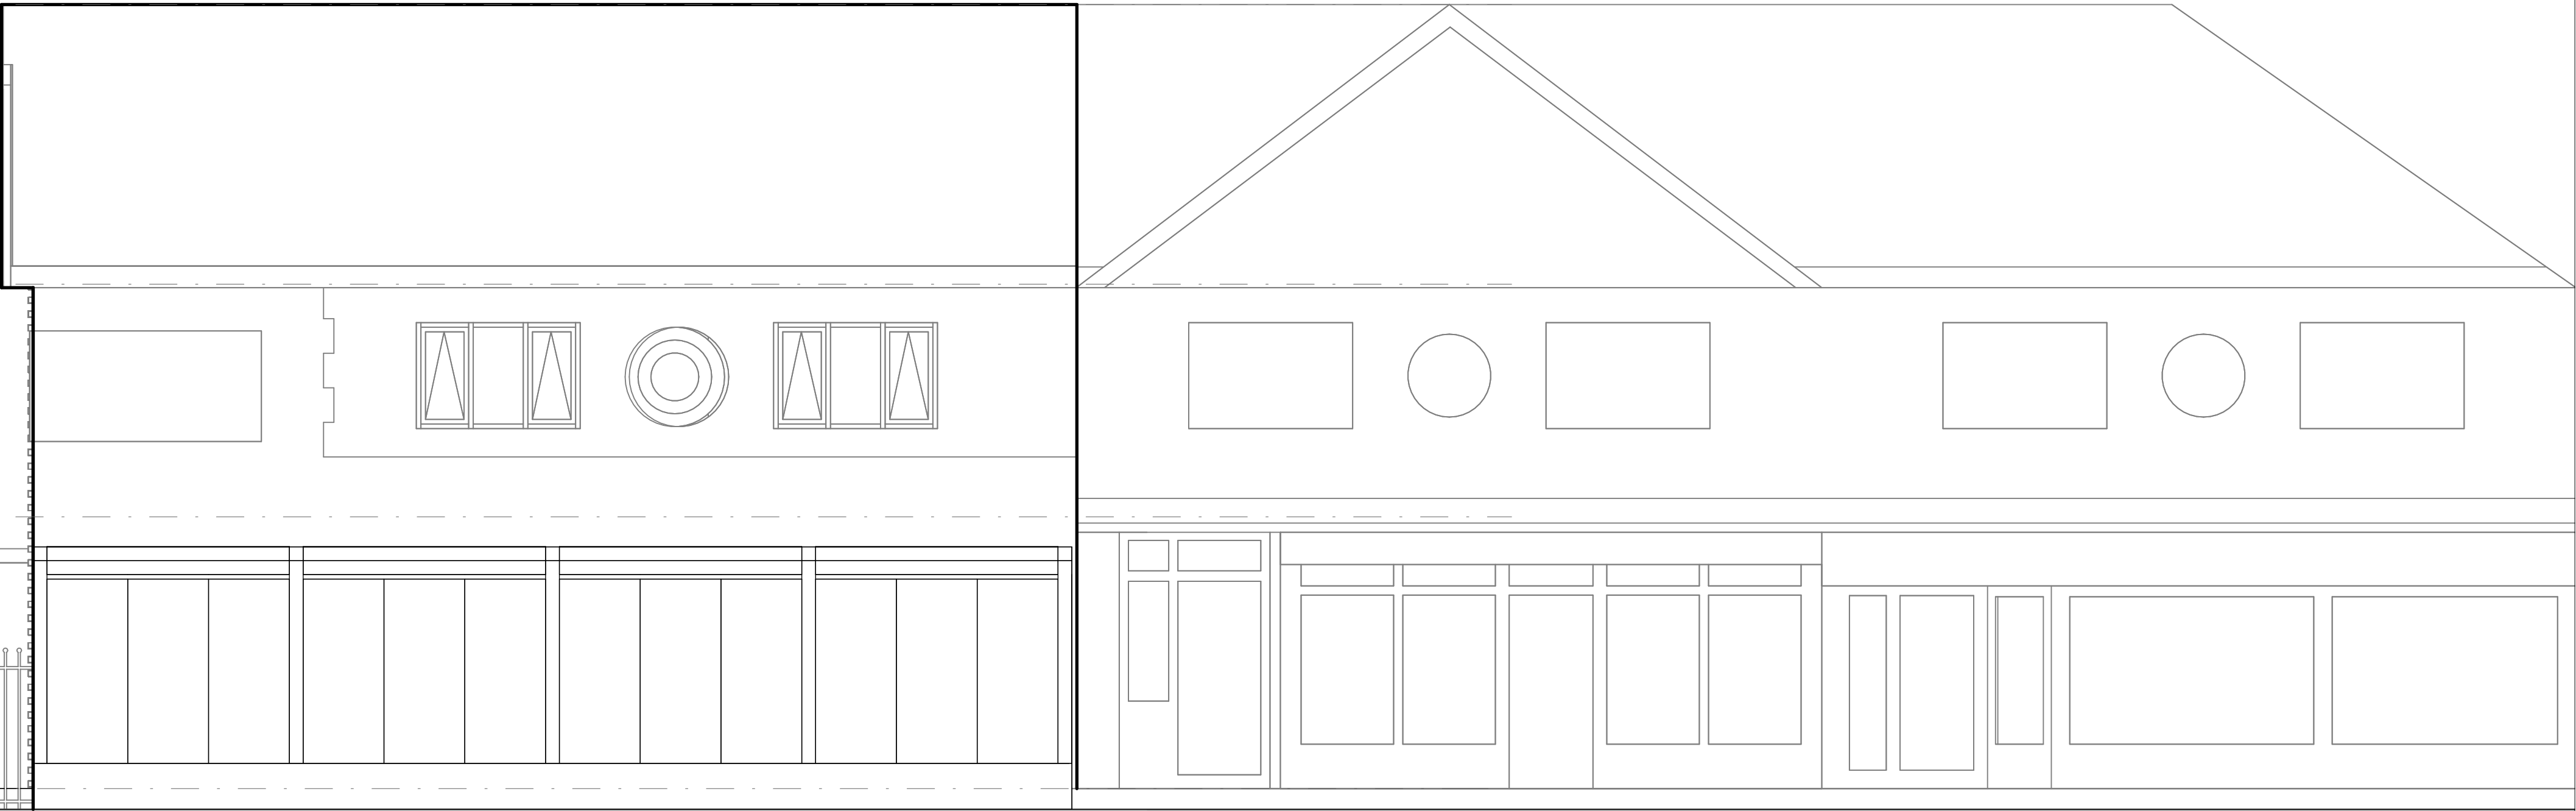

revision	date	drawn	description
----------	------	-------	-------------

Do not scale from drawings unless by agreement with architect. Use figured dimensions only. Check all dimensions on site prior to commencing the works. Drawing to be read in conjunction with other relevant consultant information.

This drawing is the copyright of BARCX and must not be copied or reproduced in part, or in whole, without the express permission of the architect. Drawing to be read in conjunction with specification.

BARCX

0m 1m 2m 3m 4m 5m

Proposed Front Elevation

Sky Lounge
Barlow Moor Road

2037-(05) 012-Proposed Front
Elevation

1:50 @ A1
scale

2037
job reference

revision


Author
drawn

03 Third Floor Plan
8509.68

02 Second Floor Plan
5472

01 First Floor Plan
2950

00 Ground Floor Plan
0

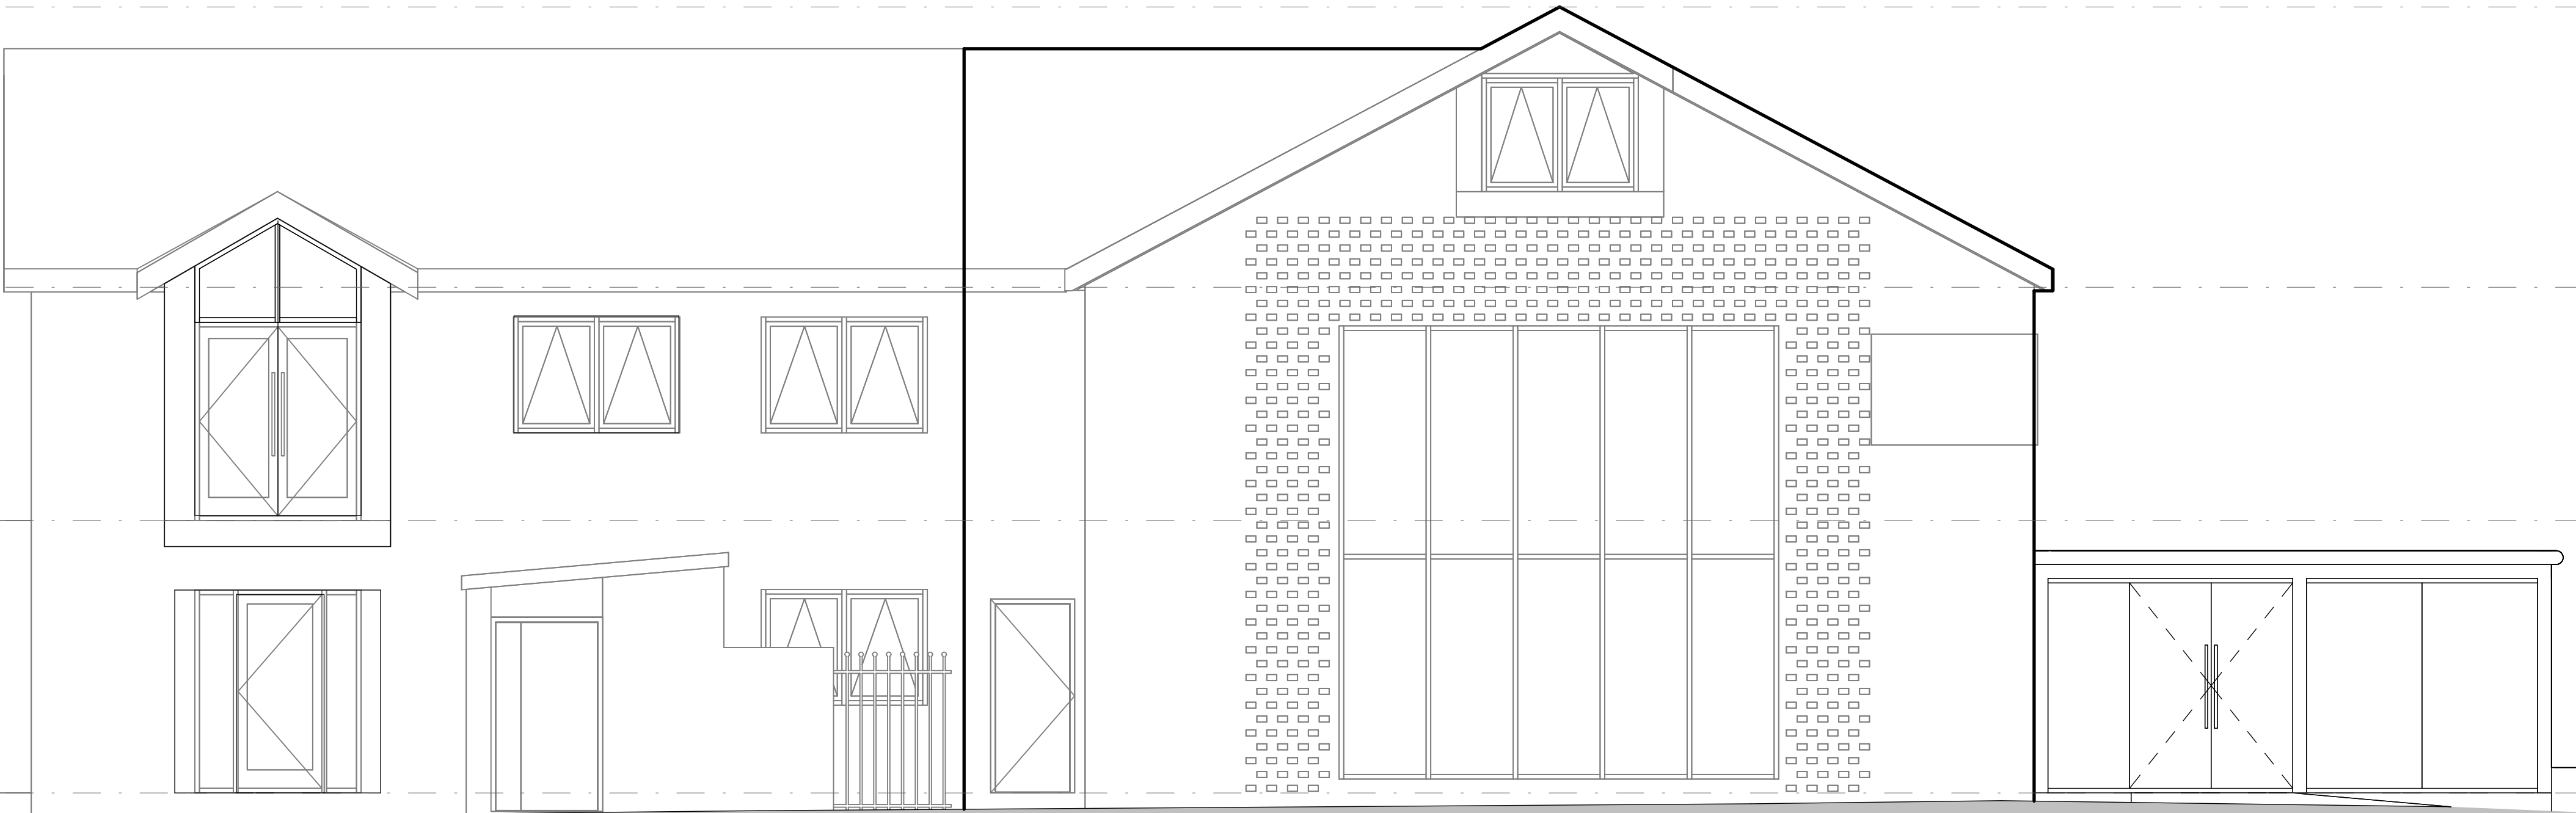

revision	date	drawn	description
----------	------	-------	-------------

Do not scale from drawings unless by agreement with architect. Use figured dimensions only. Check all dimensions on site prior to commencing the works. Drawing to be read in conjunction with other relevant consultant information.

This drawing is the copyright of BARCX and must not be copied or reproduced in part, or in whole, without the express permission of the architect. Drawing to be read in conjunction with specification.

BARCX

0m 1m 2m 3m 4m 5m

Proposed Side Elevation

Sky Lounge
Barlow Moor Road

2037-(05) 013-Proposed Side
Elevation

1:50 @ A1
scale

2037
job reference

revision

Author
drawn