


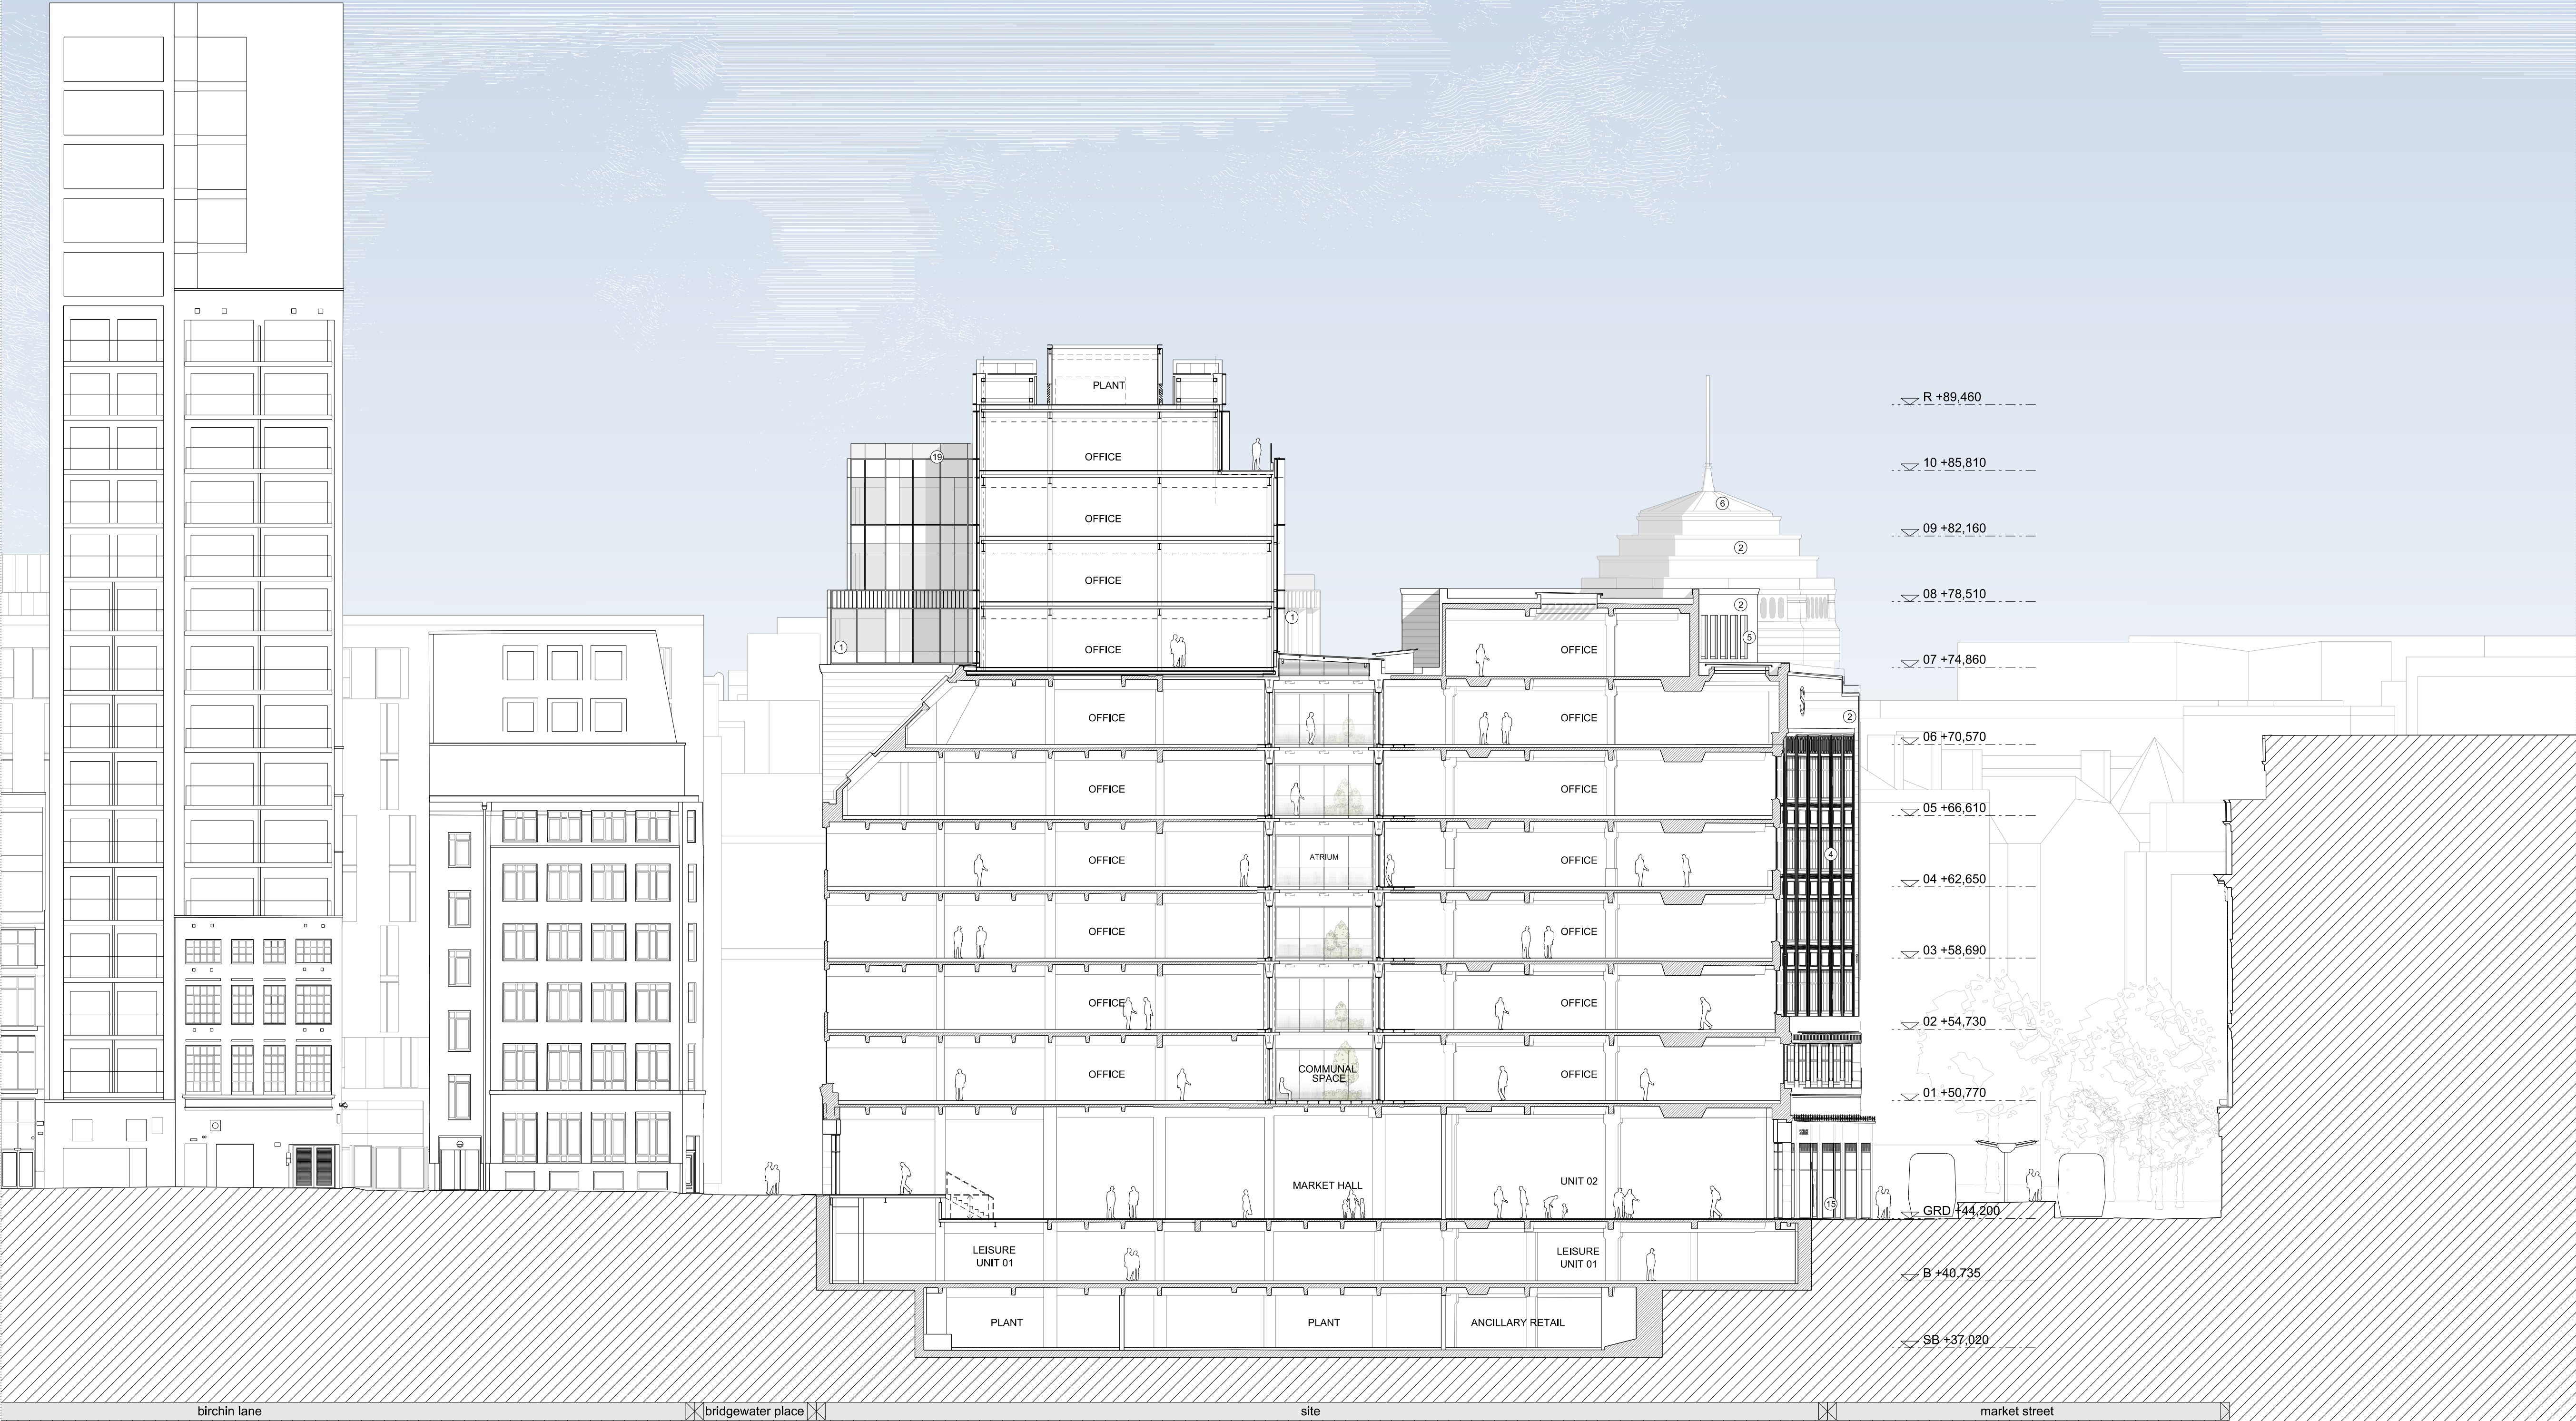

NOTES / REVISION
REV A - 04/03/2025
CUPOLA ROOFLIGHT STRATEGY AMENDED
REV B - 18/03/2025
UPDATE - MATERIALS KEY & ATRIUM ROOF
REV C - 14/04/2025
UPDATE - MATERIALS KEY

MATERIALS KEY

1. GLAZED FACADE SYSTEM
2. EXISTING MASONRY. CLEANED AND MADE GOOD
3. ALUMINUM SIGNAGE. POWDER COATED FINISH
4. NEW METAL WINDOWS/DOORS. POWDER COATED FINISH
5. EXISTING METAL WINDOWS REFURBISHED. PAINT FINISH TO SSC INPUT
6. NEW CUPOLA ROOFLIGHTS. SILHOUETTE TO COMPLEMENT EXISTING
7. NEW METAL FLAG POLE. POWDER COATED FINISH
8. PROFILED METAL CLADDING. POWDER COATED FINISH
9. METAL PANELISED CLADDING POWDER COATED FINISH
10. EXISTING CLOCK CLEANED AND REFURBISHED
11. EXISTING METALWORK CLEANED AND REFURBISHED
12. PROFILED METAL CLADDING POWDER COATED FINISH
13. DARK TONED METAL CLADDING INSET WITHIN METAL FRAMEWORK. POWDER COATED FINISH
14. DARK TONED MASONRY CLADDING
15. METAL AND GLASS SHOP FRONTS WITH INTEGRATED SIGNAGE
16. SLATE ROOF
17. METAL AND GLAZED ROOF LIGHTS POWDER COATED FINISH
18. METAL LOUVRES WITH DECORATIVE OVERCLADDING PANELS POWDER COATED FINISH (TBC SUBJECT TO TECHNICAL REVIEW)
19. GLASS BALUSTRADE
20. NEW CLOCK METAL FINISH
21. GLAZED AND METAL ENTRANCE DOORS
22. DARK TONED MASONRY INSET WITHIN METAL FRAMEWORK. PPC FINISH
23. METAL DROP DOWN SHUTTER TO SERVICE BAY POWDER COAT FINISH
24. NEW PORTLAND STONE CLADDING TO COMPLEMENT AND INTEGRATE WITH EXISTING MASONRY
25. NEW PORTLAND STONE CLAD DOOR TO INTEGRATE WITH EXISTING MASONRY
26. INSET PHOTOVOLTAIC PANELS
27. RECLAIMED BRICKWORK WITH SLURRY TO VISIBLE FACE
28. OPEN METALWORK BALUSTRADE WITH INTEGRAL GATE. POWDER COATED FINISH
29. FRITTING TO GLAZING
30. NEW SECURITY BOLLARD - PPC FINISH TO MATCH ADJACENT SHOP FRONT



PROJECT RYLANDS BUILDING, MANCHESTER			
CLIENT CD9 PROPERTIES (MANCHESTER) LTD			
TITLE PROPOSED SECTION 03			
SCALE 1:200@A1 1:400@A3		DATE OCT 2024	
JOB No 1526	DWG No AL[05]3254	REV C	
ISSUE FOR PLANNING DOCUMENT			

JEFFREY BELL ARCHITECTS
Jeffrey Bell Architects
3 Cobourg Street
off Fairfield Street
Manchester
M1 3GY

t +44 (0)161 228 0651
e studio@jeffreymbellarchitects.co.uk