


 = Smoking Areas

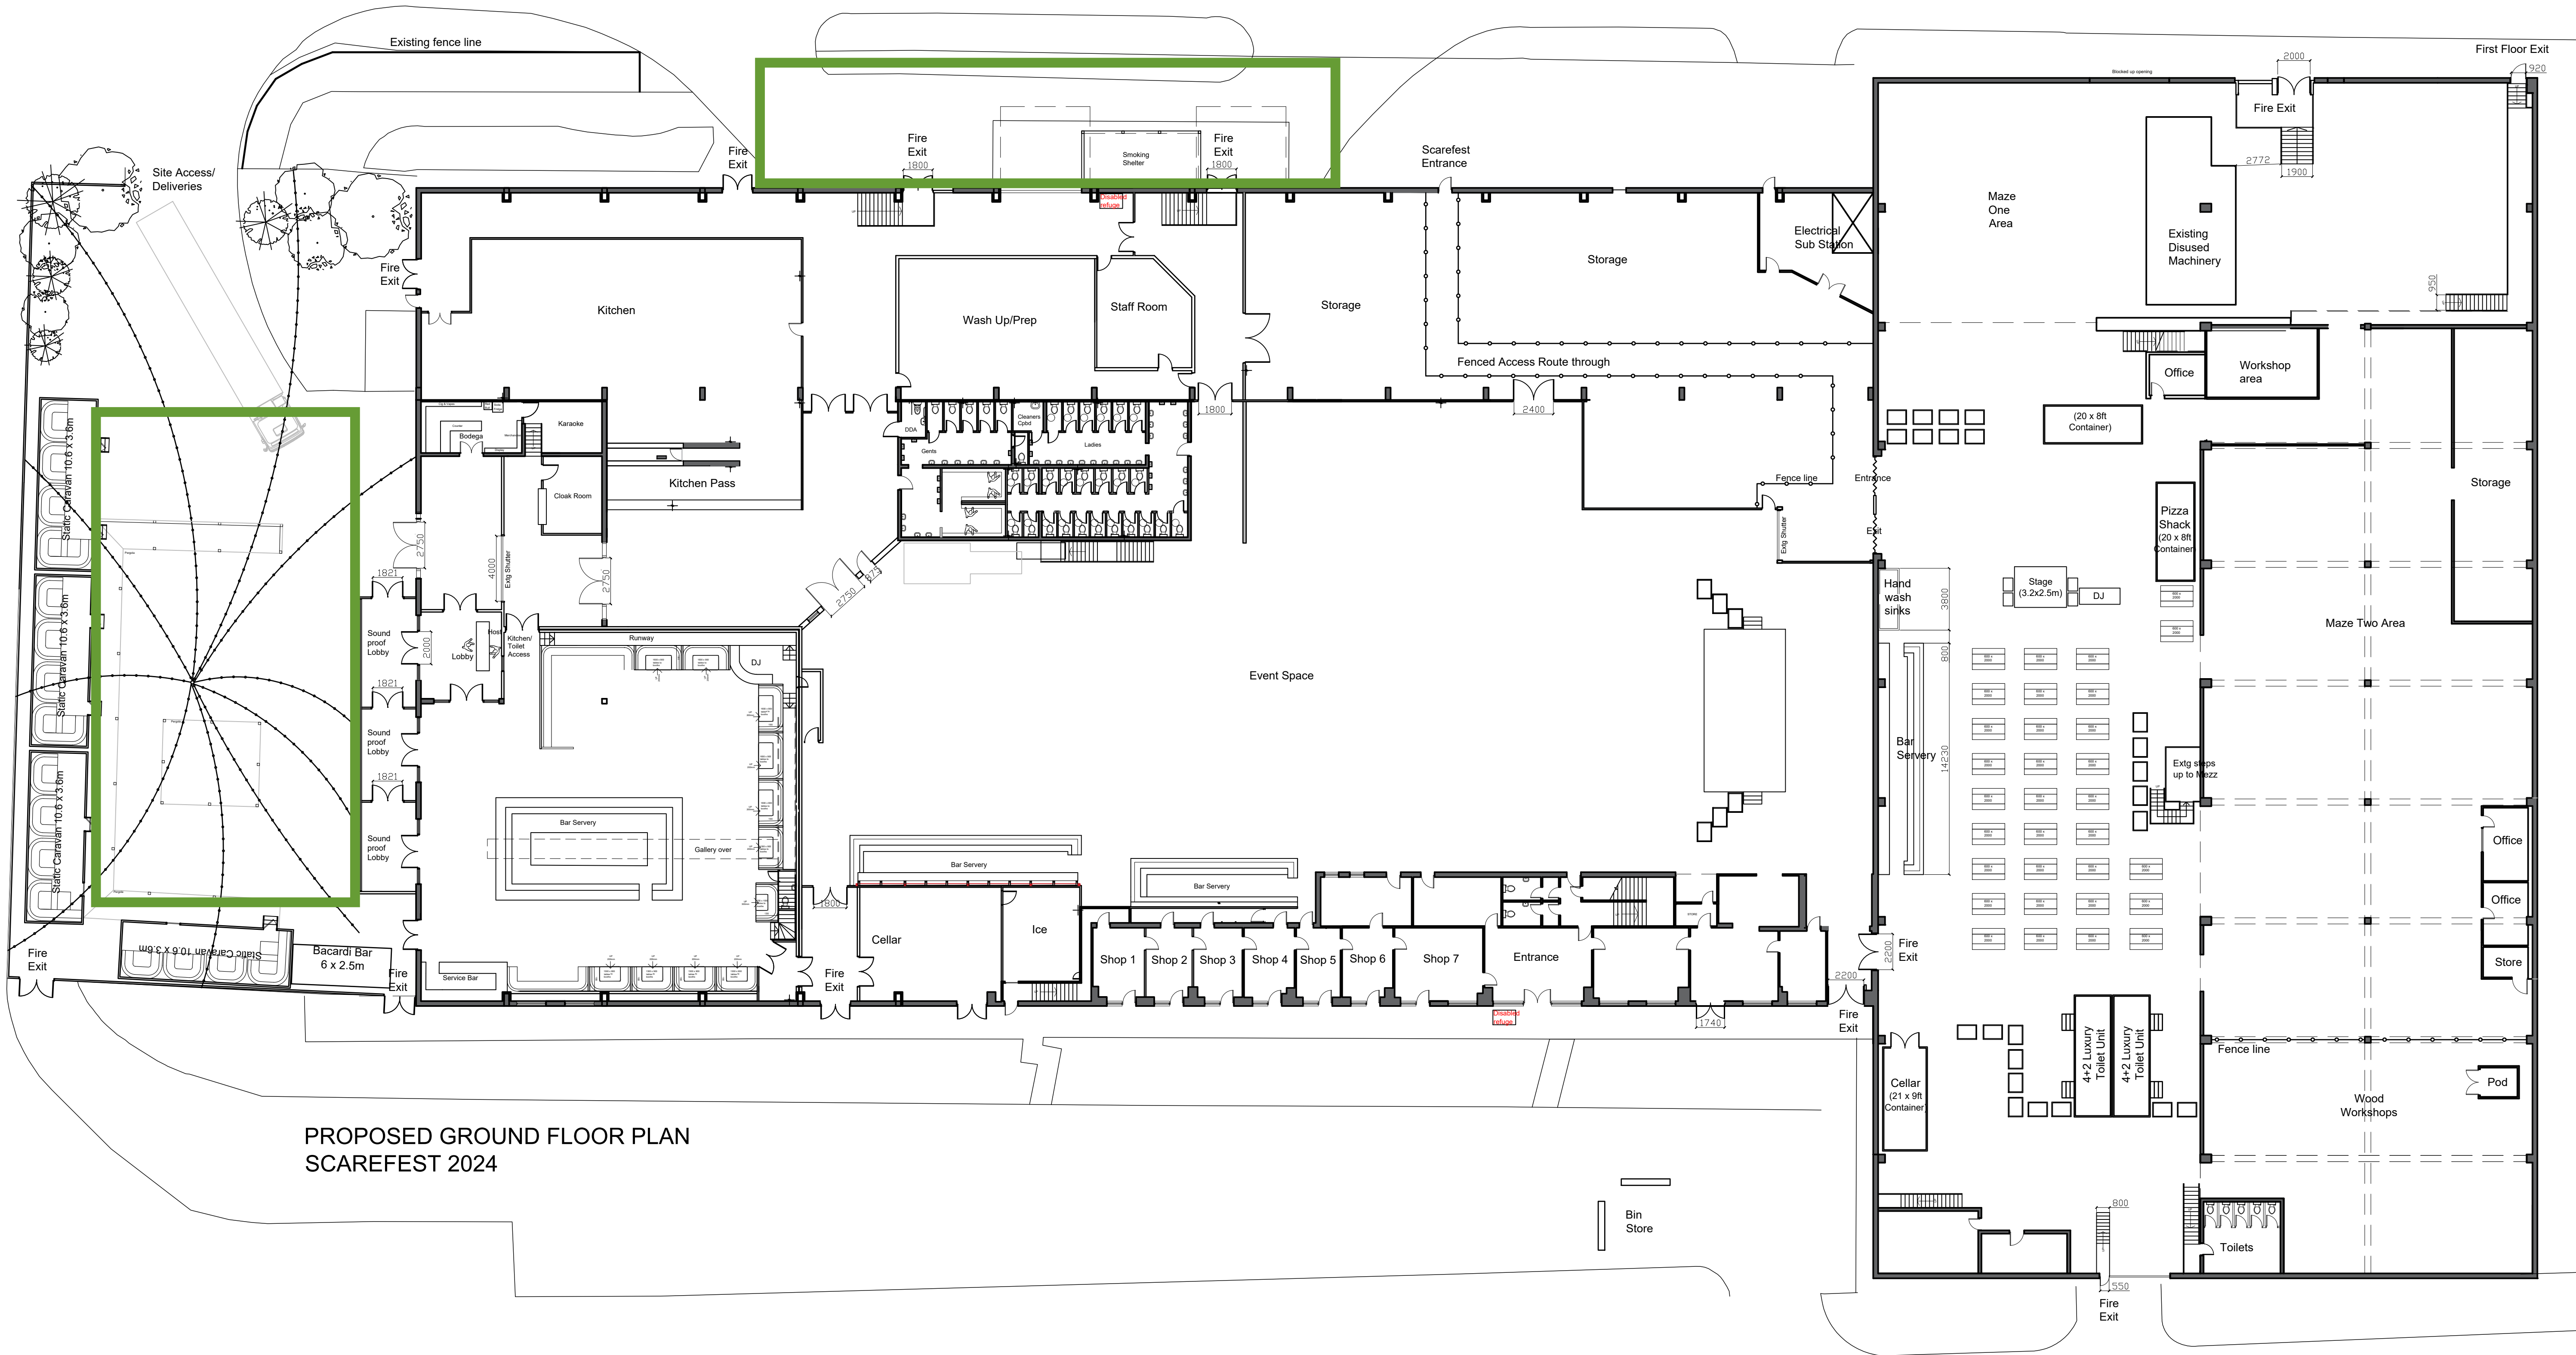

All levels and dimensions must be checked on site by contractor prior to commencement of works. Any variations must be reported to JSA Design. All information hereon is the copyright of JSA Design. Copying in full or in part is forbidden without the written permission from JSA Design.

SCALE 0 2 4 6 8 10 12 14 16 18 20
1:200

A 27.09.24 Layout revisions following client feedback.			
Client A Very. Inc			
Date	Sept 2024	Status	Constr.
Drawn	LS	Checked	-
Scale	1:200	Size	A1
Rev.	A	Drawing No.	343 - 901
Drawing Title Proposed GF Scarefest Event Plan			
Project Title Presbar Diecasting Ltd Store St Manchester - M1 2WD			
			