


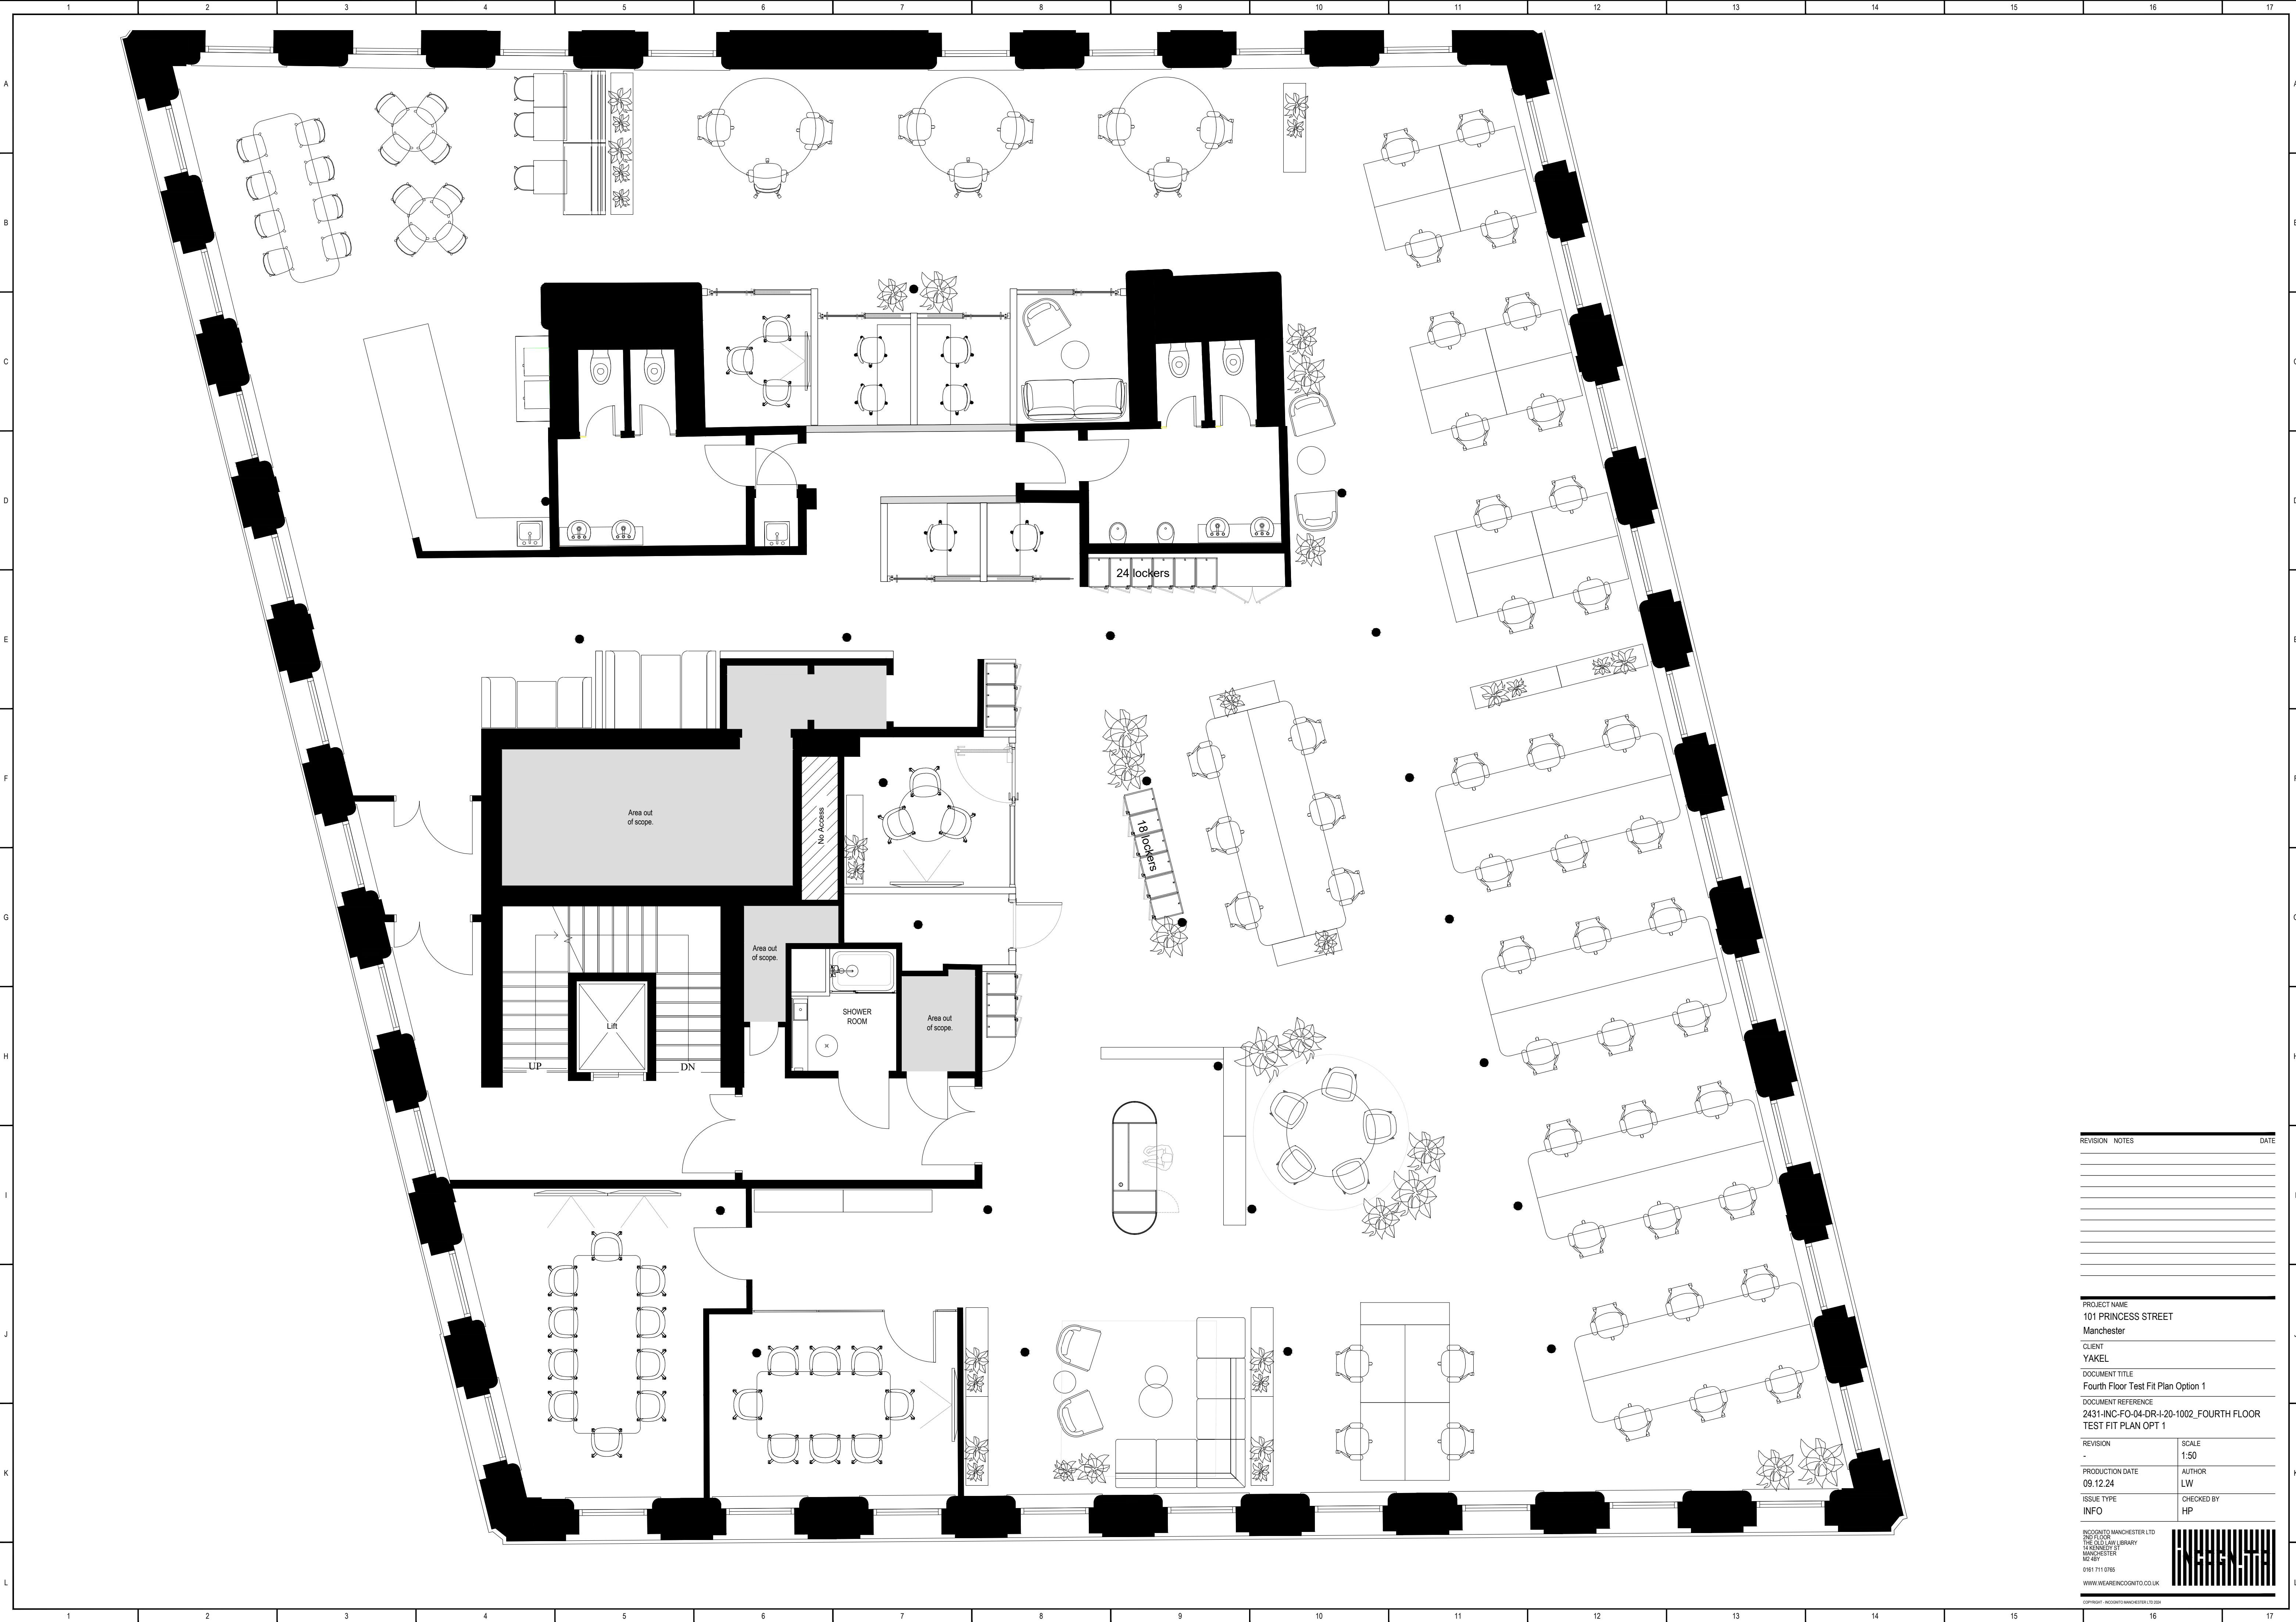

REVISION NOTES DATE

PROJECT NAME
101 PRINCESS STREET
Manchester
CLIENT
YAKEL
DOCUMENT TITLE
Fourth Floor Test Fit Plan Option 1
DOCUMENT REFERENCE
2431-INC-FO-04-DR-I-20-1002_FOURTH FLOOR
TEST FIT PLAN OPT 1

REVISION -	SCALE 1:50
PRODUCTION DATE 09.12.24	AUTHOR LW
ISSUE TYPE INFO	CHECKED BY HP

INCQINQTO MANCHESTER LTD
2ND FLOOR
THE OLD LAW LIBRARY
14 ROBERTY ST
MANCHESTER
M2 8BY
0161 711 0785
WWW.WEAREINCQINQTO.CO.UK

