



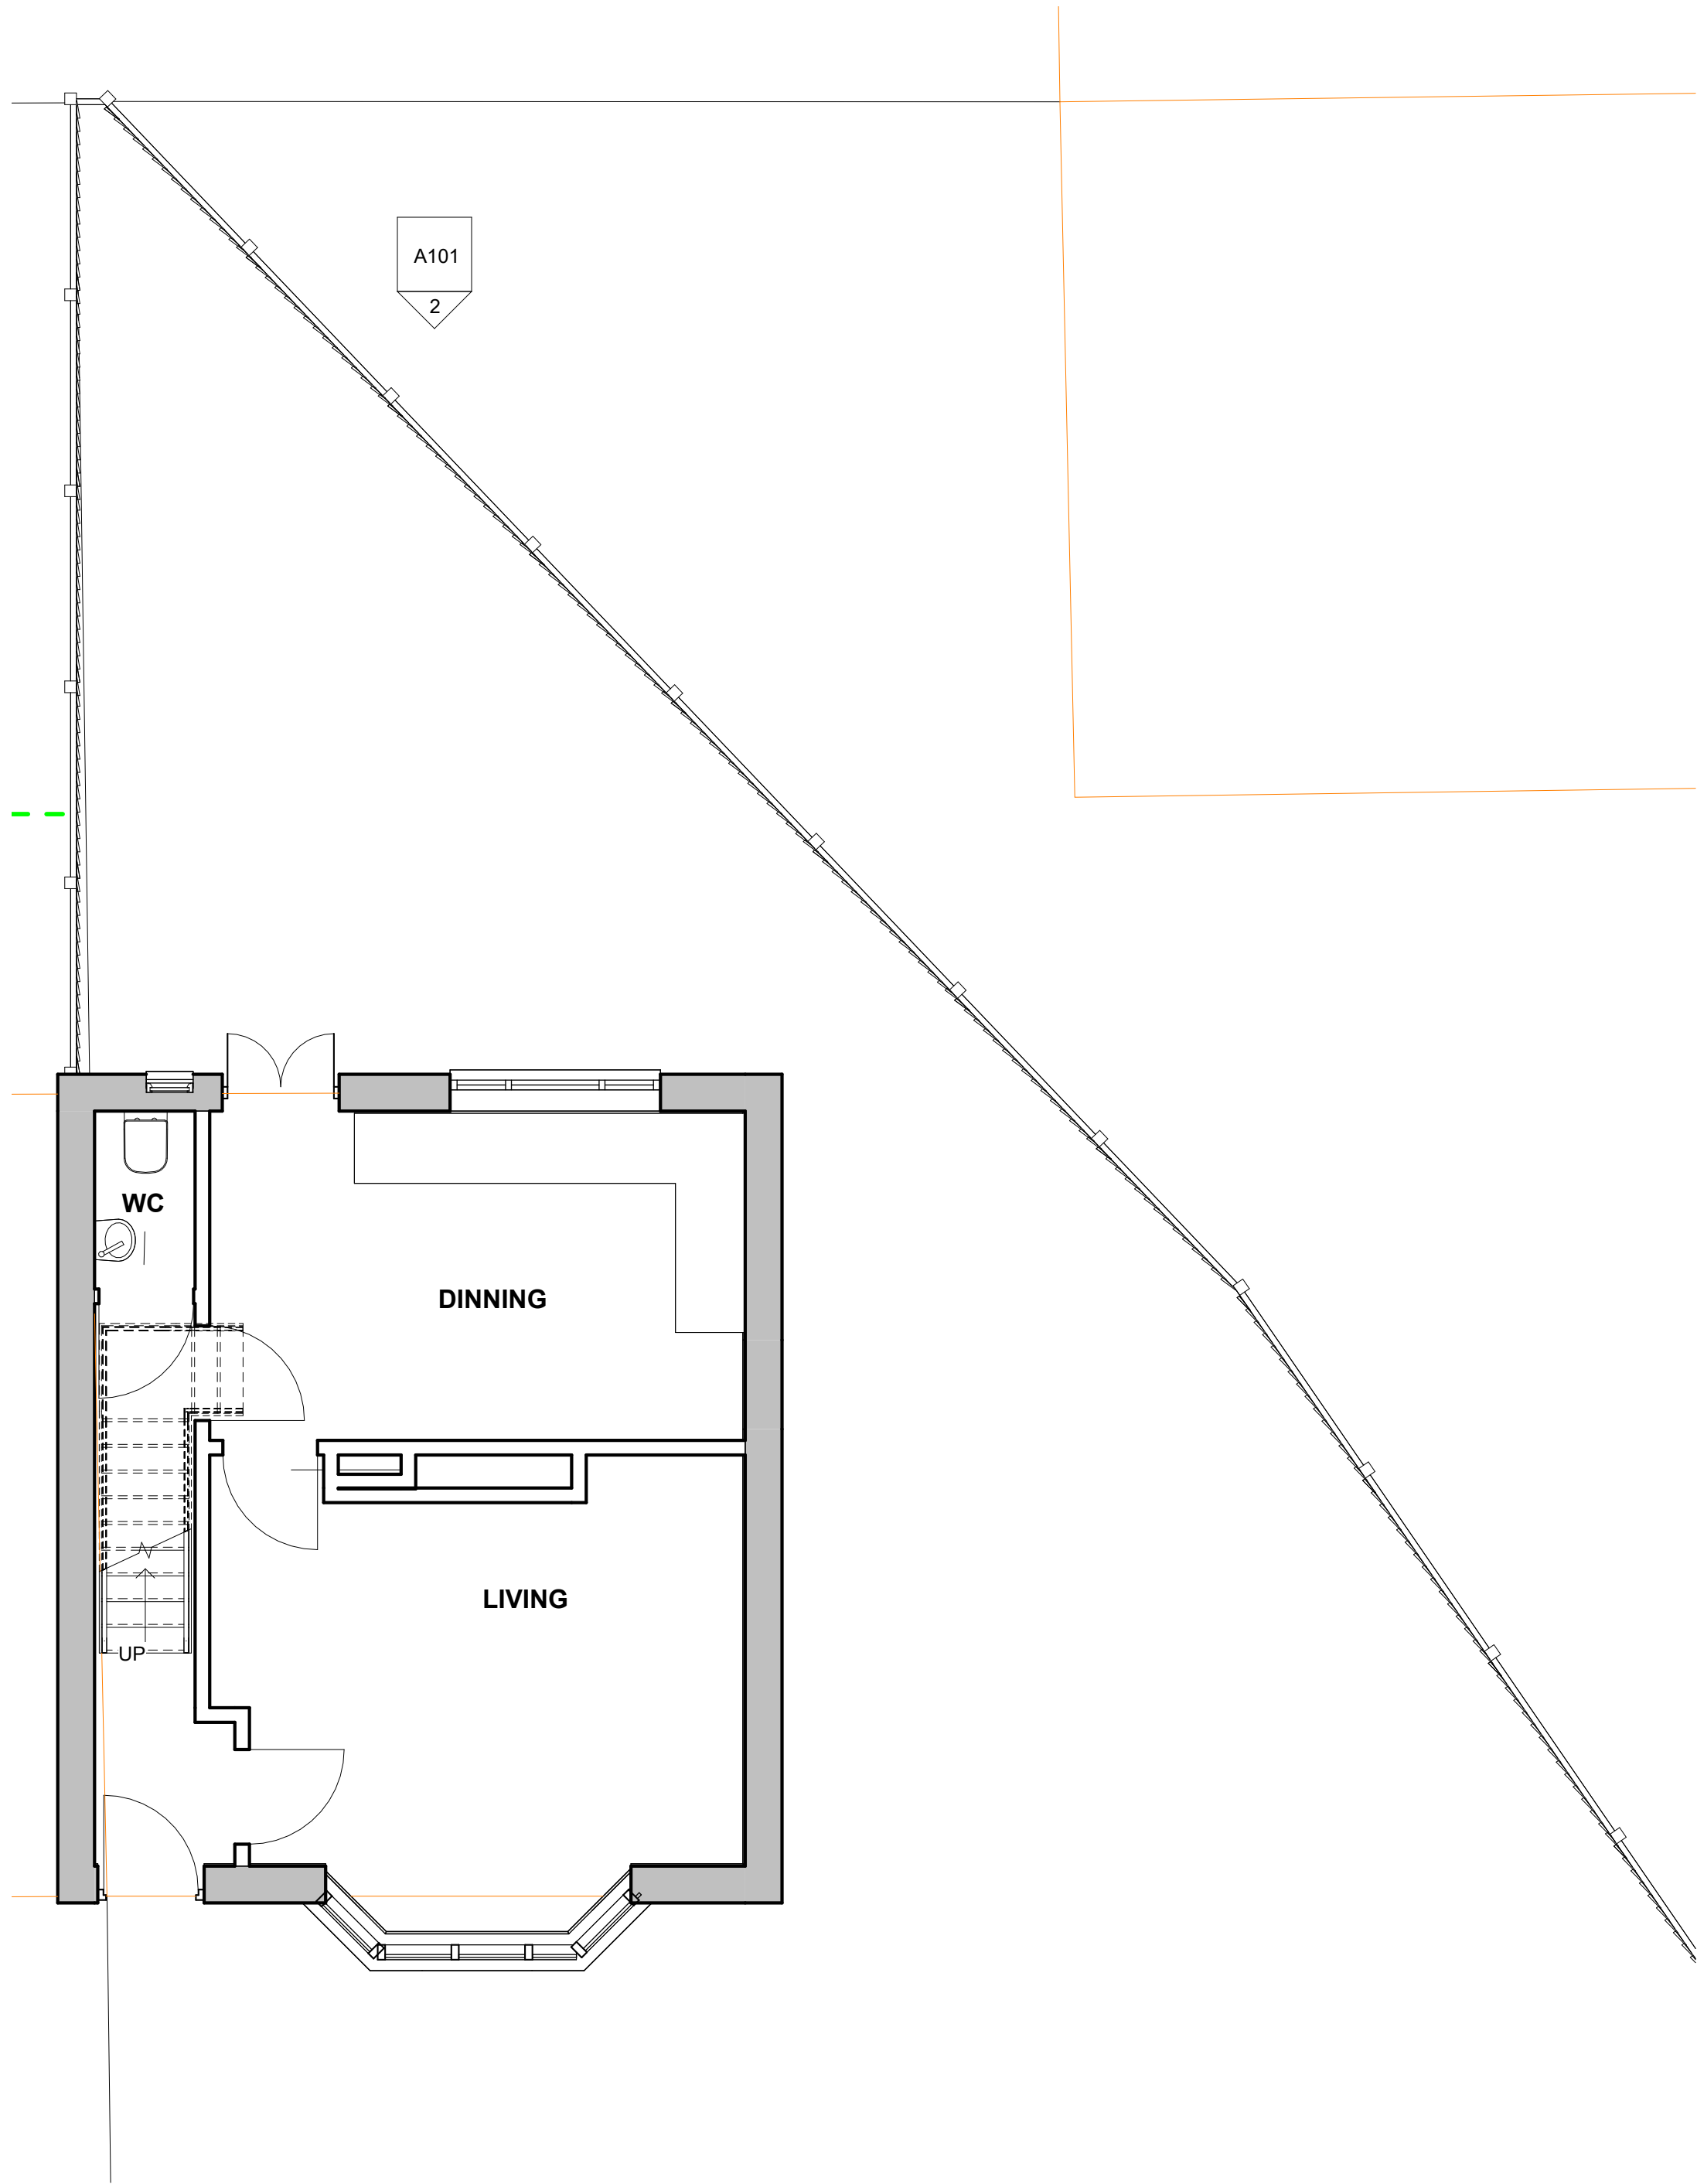

1 EXISTING GF FFL
1 : 50

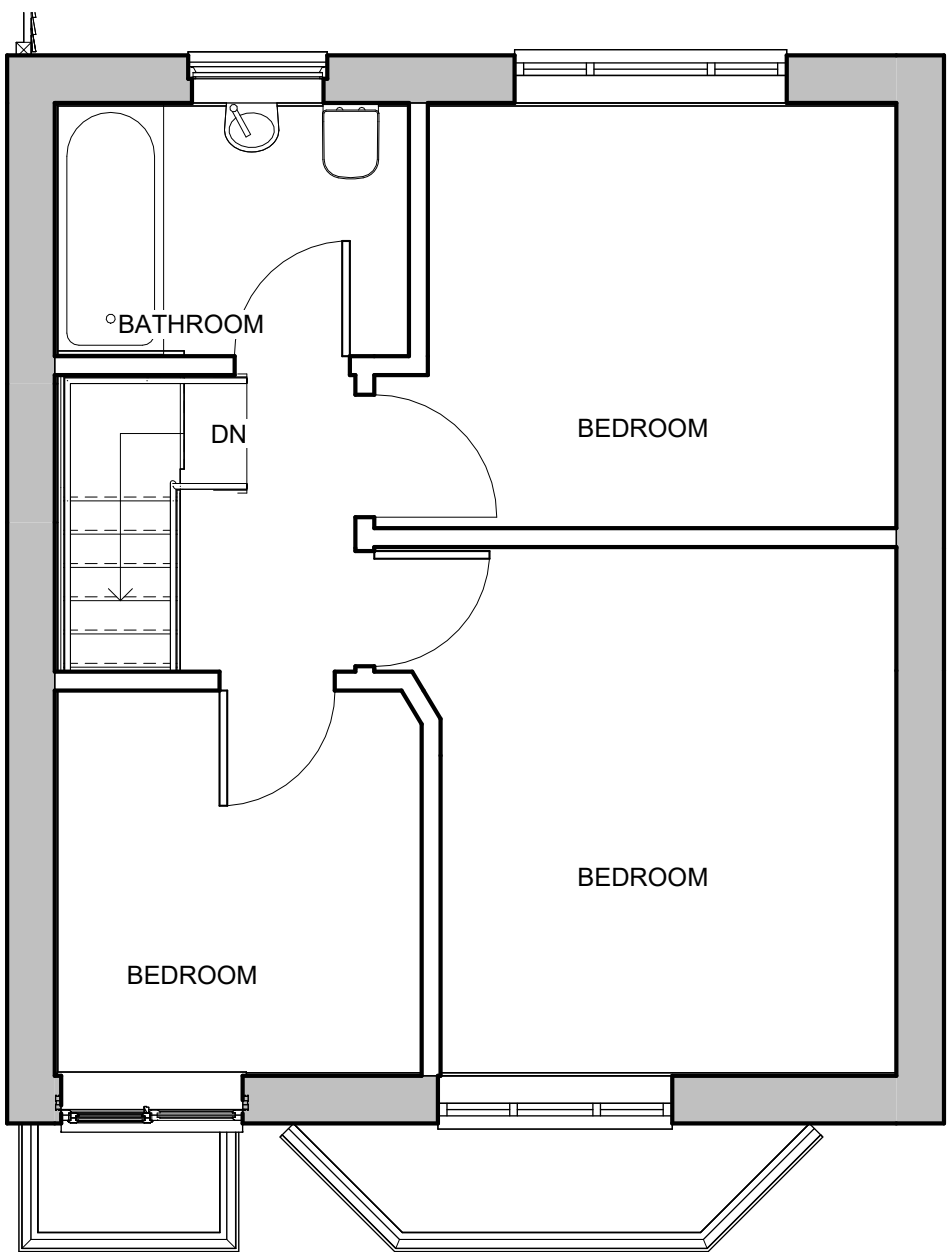

2 EXISTING 1ST FFL GA PLAN
1 : 50

Rev	Description	Date	Dr	App
original by		date created	by	by
NK		25/10/2024	NK	



Enquiries@nkarchitectural.co.uk

0161 818 4727

www.NKARCHITECTURAL.co.uk

client name			
MR A SALIM - 35 Clough Rd Manchester M9 4EP			
project			
PROPOSED TWO STOREY SIDE EXTENSION			
drawing			
EXISTING GA GF AND 1ST PLANS			
computer file		plot date	
C:\Users\TRADE\Documents\NKARCH\35 Clough Rd Manchester M9 4EP\35 Clough Rd Manchester M9 4EP.rvt			
project number		scale	
2025.001737371		1 : 50 @A1	
drawing number		rev	
A100		issue status	

This drawing is to be read in conjunction with all related drawings. All dimensions must be checked and verified on site before commencing any work or producing shop drawings. The originator should be notified immediately of any discrepancy. This drawing is copyright and remains the property of NK Architectural.