


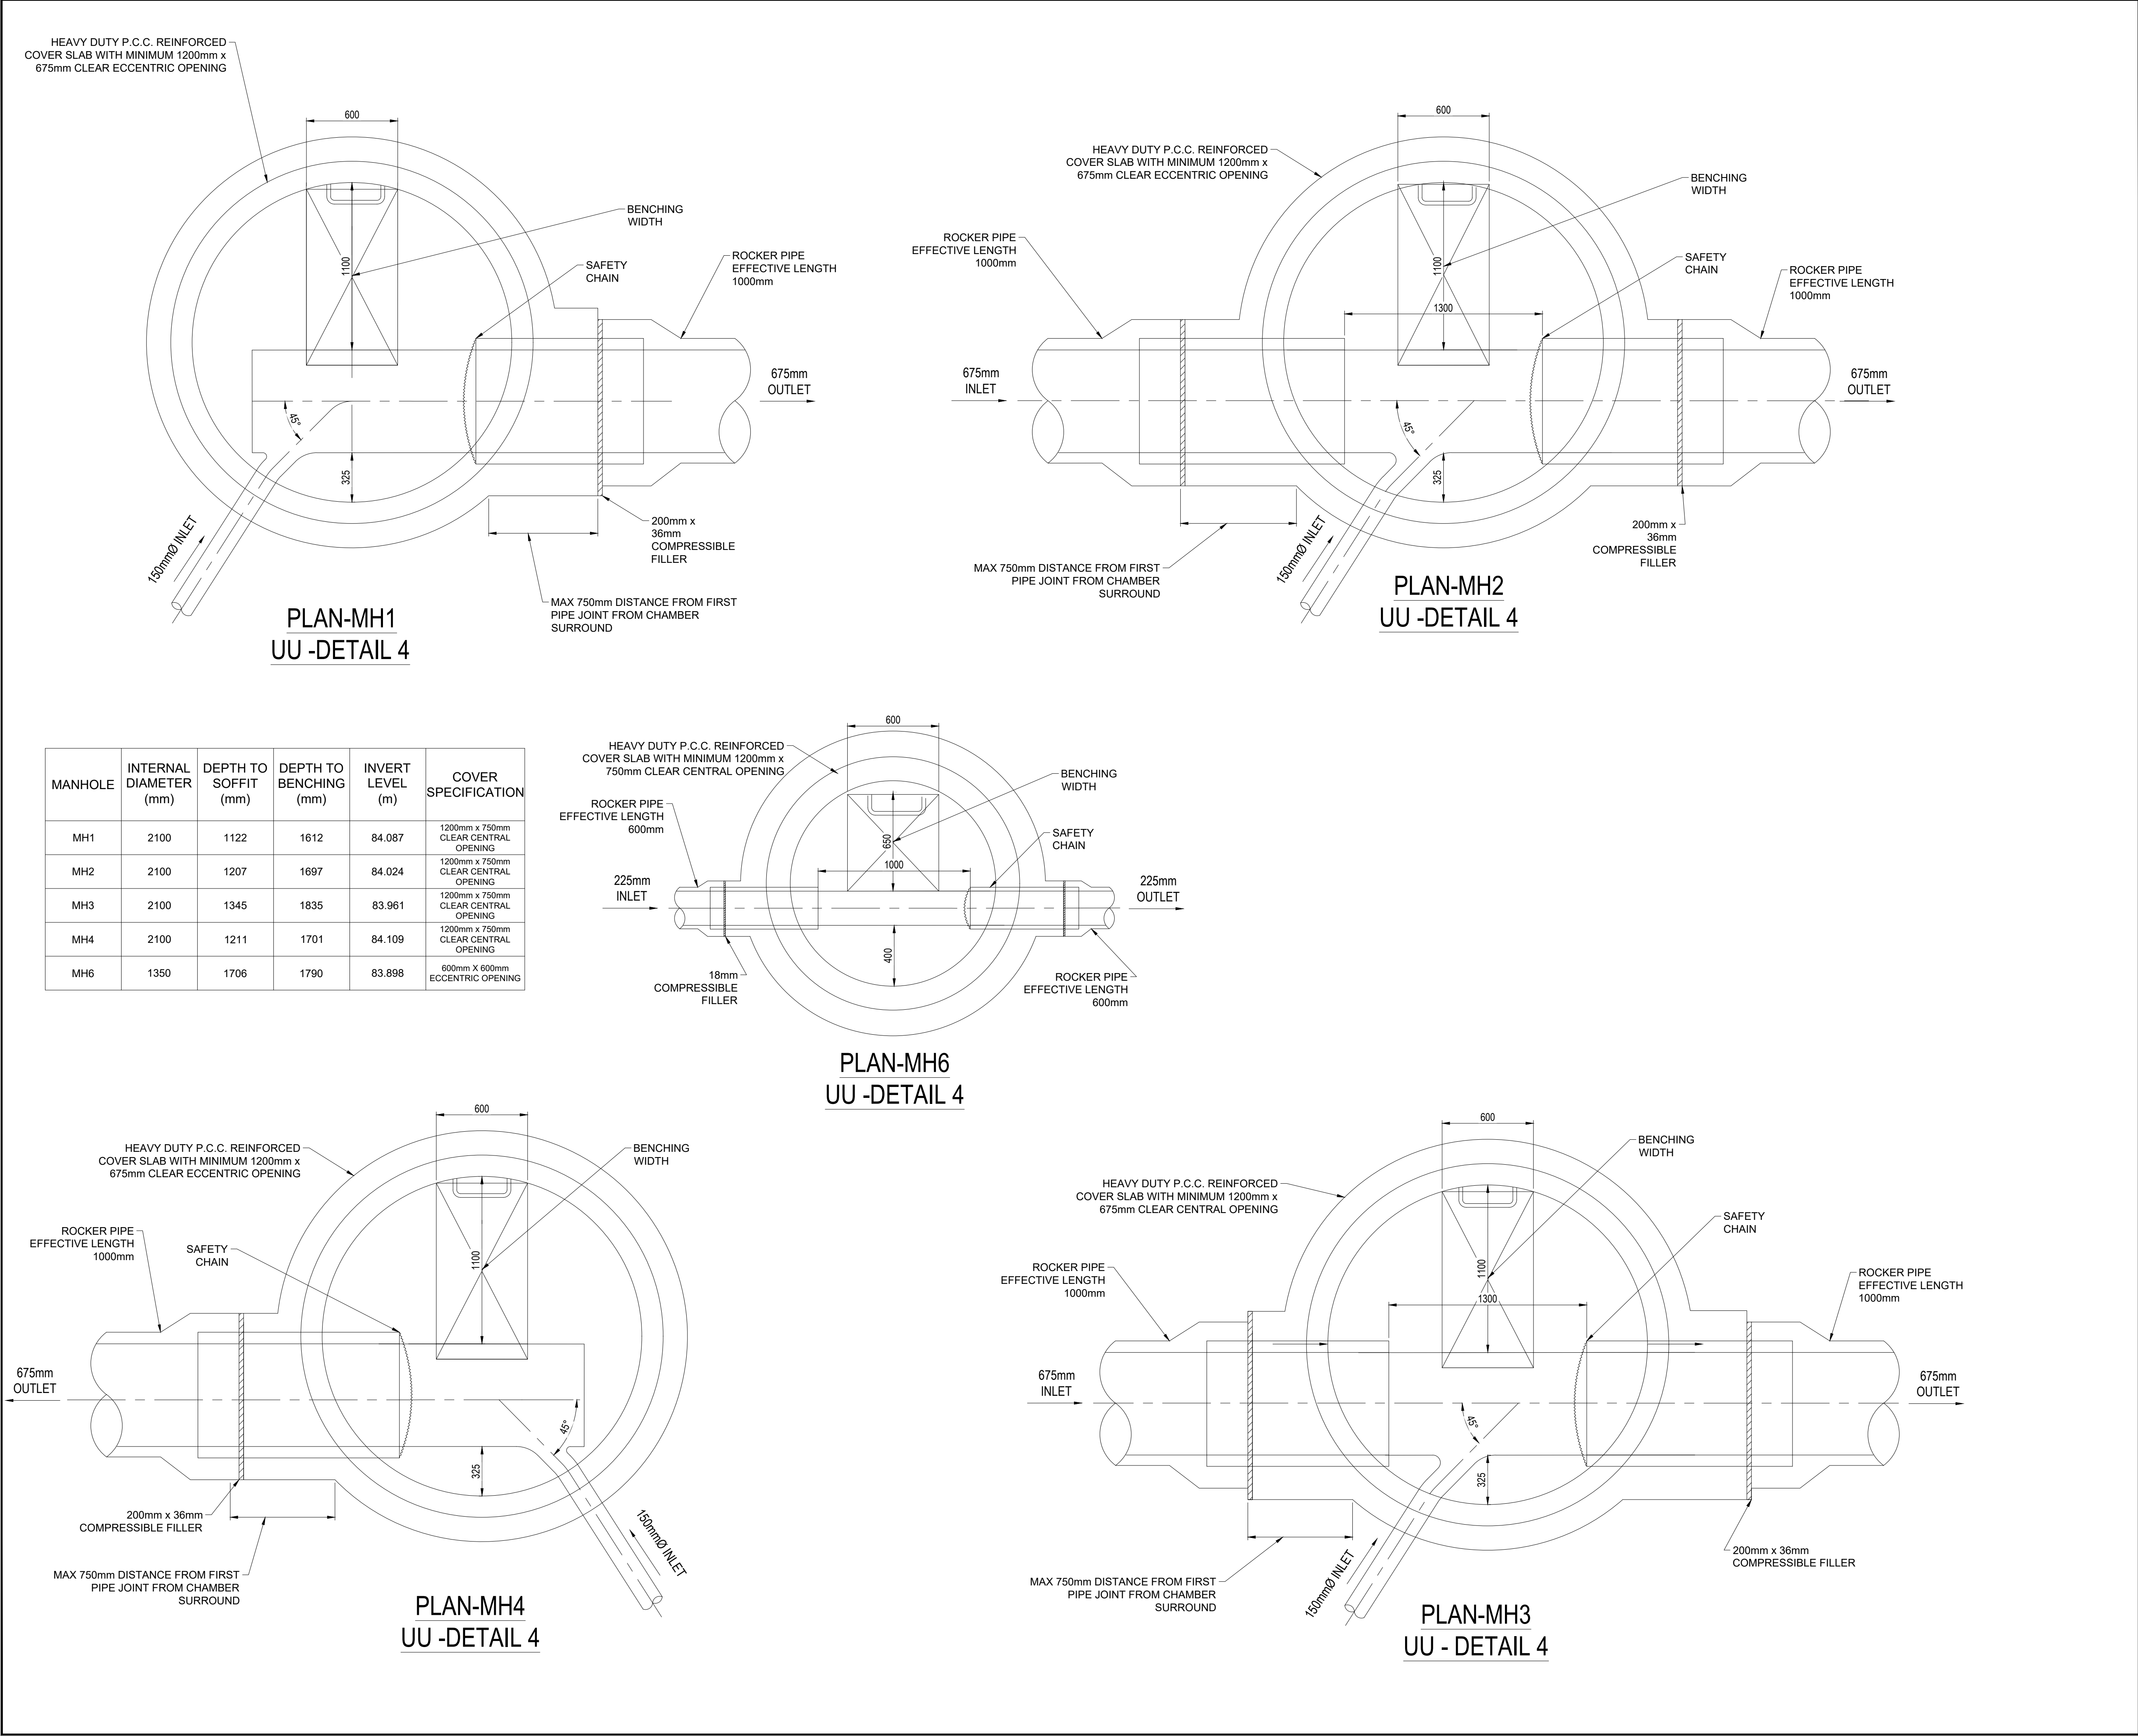

- GENERAL NOTES
- G1. DO NOT SCALE THIS DRAWING.
- G2. ANY DIMENSIONAL DISCREPANCIES SHOULD BE NOTIFIED TO THE ENGINEER IMMEDIATELY.
- G3. ALL DIMENSIONS ARE IN MILLIMETRES - (mm)
ALL LEVELS ARE IN METRES - (m) AND ARE ABOVE ORDNANCE DATUM AT NEWLYN, CORNWALL UNLESS NOTED OTHERWISE.
- G4. NORTH SHOWN INDICATIVE ONLY
- G5. THIS DRAWING IS TO BE READ IN CONJUNCTION WITH ALL RELEVANT; SPECIFICATIONS; DRAWINGS; DETAILS AND OTHER DESIGN INFORMATION.
- G6. ALL DRAWINGS AND WRITTEN MATERIAL CONTAINED WITHIN, CONSTITUTE ORIGINAL AND UNPUBLISHED WORK OF THE ENGINEER AND MAY NOT BE DUPLICATED, USED, REPRODUCED OR DISCLOSED WITHOUT WRITTEN CONSENT OR EXPRESS PERMISSION FROM THE ENGINEER.
- G7. ALL INFORMATION CONTAINED IN THIS DOCUMENT IS COPYRIGHT ©
- G8. WHERE THE CONTRACTOR UNDERTAKES OR ENGAGES A THIRD PARTY TO UNDERTAKE TEMPORARY WORKS DESIGN, OR VARIES THE PELL FRISCHMANN DESIGN IN ANY WAY, THEN THE CONTRACTOR WILL TAKE FULL RESPONSIBILITY AND LIABILITY FOR ALL DESIGN ASPECTS, INCLUDING A DESIGN RISK ASSESSMENT. THE CONTRACTOR SHALL INFORM PELL FRISCHMANN OF ANY PROPOSED VARIANCES TO THE DESIGN.
- S1. REFER TO UNITED UTILITIES DEVELOPER SERVICES CONSTRUCTION DETAIL STND/19/004 FOR FURTHER INFORMATION.

REV	DESCRIPTION	PC	LB	CH	APP	DATE
P05	ADDITIONAL UU COMMENTS	PC	LB	CH	APP	15.11.24
P04	DETAILS UPDATED	PC	LB	CH	APP	04.10.24
P03	UU COMMENTS ADDRESSED	PC	LB	CH	APP	16.07.24
P02	ADDITIONAL DETAILS ADDED	PC	LB	CH	APP	25.03.24
P01	FIRST ISSUE	PC	LB	CH	APP	02.11.23

Pell Frischmann
4th FLOOR, ONE ST JAMES SQUARE, MANCHESTER, M2 6DN
Telephone +44 (0)161 826 9400
Email: pfmanchester@pellfrischmann.com
www.pellfrischmann.com

greatplaces
HOUSING GROUP

Project
LONGHURST ROAD

Drawing Title
**S104 - SURFACE WATER
SW - MANHOLE DETAILS**

Drawing Status
PRELIMINARY

	Name	Date	Status Code
Drawn	P. CLARK	02.11.23	S03
Designed	P. CLARK	02.11.23	Scale
Eng Chk	N. BANKS	02.11.23	Revision
Approved	A. HALL	02.11.23	P05

Drawing No.
106240 - PEL - HDG - 01 - DE - D - 0002