CUMMING GROUP

52 PRINCESS ST | LEVEL FOUR | RCP & LIGHTING

THIS DRAWING IS PROTECTED UNDER COPYRIGHT AND AT NO TIME MUST ANY PORTION OF THIS DRAWING BE REPRODUCED OR COPIED IN ANYWAY WITHOUT THE PERMISSION OF RU CREATIVE LTD.

ALL DIMENSIONS MUST BE CHECKED ON SITE AND NOT SCALED FROM THIS DRAWING.

SUBJECT TO SITE SURVEY

THIS DRAWING SHOWS DESIGN INTENT AND IS SUBJECT TO SITE CONDITIONS.
ANY PART OF THE DESIGN THAT CONTRADICTS BEST PRACTICE THEN PLEASE MAKE THE DESIGN TEAM AWARE.

SITE SURVEY REQUIRED PRIOR TO PLACING ORDERS.

DRAFT

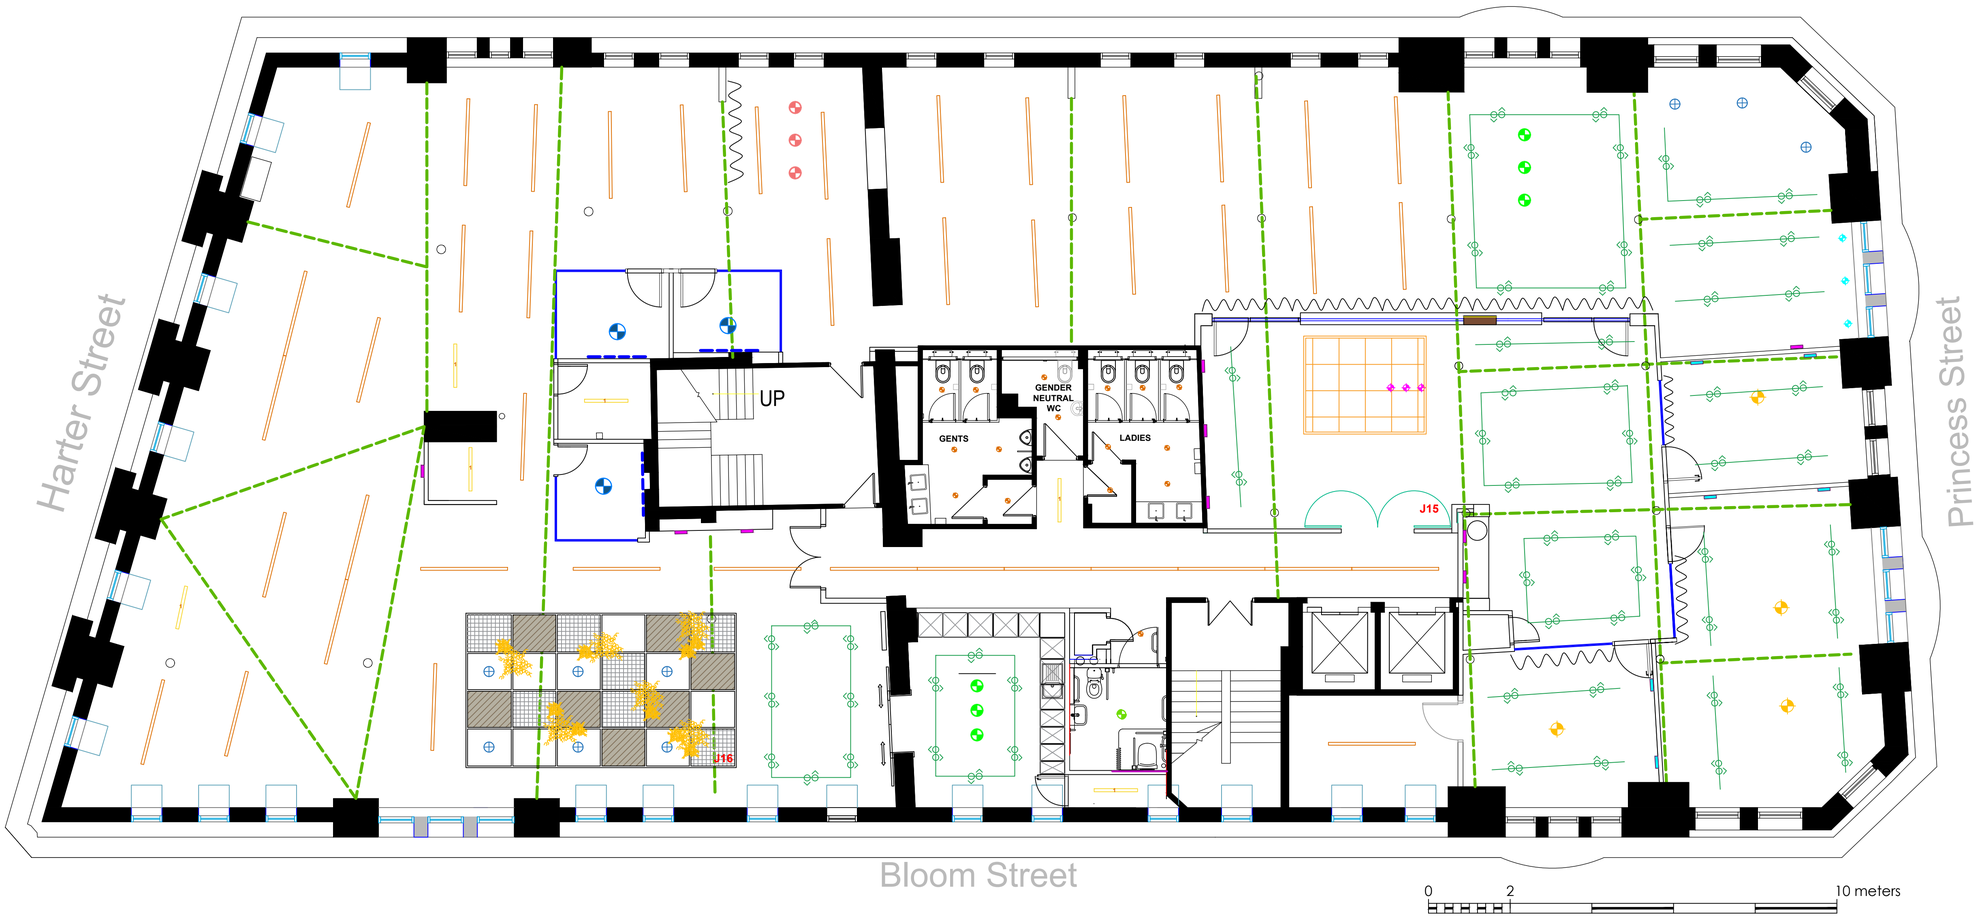

RCP SPECIFICATION

J15 — LASER CUT METAL SHEET WITH INTEGRATED LIGHTING (REFER TO JOINERY 12 AND VISUALS FOR FURTHER DETAILS)

J16 — METAL GRID CEILING FEATURE (REFER TO JOINERY 13 AND VISUALS FOR FURTHER DETAILS)

CAT A LIGHTS

CAT A LIGHTS

DENOTES CURTAIN SHEER SPEC TBC

DENOTES APPROX LOCATION OF EXISTING CEILING BEAMS

DENOTES LED TAPE LIGHT LOCATIONS (REFER TO ELEVATIONS FOR FURTHER DETAILS

LIGHTING SPECIFICATION

LUMEN LOOM > AQ FORM > TRIBA > MINI LED SUSPENDED > FINISH: TERRACOTTA

INDUSTVILLE > FLUME > DIFFUSER WALL LIGHT > 12 INCH > FINISH: BRASS & BLACK

LUMEN LOOM > AQFORM > MATT BLACK TRACK LIGHTING WITH DIRECTIONAL SPOTS > EXACT SPECIFICATION TBC BY CONTRACTOR

REALLY WELL MADE > HASHIRA PENDANT > BY AUDO COPENHAGEN > SIZE: LARGE (DIA: 300MM) > FINISH: RAW LINEN

LUMEN LOOM > AQ FORM > TRIBA > MINI LED SUSPENDED > FINISH: WHITE

LUMEN LOOM > AQFORM > MODERN BALL SUSPENDED > FINISH: MATT BLACK > SIZE: 250MM DIA

DOWSING AND REYNOLDS > SMALL FROSTED BUBBLE CHANDELIER > HARDWARE COLOUR: BLACK > FABRIC CABLE: BLACK > NUMBER OF BAUBLES: 8

HOMDIY > MODERN GLASS BEDSIDE PENDANT LIGHT > A - SIZE: D 320MM x H 140MM > PRODUCT CODE: PL0541WH3214

HOMDIY > MODERN GLASS BEDSIDE PENDANT LIGHT > B - SIZE: D 280MM x H 190MM > PRODUCT CODE: PL0541WH2819

ASTRO LIGHTING > VERSAILLES 600 > FINISH: BRONZE

IMPORTANT NOTES

CONTRACTOR TO CONFIRM LUX LEVELS MEET CIBSE GUIDELINES. CONTRACTOR TO PROVIDE LIGHTING LUX LEVEL CALCULATION TO EMPLOYER FOR APPROVAL PRIOR TO ORDERING / INSTALLATION

ELECTRICAL CONTRACTOR TO ENSURE ADEQUATE EMERGENCY LIGHTING AND SMOKE DETECTION IS SUPPLIED

SWITCHING / LIGHTING CIRCUITS TBC WITH DESIGNER / CLIENT AND M&E CONTRACTOR

TO BE READ IN CONJUNCTION WITH MECHANICAL DRAWINGS

REV	DETAILS	BY	DATE
3	RECEPTION CEILING CHANGE	WY	12.05.25
2	WALL LIGHT LOCATIONS IN MEETING ROOM	RU	18.03.25
1	FURNITURE, PARTITION SETTING OUT, DOORS	RU	17.03.25

RU CREATIVE LIMITED
L2 WINDSOR HOUSE
HARROGATE HG1 2PW
TELEPHONE: 01423 52 02 69
EMAIL:INFO@RUCREATIVE.CO.UK
WEB: WWW.RUCREATIVE.CO.UK

CLIENT | PROJECT

CUMMING GROUP

TITLE

LEVEL 04 | RCP & LIGHTING

SCALE	DATE	DESIGNER	CHECKED BY
1:75@A1	17.03.25	RUC	~

DRAWING NO.

PROJECT NO.	BUILDING	LEVEL	DRAWING NO.	REV
52P.CG.L4.01	52.P.ST	L4	52P.CG.L4.03	3