


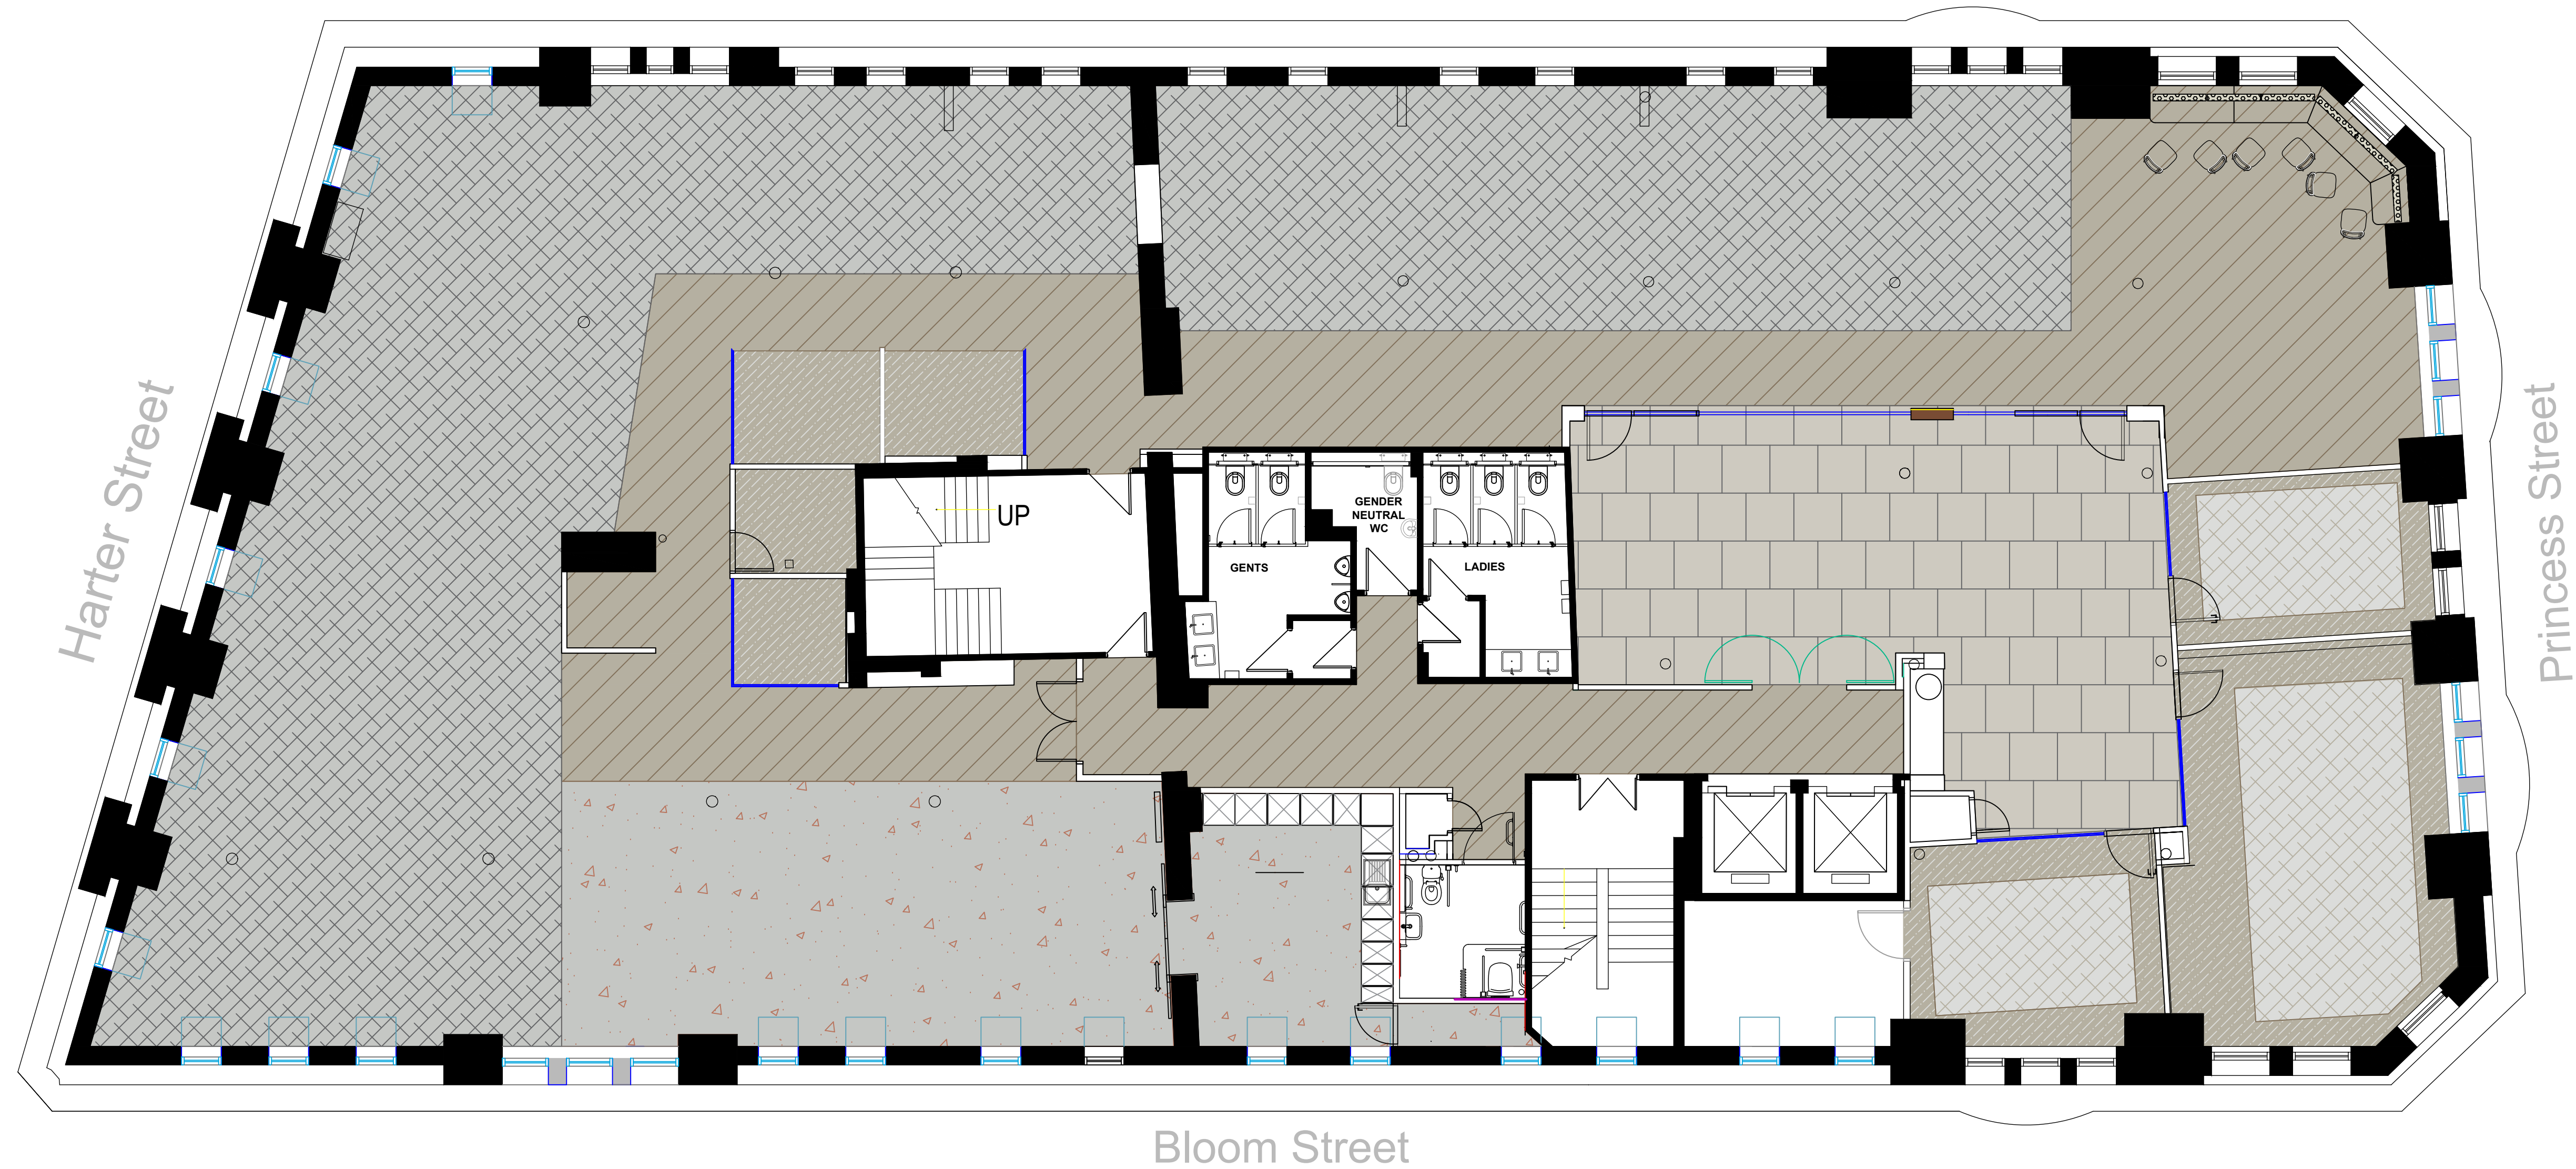

DRAFT



### FLOORING SPECIFICATION

 AMTICO > POWDERED OAK > PRODUCT  
CODE: SS5W3311 > TO BE LAID ON A 45  
DEGREE ANGLE > PLANK SIZE: 184.2 x  
1219.2MM TBC  
**SQ.M REQUIRED: 155**

 AMTICO > ACCESS > HACKNEY GREY >  
SX5S3082 > 900MM x 900MM  
**SQ.M REQUIRED: 71**

— AMTICO > 40MM BLACK STRIP DETAIL  
SQ.M REQUIRED: 0.5

 INTERFACE > ETCHED & THREADED  
COLLECTION > E612 > COLOUR: 6002008  
WHEAT  
**SQ.M REQUIRED: 40**

 INTERFACE > ETCHED & THREADED  
COLLECTION > E613 > COLOUR: 600T008  
WHEAT  
**SQ.M REQUIRED: 33**

 INTERFACE > WORKS COLLECTION >  
WORKS SENSE > COLOUR: 4312007 SHELL  
**SQ.M REQUIRED: 239**

 AMTICO > SPACIA STONES > AMALFI > SS5S2609  
**SQ.M REQUIRED: 77**

**PLEASE NOTE:**  
QUANTITIES DO NOT TAKE INTO ACCOUNT FOR  
ANY WASTAGE. THEREFORE IT IS THE FLOORING  
CONTRACTOR RESPONSIBILITY TO VISIT SITE  
PRIOR TO PLACING ANY ORDERS.

|     |         |    |      |
|-----|---------|----|------|
|     |         |    |      |
|     |         |    |      |
| REV | DETAILS | BY | DATE |

RUC

CLIENT | PROJECT

CUMMING GROUP

TITLE

## LEVEL 04 | FLOORING LAYOUT

|         |          |          |            |
|---------|----------|----------|------------|
| SCALE   | DATE     | DESIGNER | CHECKED BY |
| 1:75@A1 | 17.03.25 | RUC      | ~          |

DRAWING NO.

| PROJECT NO.  | BUILDING | LEVEL | DRAWING NO.  | REV |
|--------------|----------|-------|--------------|-----|
| 52P.CG.14.01 | 52 P ST  | L4    | 52P.CG.14.02 | ~   |