


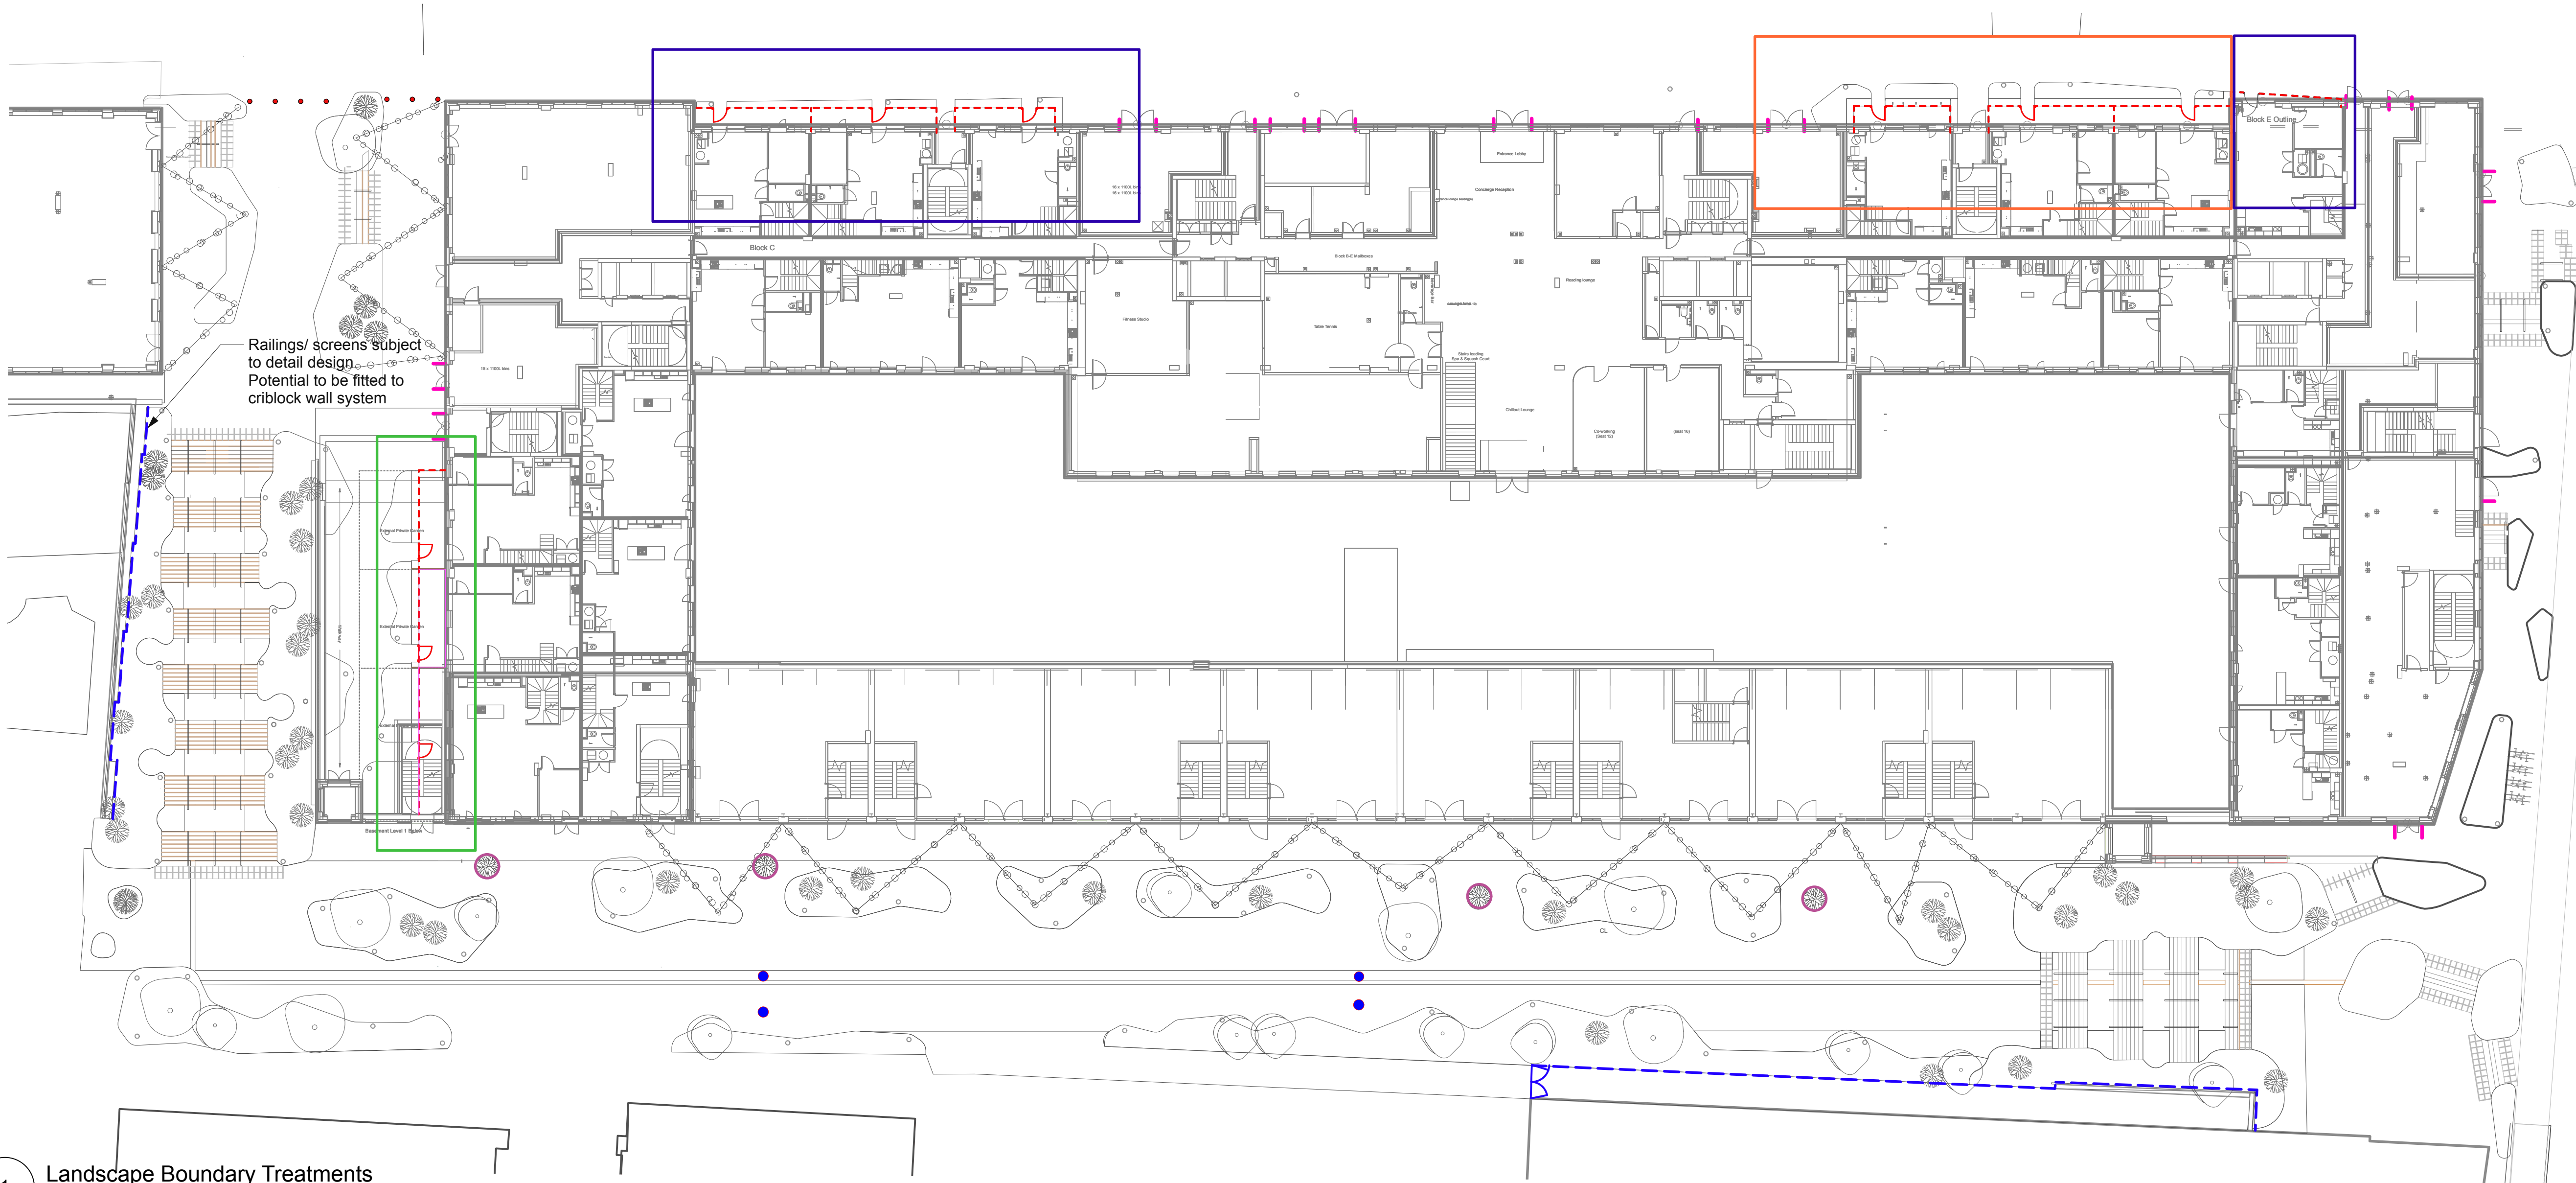

1 Landscape Boundary Treatments
Scale: 1:250

RAILING SUPPORT POST TYPES:

- TYPE 1 - Standard fixing - to fabricators design
- TYPE 2 - Support posts extended to suit sloping ground conditions
Railing position to top of small retaining wall
- TYPE 3 - Limited below ground depth - build up on slab
Fixing to be determined by Engineer

No dimensions are to be scaled from this drawing. All dimensions are to be checked on site.
Area measurements for indicative purposes only.
This drawing is the property of Wright Landscapes Limited. No part of the drawing may be reproduced in any manner without permission from Wright Landscapes Limited.
All Wright Landscapes drawings to read in conjunction with architectural / engineers plans & details.

- RETRACTABLE MECHANICAL BOLLARD**
 - STOPPY B115/600
 - Galvanised steel
 - Powder coated to rail 7015 - Anthracite Grey
 - Size: 500mm high
 - Supplier: Contractors choice
- RETRACTABLE BOLLARDS**
 - Rhino RT/SS5 Telescopic Bollard
 - Stainless Steel
 - Size: 900mm high
 - Supplier: Rhino Security
- LOW FENCING**
 - Steel Box Section Fencing
 - Finish: Powder Coated
 - Colour: RAL 9017 - Traffic Black
 - Size: 1100mm High
 - Supplier: HMS Welding
- GATES**
 - Gates to match low fencing
 - Finish: Powder Coated
 - Colour: RAL 9017 - Traffic Black
 - Size: 1100mm High
 - Supplier: HMS Welding
- RAILINGS/ SCREENS**
 - Safety railings/ or screens - Trinity Steps & Adjacent to college
 - Finish: Powder Coated
 - Colour: RAL 8029 - Pearl Copper
 - Size: 2000mm high
 - Supplier: HMS Welding
- GATES**
 - Gates to match low fencing
 - Finish: Powder Coated
 - Colour: RAL 8029 - Pearl Copper
 - Size: 2000mm high
 - Supplier: HMS Welding
- DOOR GUARD**
 - Safety door guard barriers
 - Finish: Powder Coated
 - Colour: RAL 9017 - Traffic Black
 - Size: 1320mm high x 450mm wide x 42mm diameter
 - Supplier: HMS Welding

S5-P08	26-02-25	Railings/ screen to main steps changed to match Trinity Way steps	SB	NW
S5-P07	25-02-25	Railing types/ heights changed	SB	NW
S5-P06	23-02-25	Support post fixing details updated to suit below ground conditions/ levels	SB	NW
S5-P05	17-02-25	High Railings/ Screens to Steps added	SB	NW
S5-P04	07-02-25	Railing Locations changed to Dutton ST	SB	NW
S5-P03	13-11-24	For Construction	SB	NW
S4-P02	27-02-24	Amendment to layout	NW	CB
S4-P01	07-02-24	First Issue	NW	CB

Revision	Date	Description	Drawn	Approved
----------	------	-------------	-------	----------

WRIGHT LANDSCAPES LIMITED

 E: info@wrightlandscapes.co.uk
W: www.wrightlandscapes.co.uk
T: 01244 541959

HEAD OFFICE
Pickmere Lane, Pickmere, Knutsford,
WAT6 0UL

CLIENT DOMIS CONSTRUCTION

PROJECT WATERHOUSE GARDENS

DRAWING Boundary Treatments Plan
TITLE

DATE	06/02/2024	SCALE	AS NOTED
DRAWN	NW	SIZE	A1
APPROVED	CB	WORKSTAGE	Stage 5

DRAWING NUMBER	SUITABILITY	REVISION
1174-WRI-XX-XX-DR-L-0032	S5	P08