

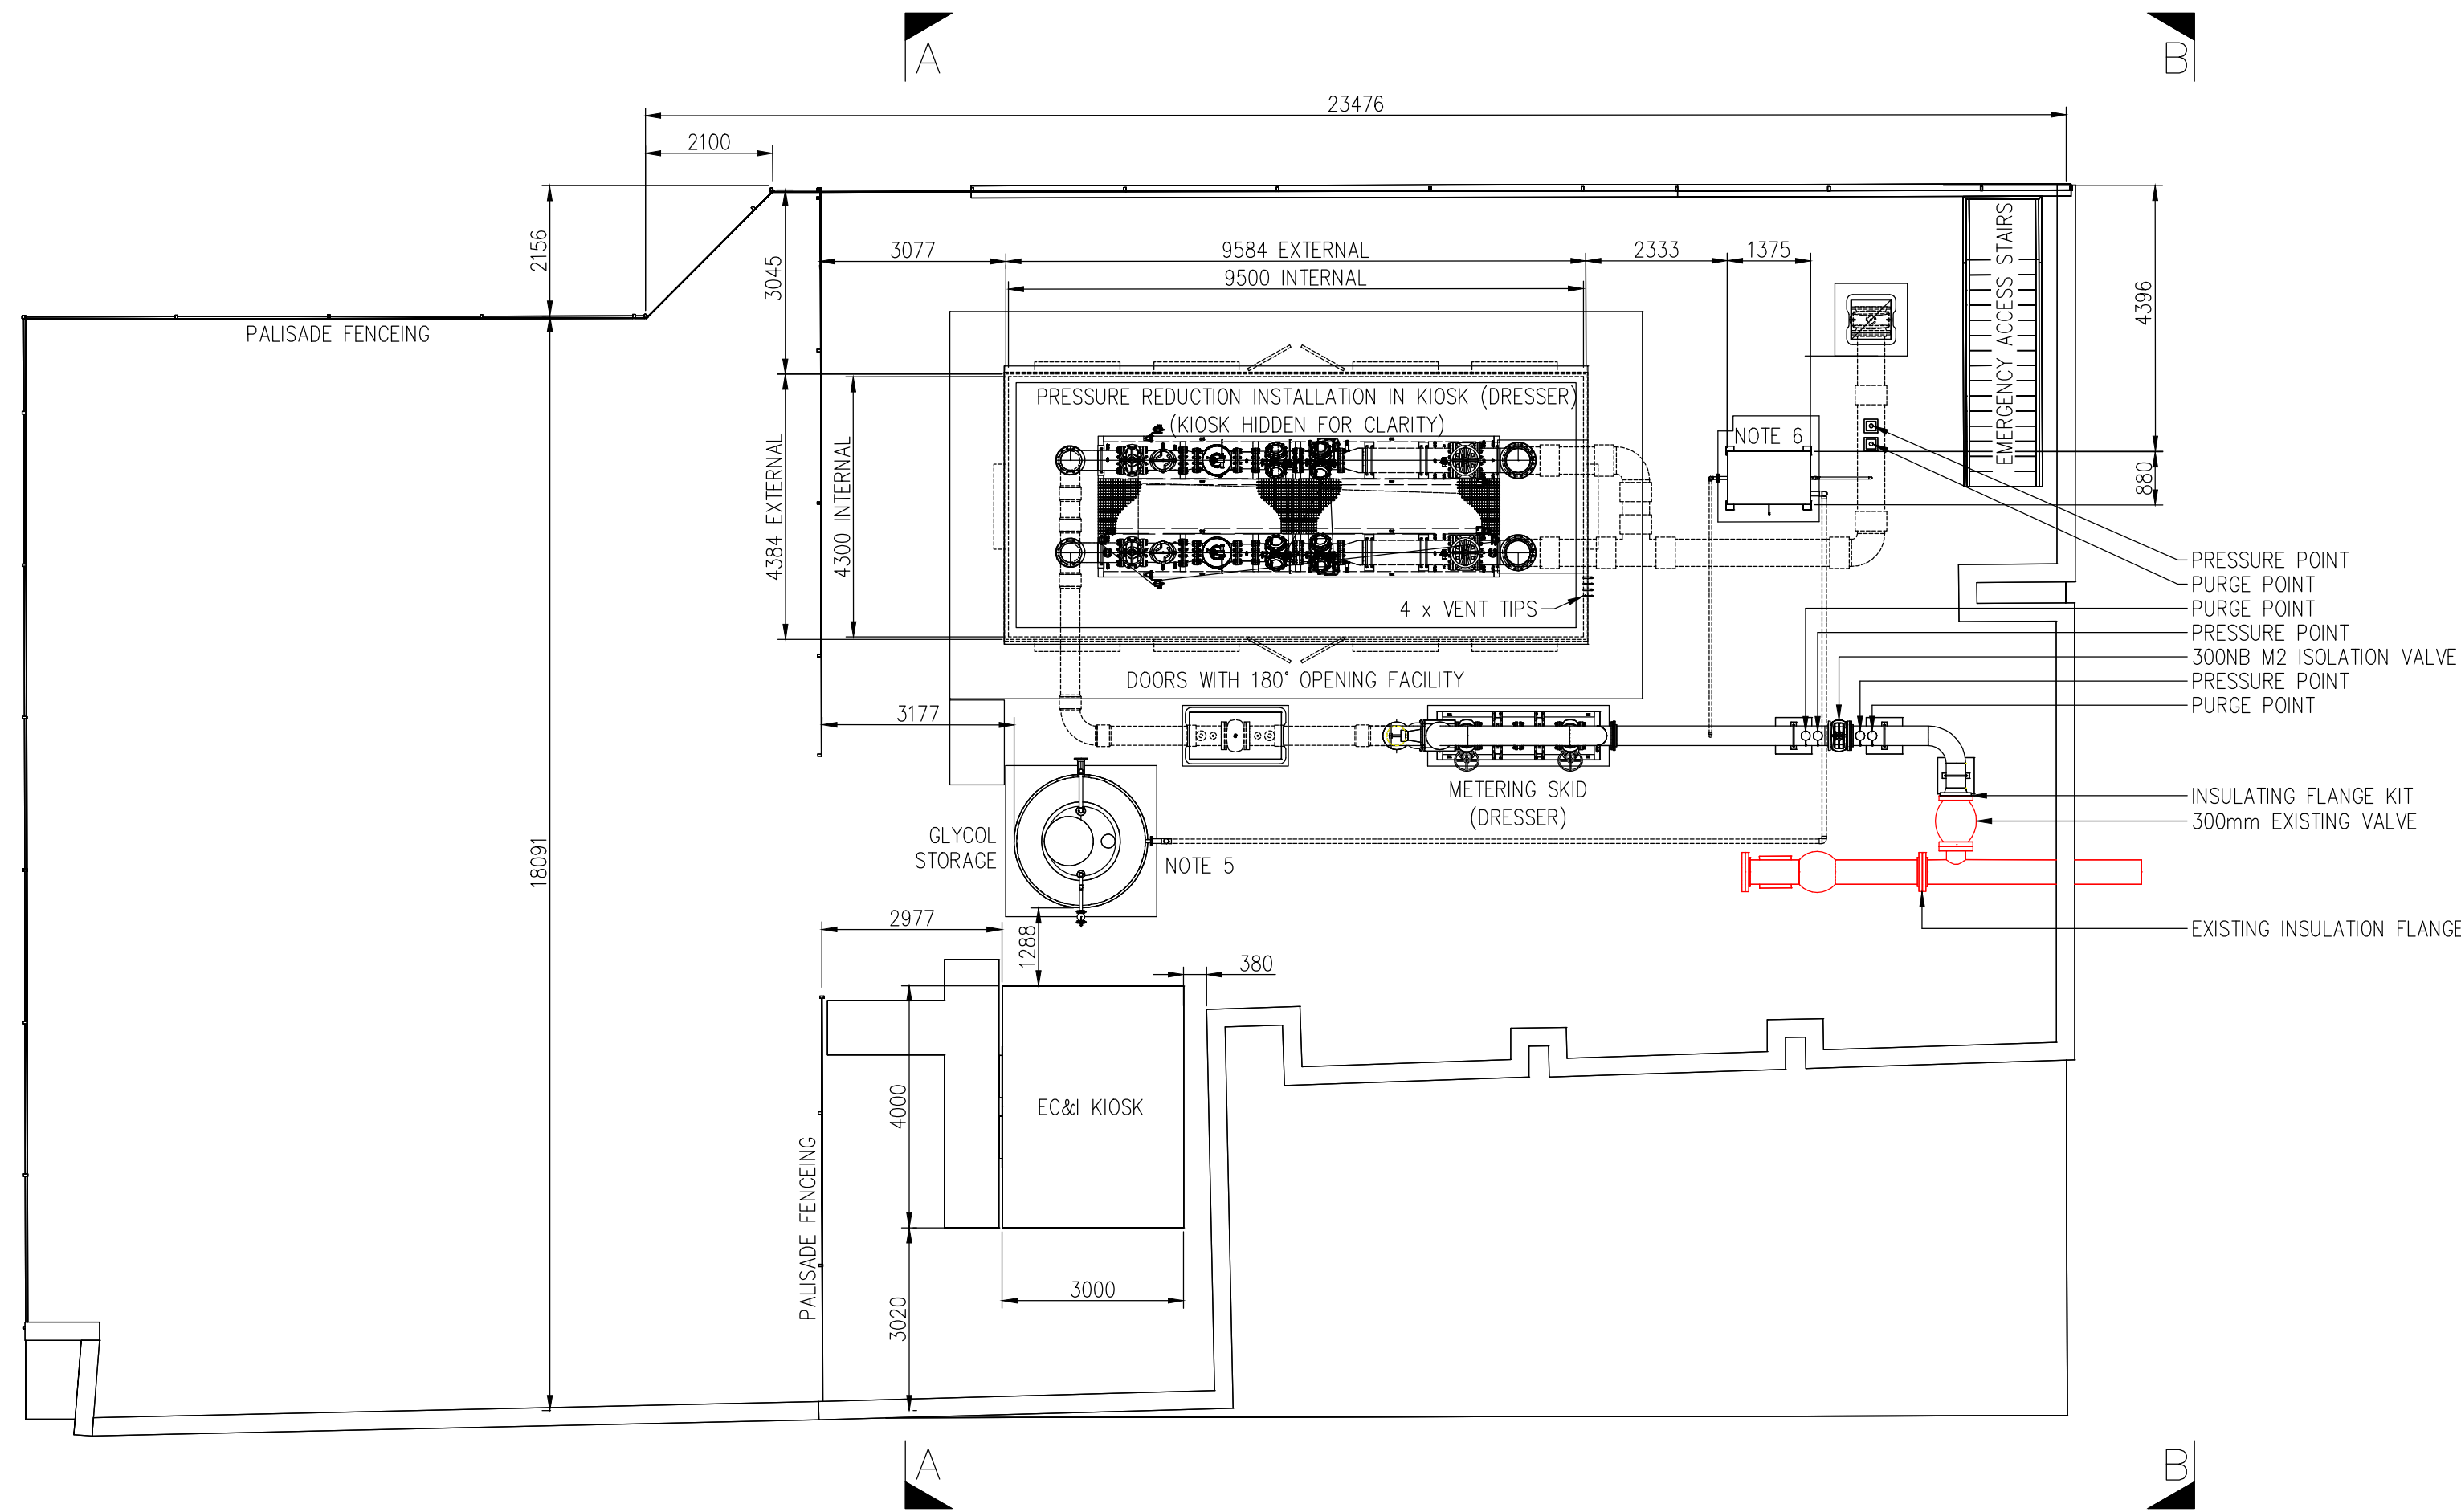



File name: \\UK-WSP-GROUP-CONCENTRAL-DATA\PROJECTS\70085522-WSP-02-XX-DG-ME-0002-PMP-LAYOUT\70085522-WSP-02-XX-DG-ME-0002-P02.DWG

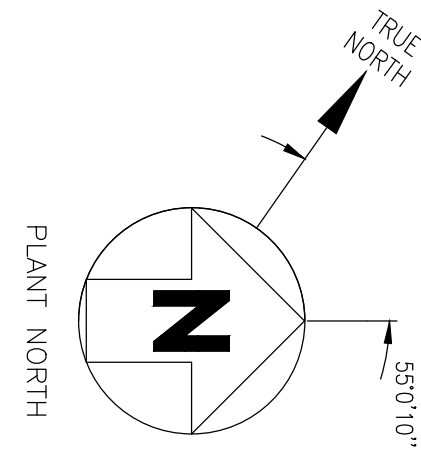

PLAN VIEW

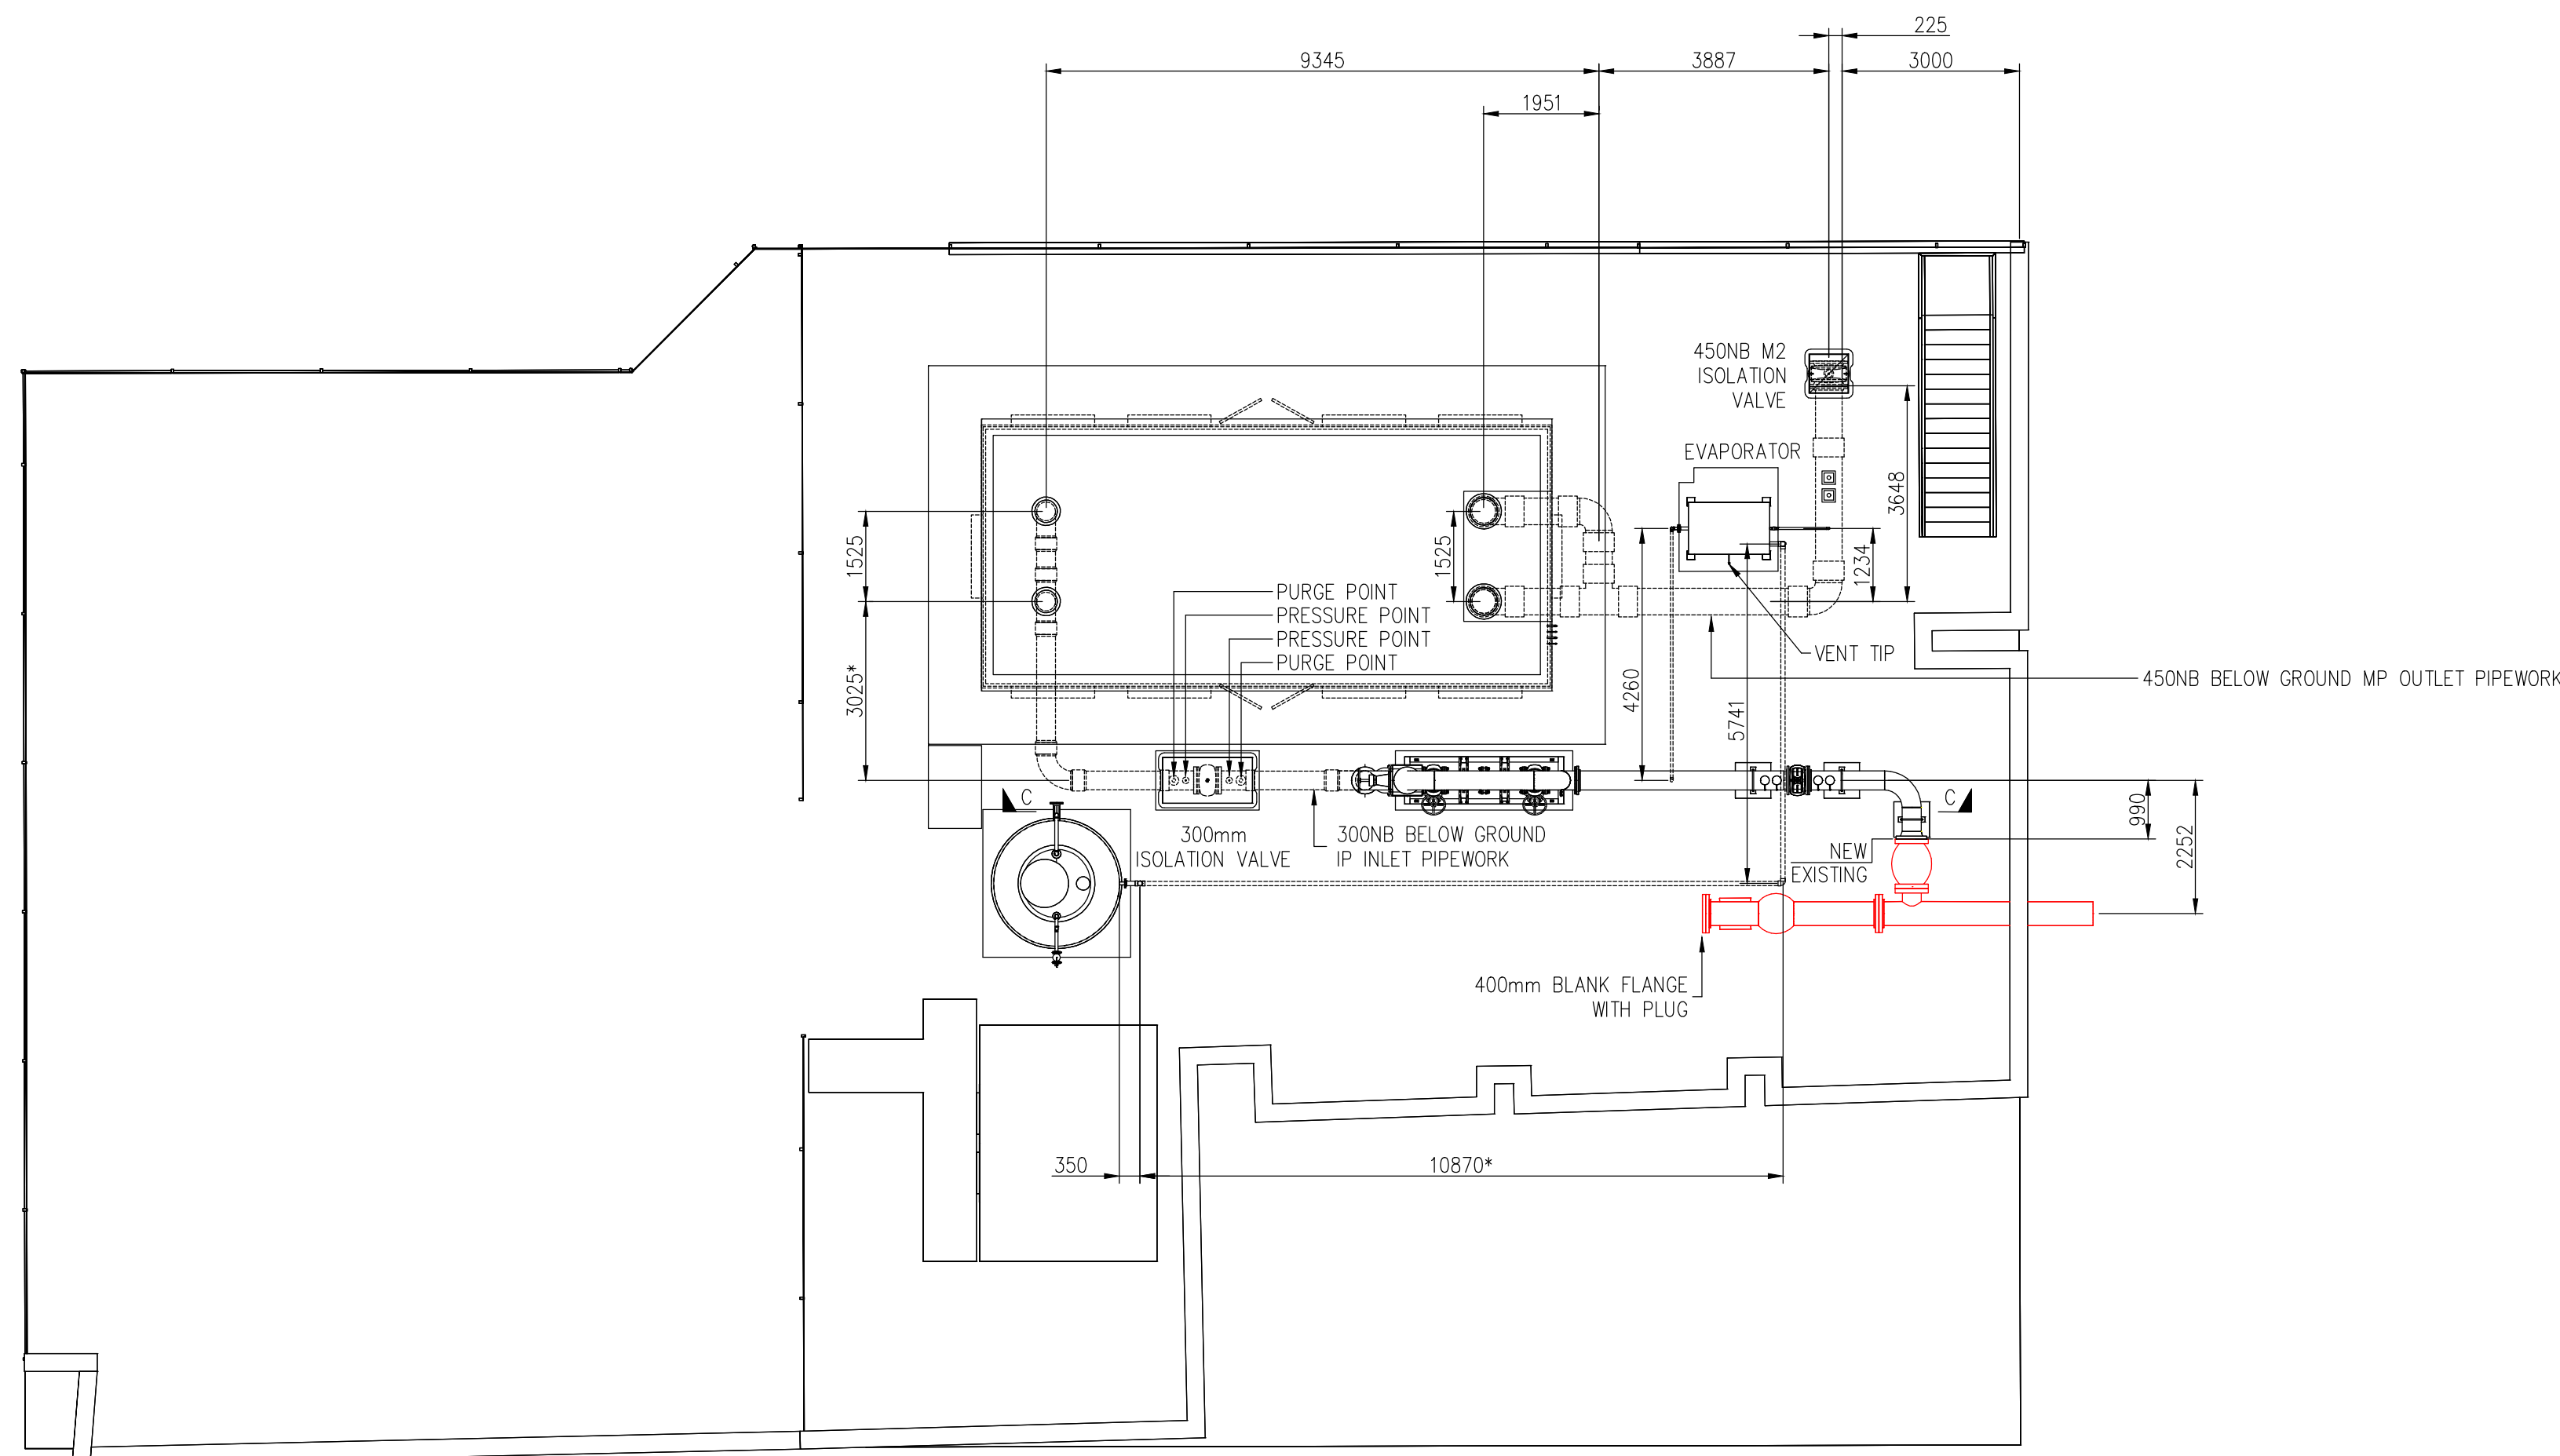

PLAN VIEW

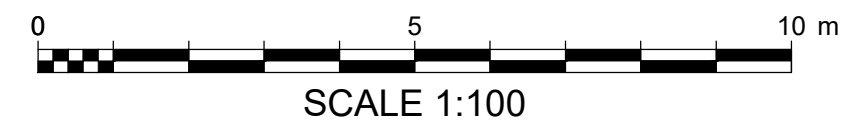

NOTES:

1. ALL DIMENSIONS AND ELEVATIONS ARE TO BE VERIFIED ON SITE PRIOR TO FABRICATION.
2. MUST BE BETWEEN 2-10M BETWEEN PRI ISOLATION VALVES AND PRI KIOSK.
3. PRESSURE AND PURGE POINT ARRANGEMENTS IN ACCORDANCE WITH CAD/PM/MSL/1.
4. PRI ISOLATION VALVES AND STRATEGIC VALVES SHALL BE IN ACCORDANCE WITH GD/PM/V/17
5. REFER TO DRAWING 70085522-WSP-02-XX-DG-ME-0005 FOR FURTHER DETAIL ON MEG STORAGE CONNECTIONS.
6. REFER TO DRAWING 70085522-WSP-02-XX-DG-ME-0004 FOR FURTHER DETAIL ON (MEG) EVAPORATOR CONNECTIONS.
7. DIMENSIONS MARKED WITH * TO BE CHECKED ON SITE BY MWC
8. DESIGN OF NEW PIPELINE SUPPORTS IN CIVILS DESIGN PACK 70085522-WSP-02-XX-RP-CV-0001
9. DESIGN OF NEW GLYCOL VENT PIPE SUPPORT IN CIVILS DESIGN PACK 70085522-WSP-02-XX-RP-CV-0001

KEY:

NEW PIPEWORK
EXISTING TO BE RETAINED
BURIED PIPEWORK



REFERENCE DOCUMENTS:

- 70085522-WSP-02-XX-DG-PE-0003 - ENGINEERING LINE DIAGRAM IP-MP
70085522-WSP-02-XX-DG-ME-0001 - GENERAL ARRANGEMENT PLAN VIEW
70085522-WSP-02-XX-DG-ME-0002 - GENERAL ARRANGEMENT ELEVATION VIEW
70085522-WSP-02-XX-DG-ME-0003 - GENERAL ARRANGEMENT ISOMETRIC VIEW
70085522-WSP-02-XX-DG-ME-0004 - CONNECTIONS DRAWING - MEG UNIT
70085522-WSP-02-XX-DG-ME-0005 - CONNECTIONS DRAWING - MEG STORAGE

P02	15/09/22	R.B.	FOR APPROVAL	R.A.	B.M.
P01	15/06/22	R.B.	FOR APPROVAL	R.A.	B.M.
REV	DATE	BY	DESCRIPTION	CHK	APP

DRAWING STATUS: FOR APPROVAL					
------------------------------	--	--	--	--	--



8 First St, Manchester, M15 4RP, UK
T+ 44 (0) 161 200 5000
wsp.com

CLIENT:



Your Gas Network

PROJECT:

GOULD STREET


TITLE:

BILLBROOK STREET
GENERAL ARRANGEMENT
FINAL ARRANGEMENT


SCALE @ A1: 1:100	CHECKED: R.ATKINS	APPROVED: M.TICKLE
PROJECT No: 70085522	DESIGNED: R.A.	DRAWN: R.B.
	DATE: 15-06-22	

DRAWING No: 70085522-WSP-02-XX-DG-ME-0006	REV: P02
--	-------------


© WSP UK Ltd

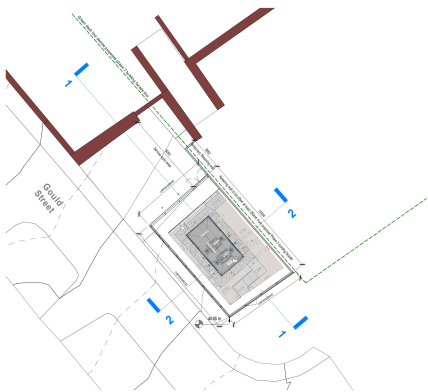


PROPOSED PLAN - PRIOR TO CONSTRUCTION OF ADJACENT BUILDING

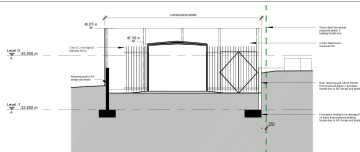


SECTION 2 - SHORT SECTION THROUGH COMPOUND

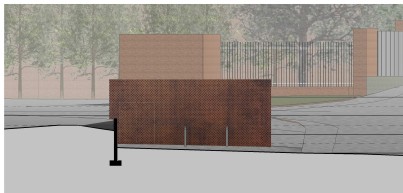

ELEVATION B - PRIOR TO CONSTRUCTION OF ADJACENT BUILDING

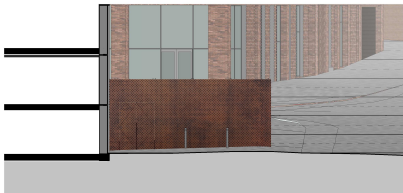


ELEVATION B - IN CONTEXT WITH ADJACENT BUILDING

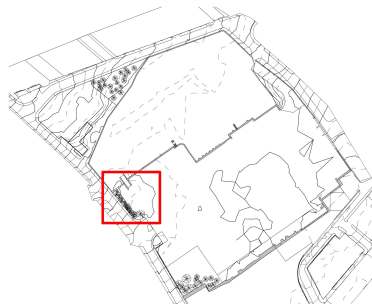


SITE LOCATION PLAN



Coriten Steel sheet screen cladding with laser cut decorative pattern to be agreed.
Refer to precedent images above.
Pattern shown in drawings on left only indicative.

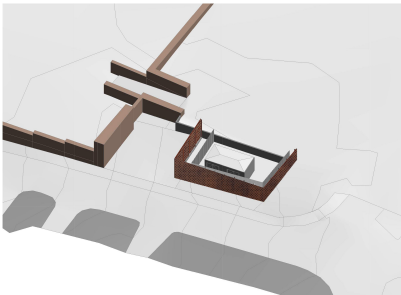

PROPOSED 3D AERIAL - PRIOR TO CONSTRUCTION OF ADJACENT BUILDING

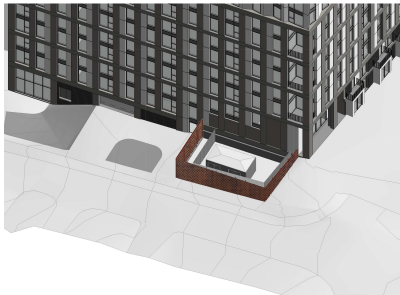

PROPOSED 3D AERIAL WITH ADJACENT BUILDING

4	Layout updated	15.02.21	PW	D
3	Clarification to Gas Infrastructure Works	13.12.21	PW	D
2	Drawing amended to reflect comments discussed during workshop dated 11.08.20	12.08.20	SL	D
1	Drawing amended to reflect comment raised workshop	10.08.20	SL	D
Rev	Description	Date	Dr by	Appr by
SL		07/29/20		08

AHR AHR Architects Ltd
5th Floor
55 Princess Street
Manchester
M2 4EW
United Kingdom

T: +44(0)161 62871
E: manchester@sh
www.sh.co.uk

Signature

Southvalley Estates Ltd

The Gasworks New Town - Site

Planned Infrastructure works - Along Gould Street Phase 1a

computer file	plot data
---------------	-----------

Original Page(s) from Book searched for: <u>Page 83/87 - 84/85/86/87</u>	
Number of pages: <u>87</u>	Number of pages: <u>87</u>

2015.00541.000	As indicated @ A
----------------	------------------

Drawing number	REV	DATE
GS-AHR-SO-ZZ-DR-A-90-100	4	

No drawing is to be used in conjunction with related drawings. All dimensions must be checked and verified on site before commencing any work at producing shop drawings. The originator should be notified immediately of any discrepancy.