


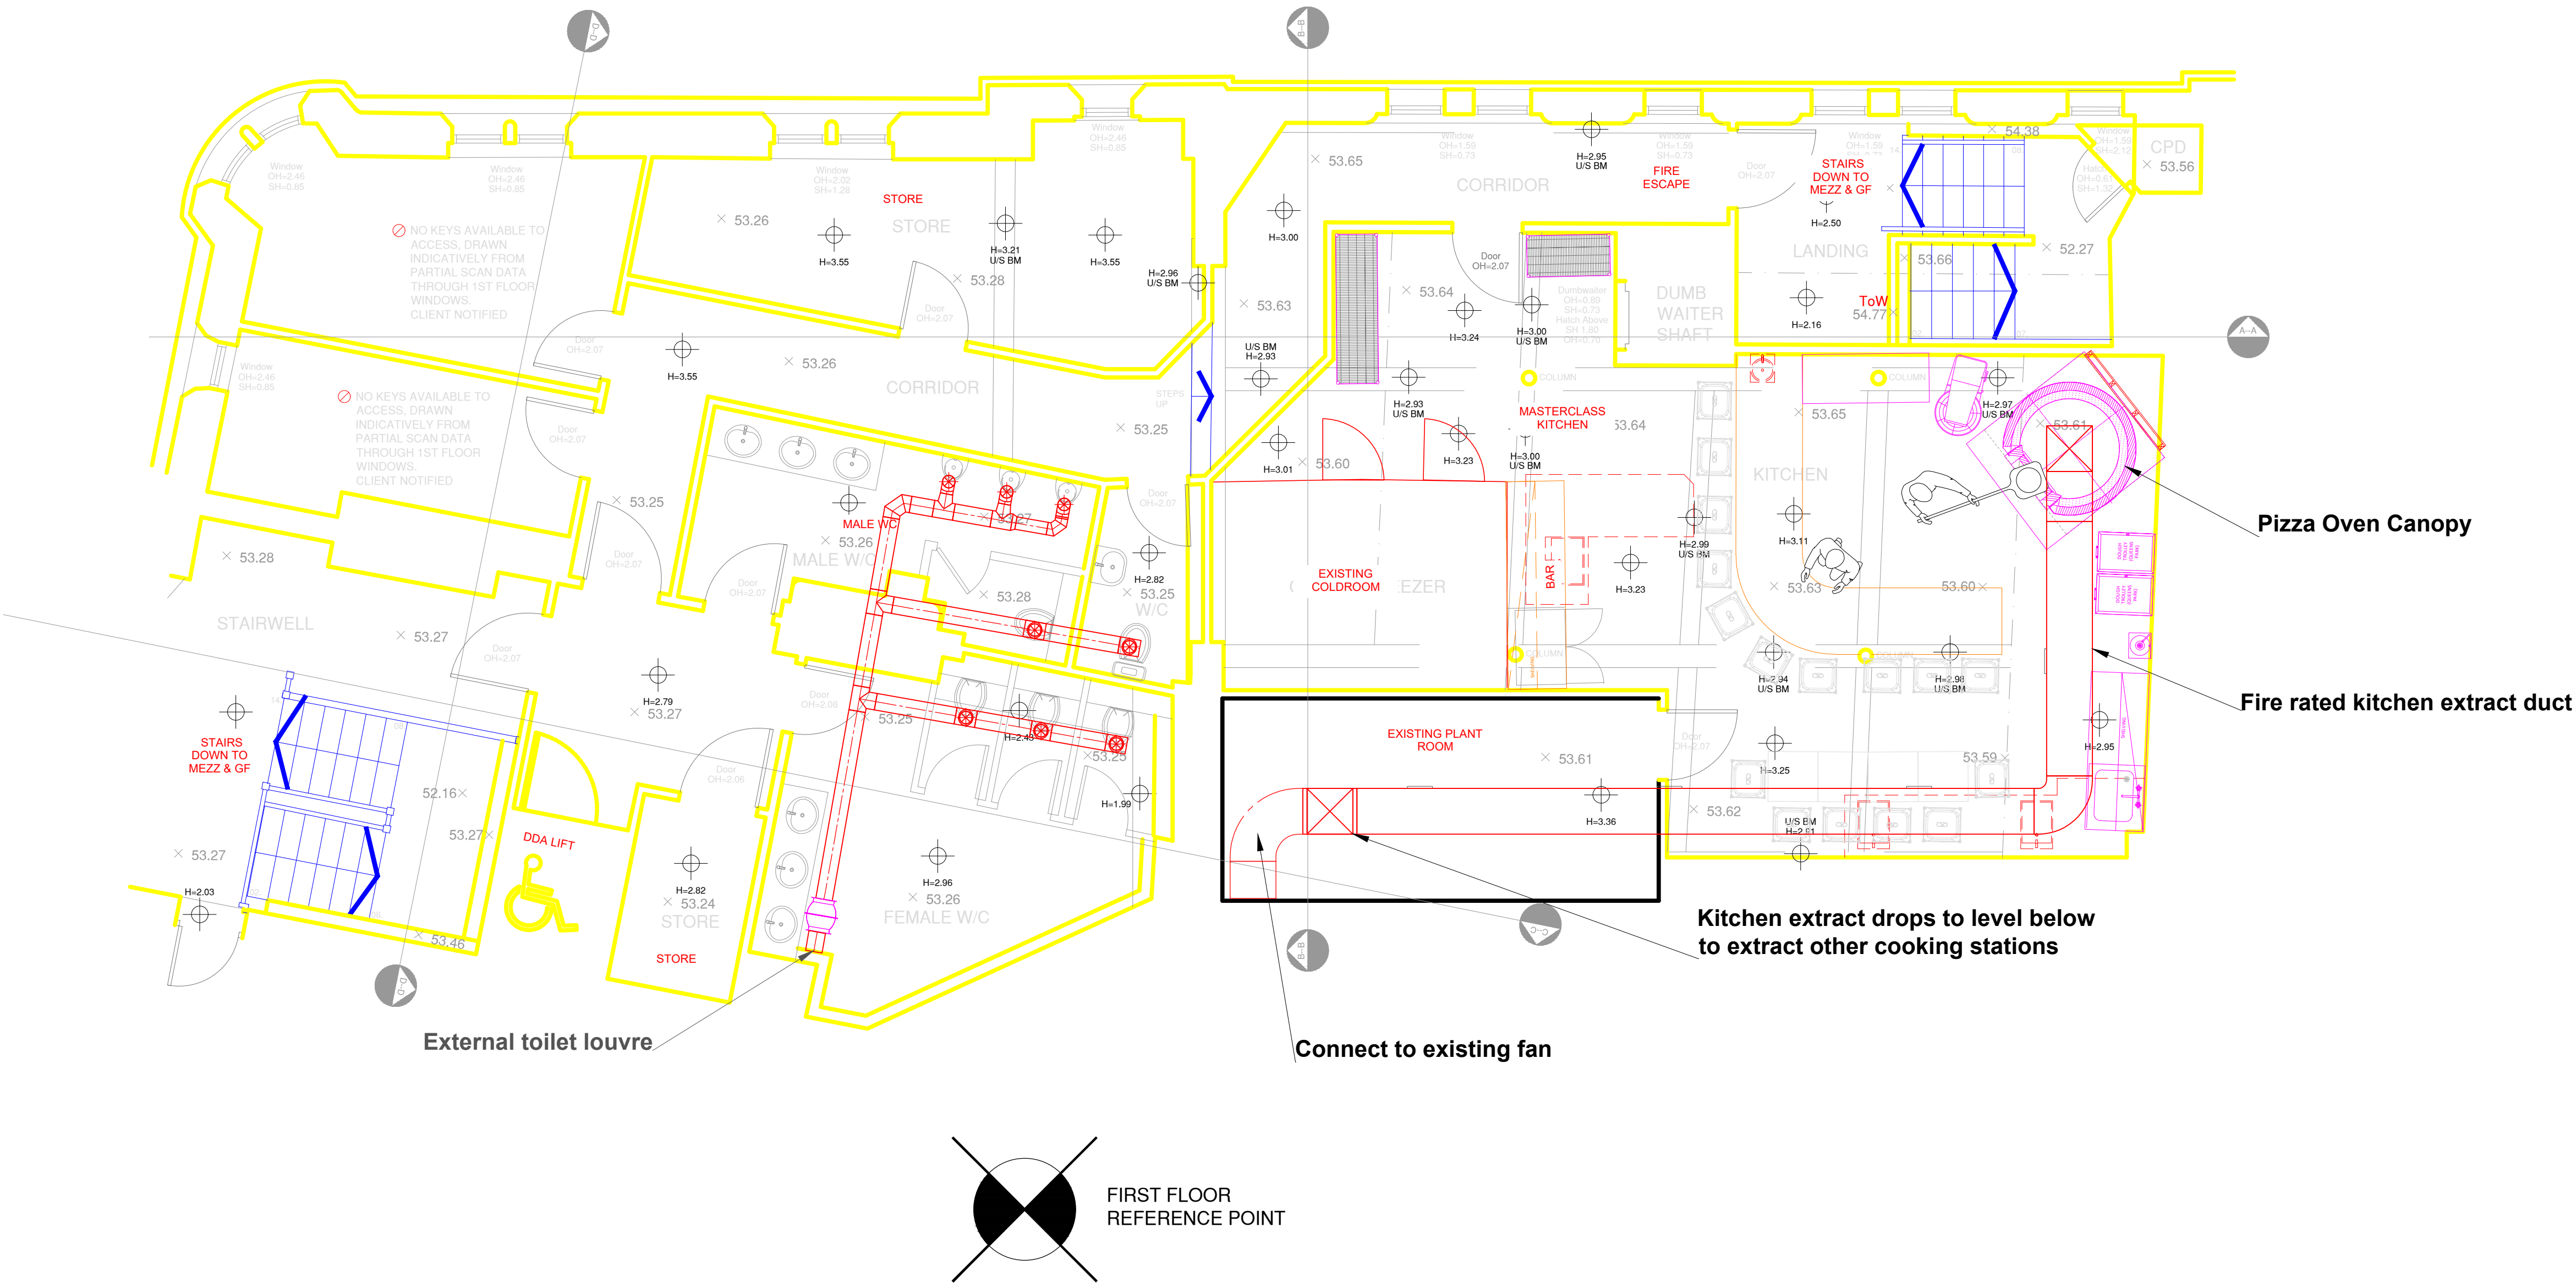

FIRST FLOOR

A	06/12/2024	Indicative Layout	HN	
Rev.	Date	Details	Drawn	Checked



Client:

PIZZA PILGRIMS

Issued for: Planning	
Project: Pizza Pilgrims - Manchester	Project No: PP4691
	Draw No: PP4691-03
	Rev: A
Drawing: First Floor - Vent Layout	Scale: 1:50@A1
	Drawn By: HN Date: 05/12/2024
	Checked By: Date: