


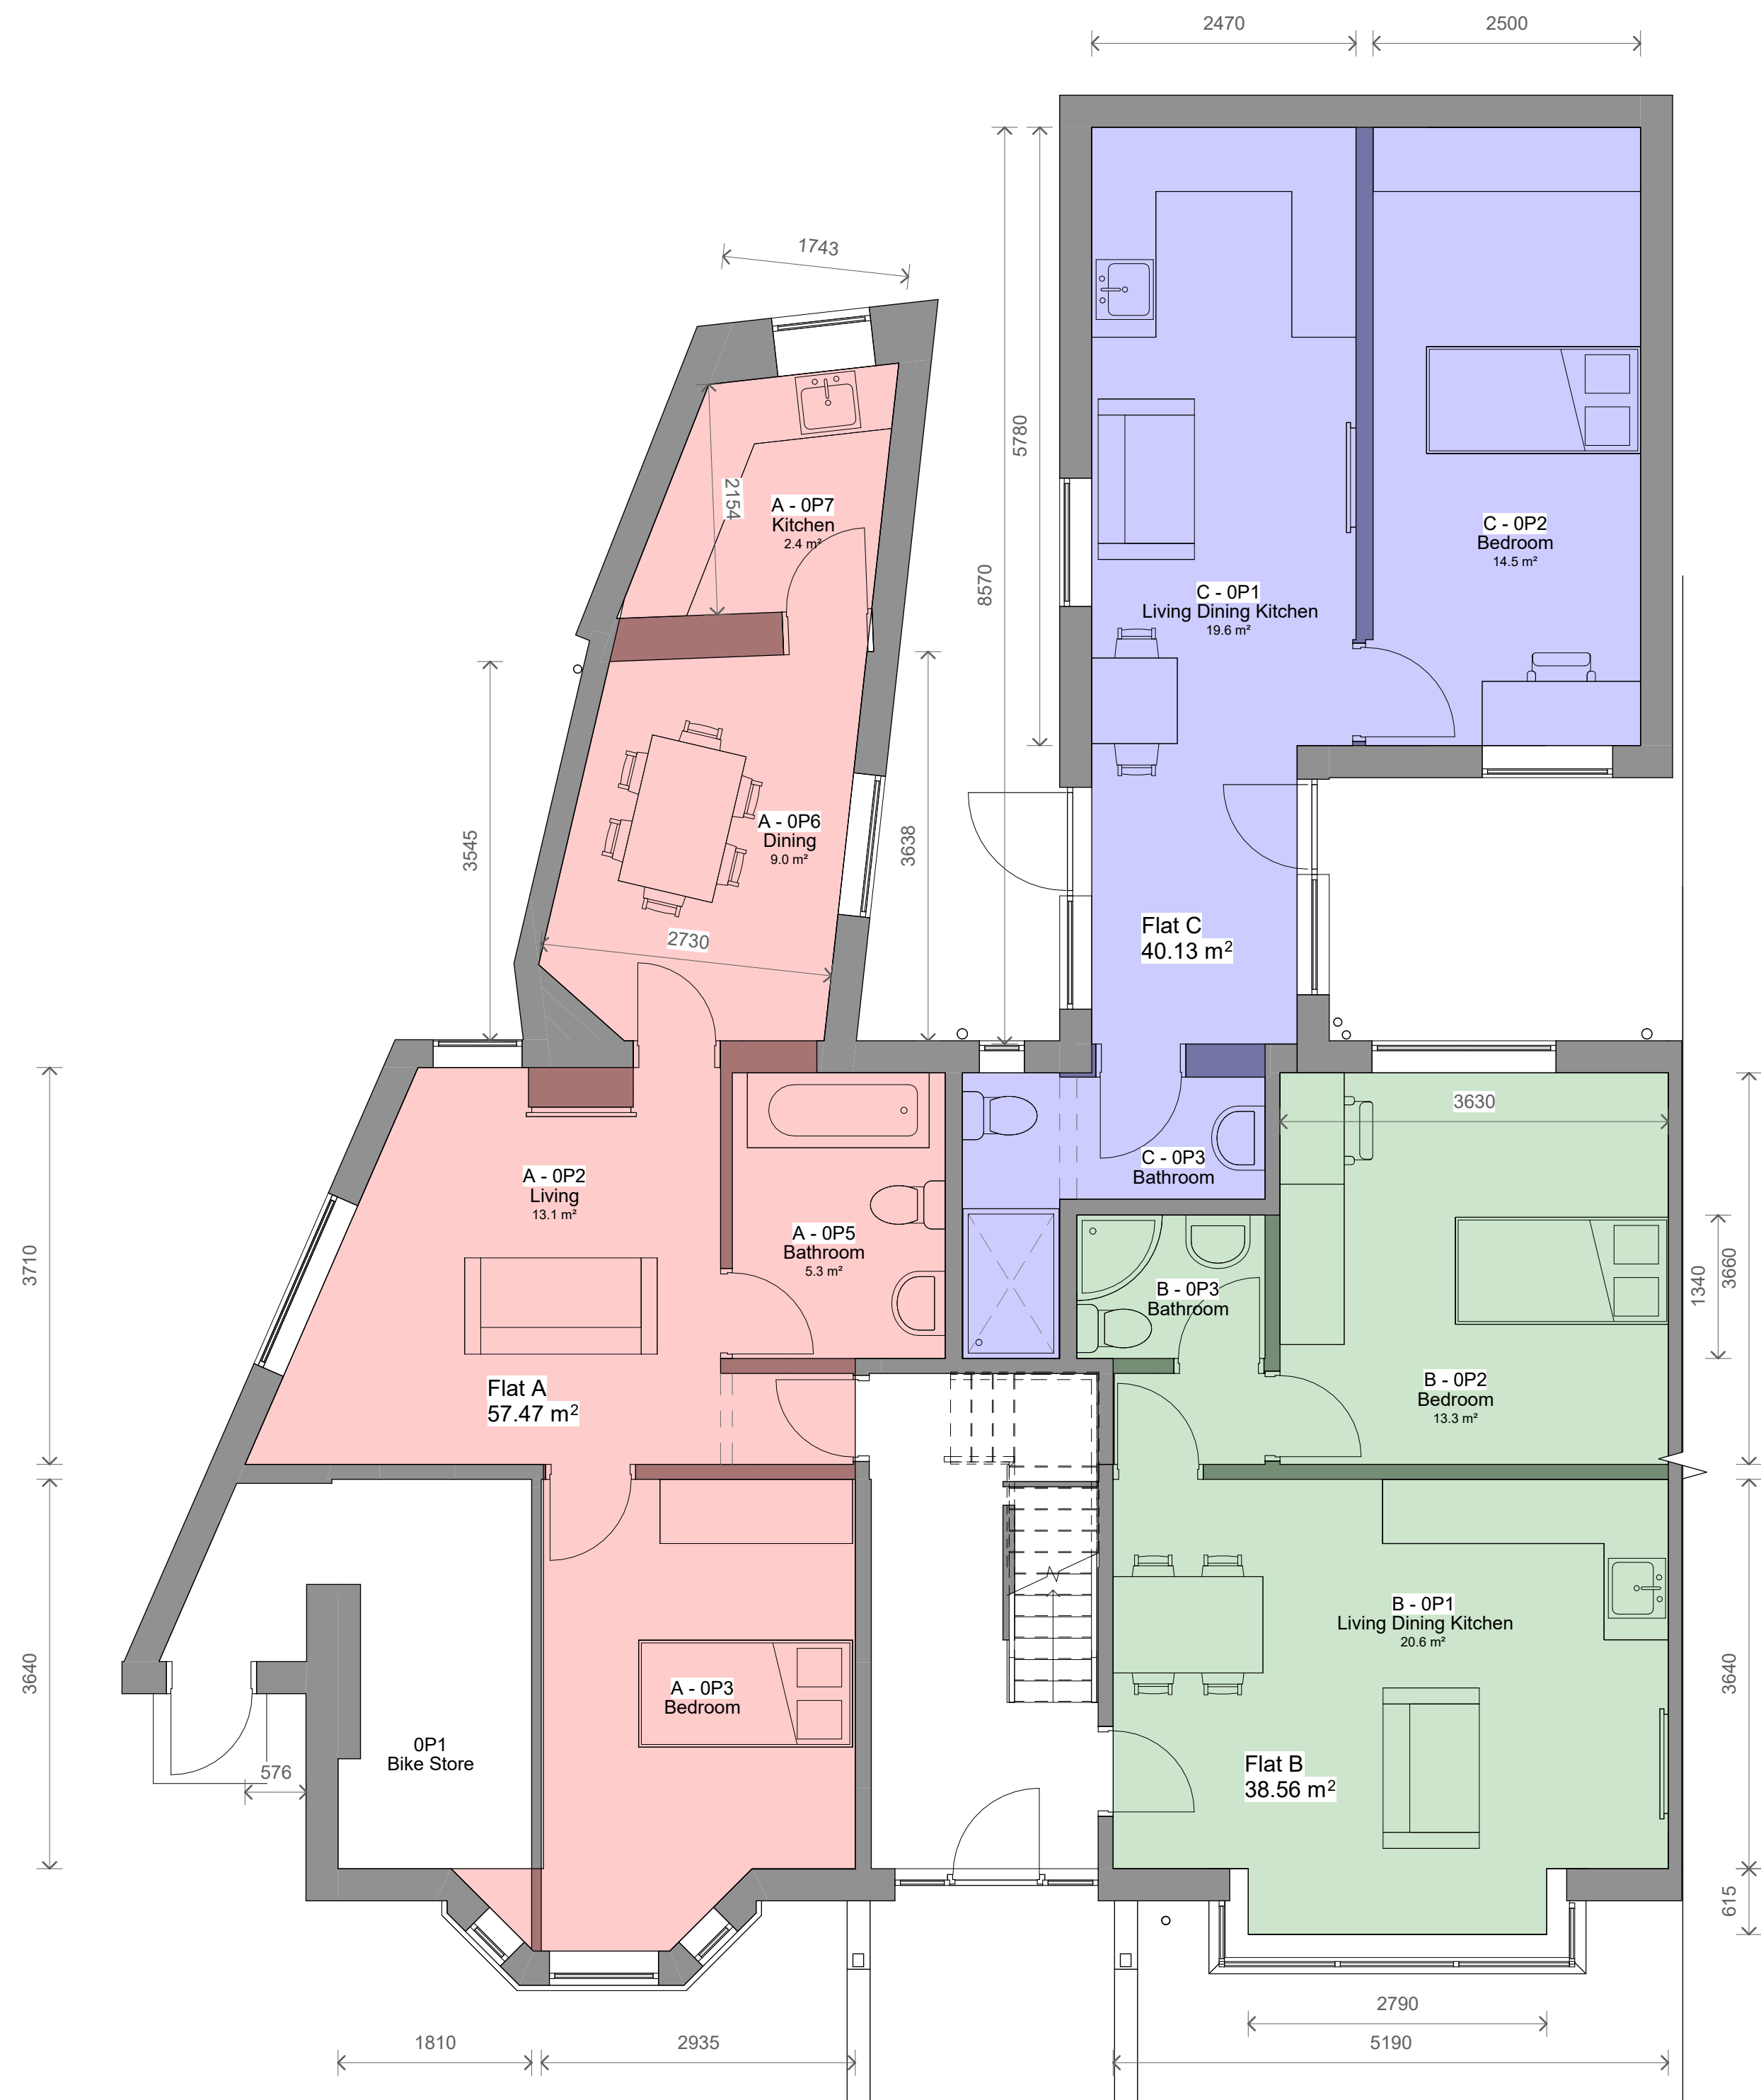


1 Level 0 - Proposed
1 : 50



2 Level 1 - Proposed
1 : 50

Legend - Flat Areas

- Flat A : 47.9 m² (1 person)
- Flat B : 38.56 m² (1 person)
- Flat C : 40.13 m² (1 person)
- Flat D : 43 m² (1 person)
- Flat E : 40.48 m² (1 person)

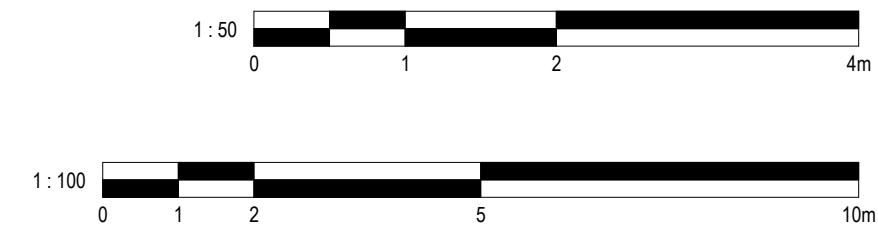

1	Revised Design	21/03/2025	MA
No.	Description	Date	Initial
PROJECT			
125 Droylesden Road			
TITLE			
Proposed Plans			
STATUS			
DESIGN			
DRAWN BY	DATE	SCALE (@ A1)	
MA	26/02/2025	1 : 50	
PROJECT NUMBER	DRAWING NUMBER	REV	
GSS25008	003	1	
GOLD SKETCH			
S T U D I O S			
www.goldsketch.co.uk info@goldsketch.co.uk 0161 792 9595			
NOTES			
© COPYRIGHT - ALL RIGHTS RESERVED			
THIS DRAWING MUST NOT BE REPRODUCED WITHOUT PRIOR WRITTEN CONSENT			
DRAWING TO BE USED FOR THE STATUS INDICATED ONLY			
ALL DIMENSIONS AND SETTING OUT SHALL BE CHECKED AND CONFIRMED ON SITE. ANY DISCREPANCIES TO BE REPORTED TO THE ARCHITECT IMMEDIATELY			
THE ARCHITECT'S OFFICE SHALL BE RESPONSIBLE FOR THE ACCURACY OF THE INFORMATION PROVIDED TO THE CONSULTANT			
THE CONSULTANT'S OFFICE SHALL BE RESPONSIBLE FOR THE ACCURACY OF THE INFORMATION PROVIDED TO THE ARCHITECT			
ALL DIMENSIONS ON THIS DRAWING ARE IN MILLIMETERS UNLESS OTHERWISE STATED			