


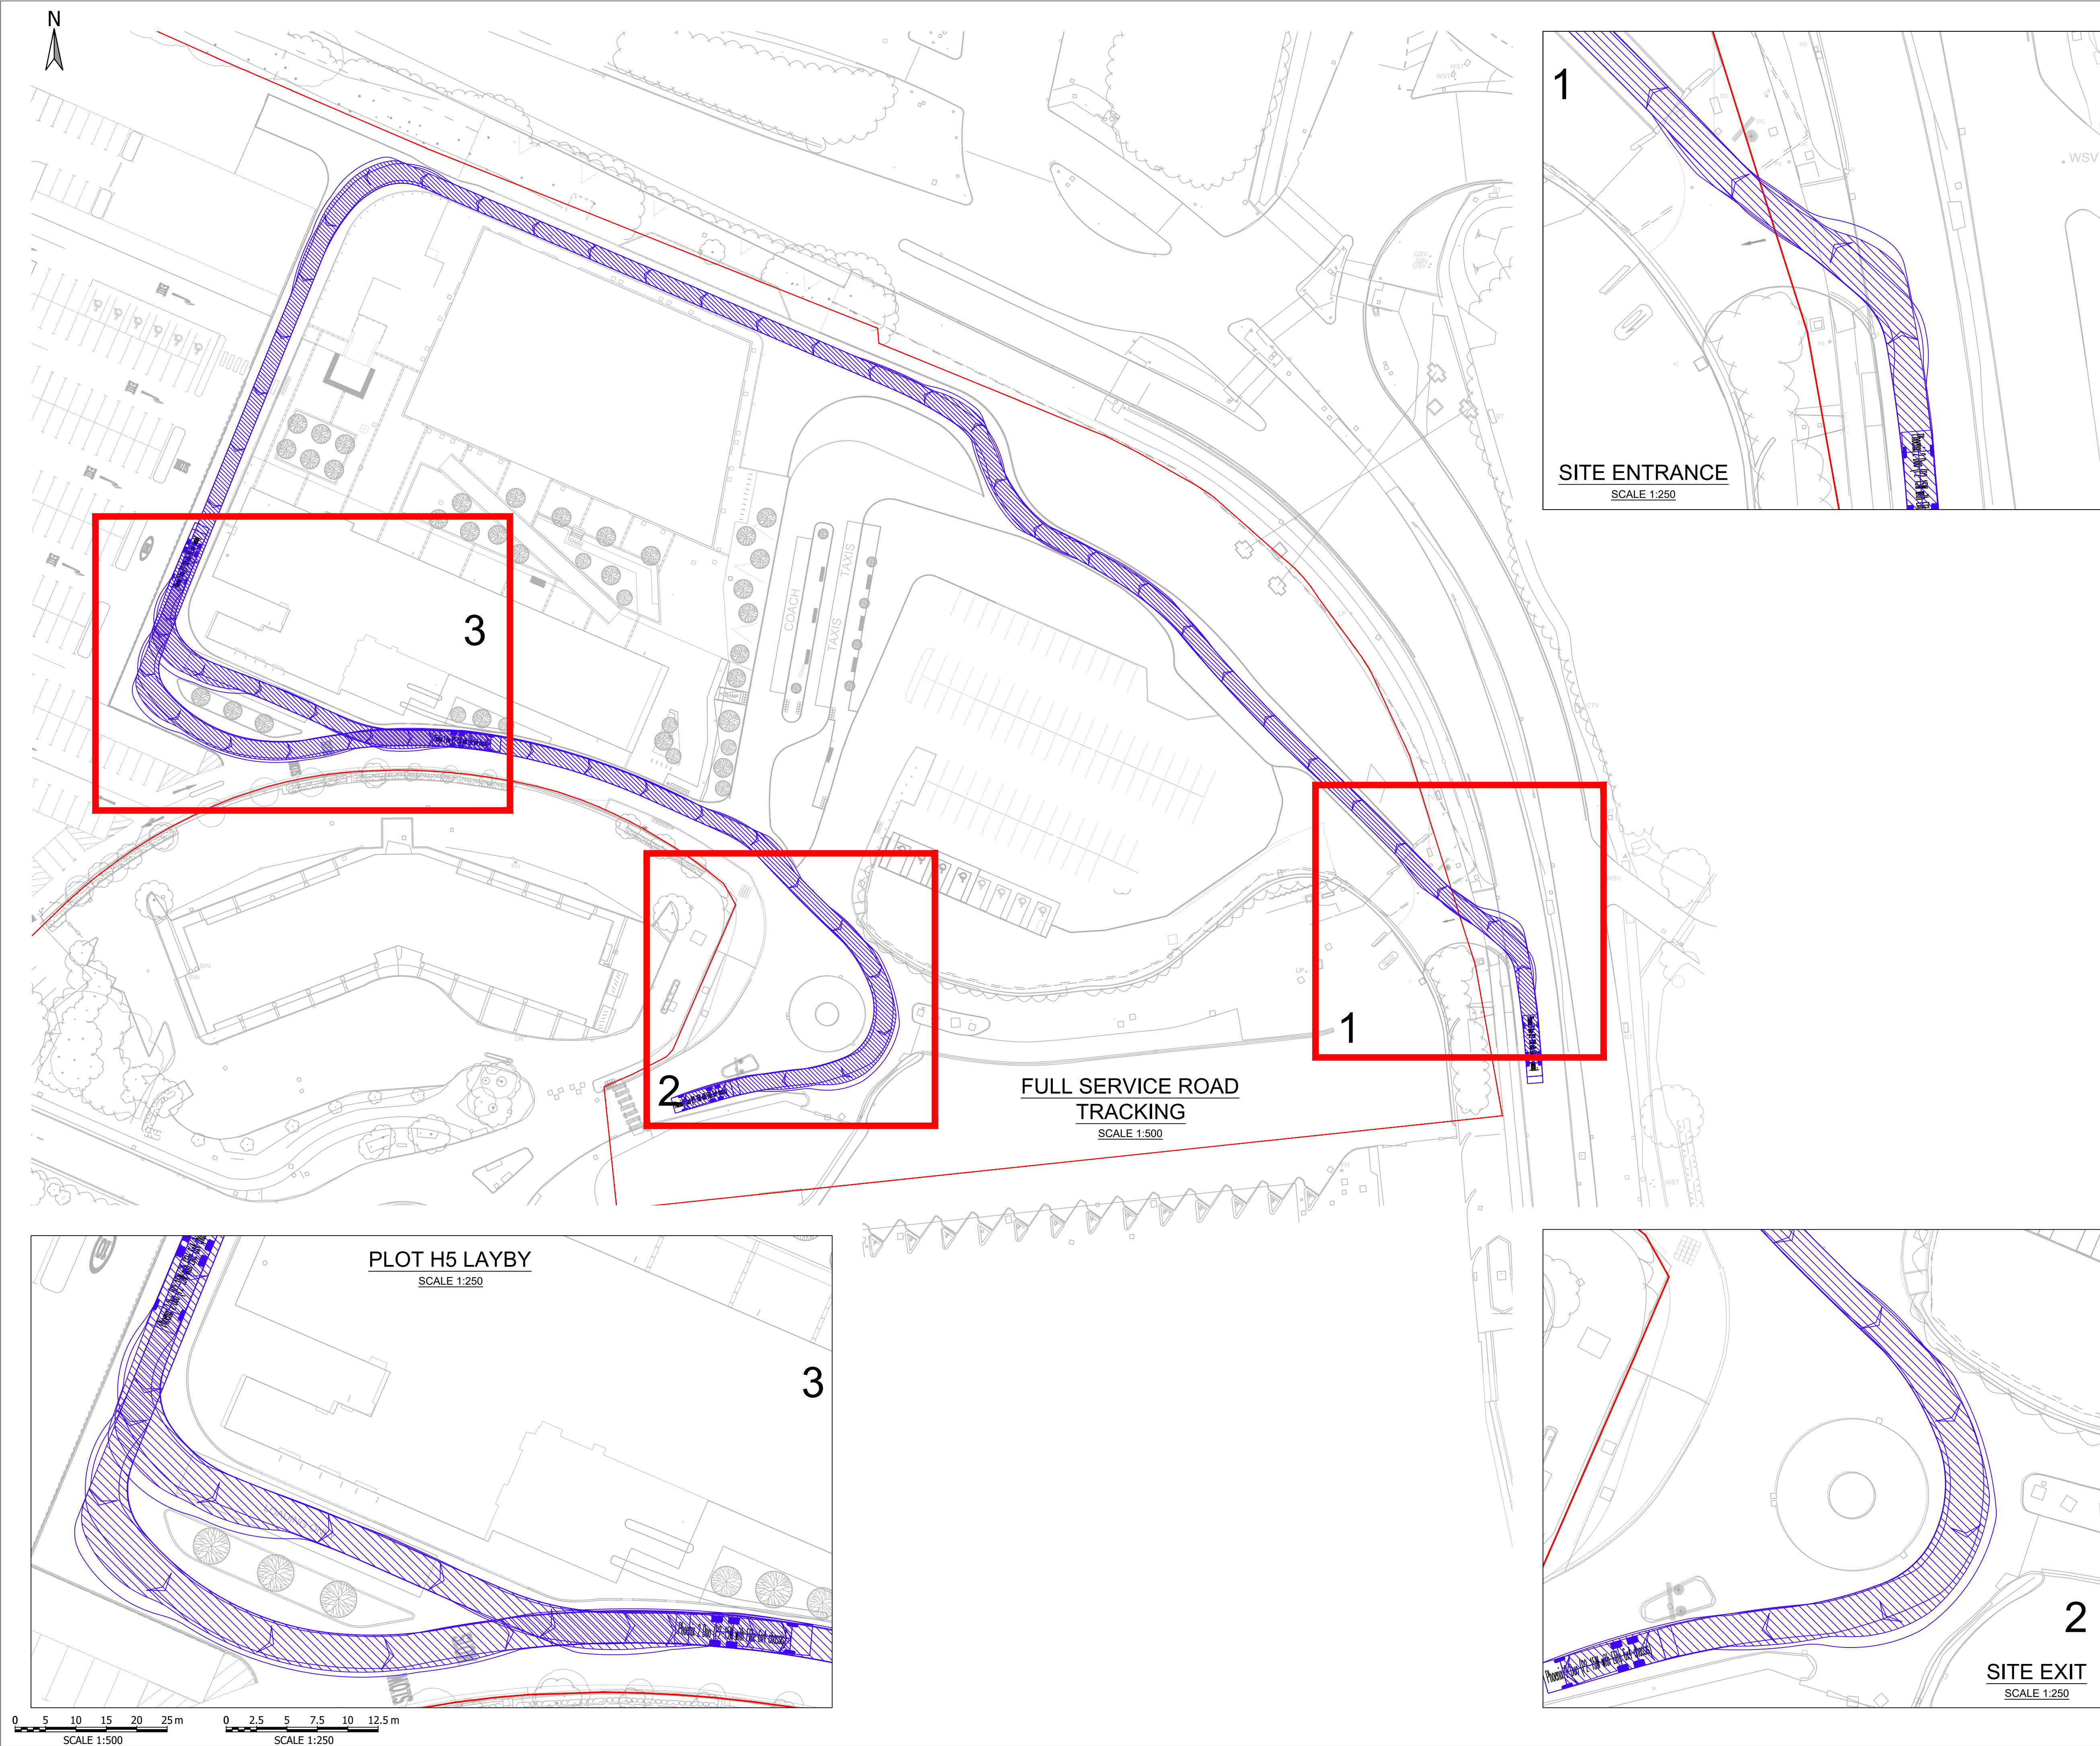

NOTES - GENERAL NOTES

- ALL DIMENSIONS IN METERS UNLESS SPECIFIED OTHERWISE.
- THIS DRAWING IT BE READ IN CONJUNCTION WITH ALL OTHER TETRA-TECH DRAWINGS AND RELEVANT 3RD PARTY INFORMATION

KEY

PROPOSED DEVELOPMENT BOUNDARY

PHOENIX 2 DUO (P2-15W WITH ELITE 6X4 CHASSIS)

OVERALL LENGTH	11.200m
OVERALL WIDTH	2.530m
OVERALL BODY HEIGHT	3.751m
MIN BODY GROUND CLEARANCE	0.304m
TRACK WIDTH	2.500m
LOCK TO LOCK TIME	4.00s
KERB TO KERB TURNING RADIUS	9.500m

PRELIMINARY ISSUE

P03	UPDATED KERB	21.01.2025	SS	JS	NM
P02	UPDATED SITE LAYOUT	11.11.2024	SS	JS	NM
P01	PRELIMINARY ISSUE	27.09.2024	JS	JS	NM
Rev	Description	Date	Em	CHK	App

Issuing Office

Tetra Tech Leeds

3 Sovereign Square, Sovereign Street,
Leeds, United Kingdom, LS1 4ER

Tel: +44 (0)11 3278 7111
www.tetratetecheurope.com

Client



Manchester Airport Group

Project Name

Manchester Airport Premier Inn

Sheet Title

Vehicle Tracking
Premier Inn Service Road - Refuse Tracking

TTE Project Number	Drawn By	Date	Checked By	Date	Approved By	Date	Scale	@ A1	Suitability
B055332	JS	Mar '24	JS	Mar '24	NM	Mar '24	AS SHOWN		S2
Client Project Number	Originator	Volume/System	Level/Location	Type/Code	Role	Number	Revision		
B055332	- TTE	- 00	- XX	- DR	- C	- 408106			P03

© Copyright Tetra Tech

TTE_MT_v1