


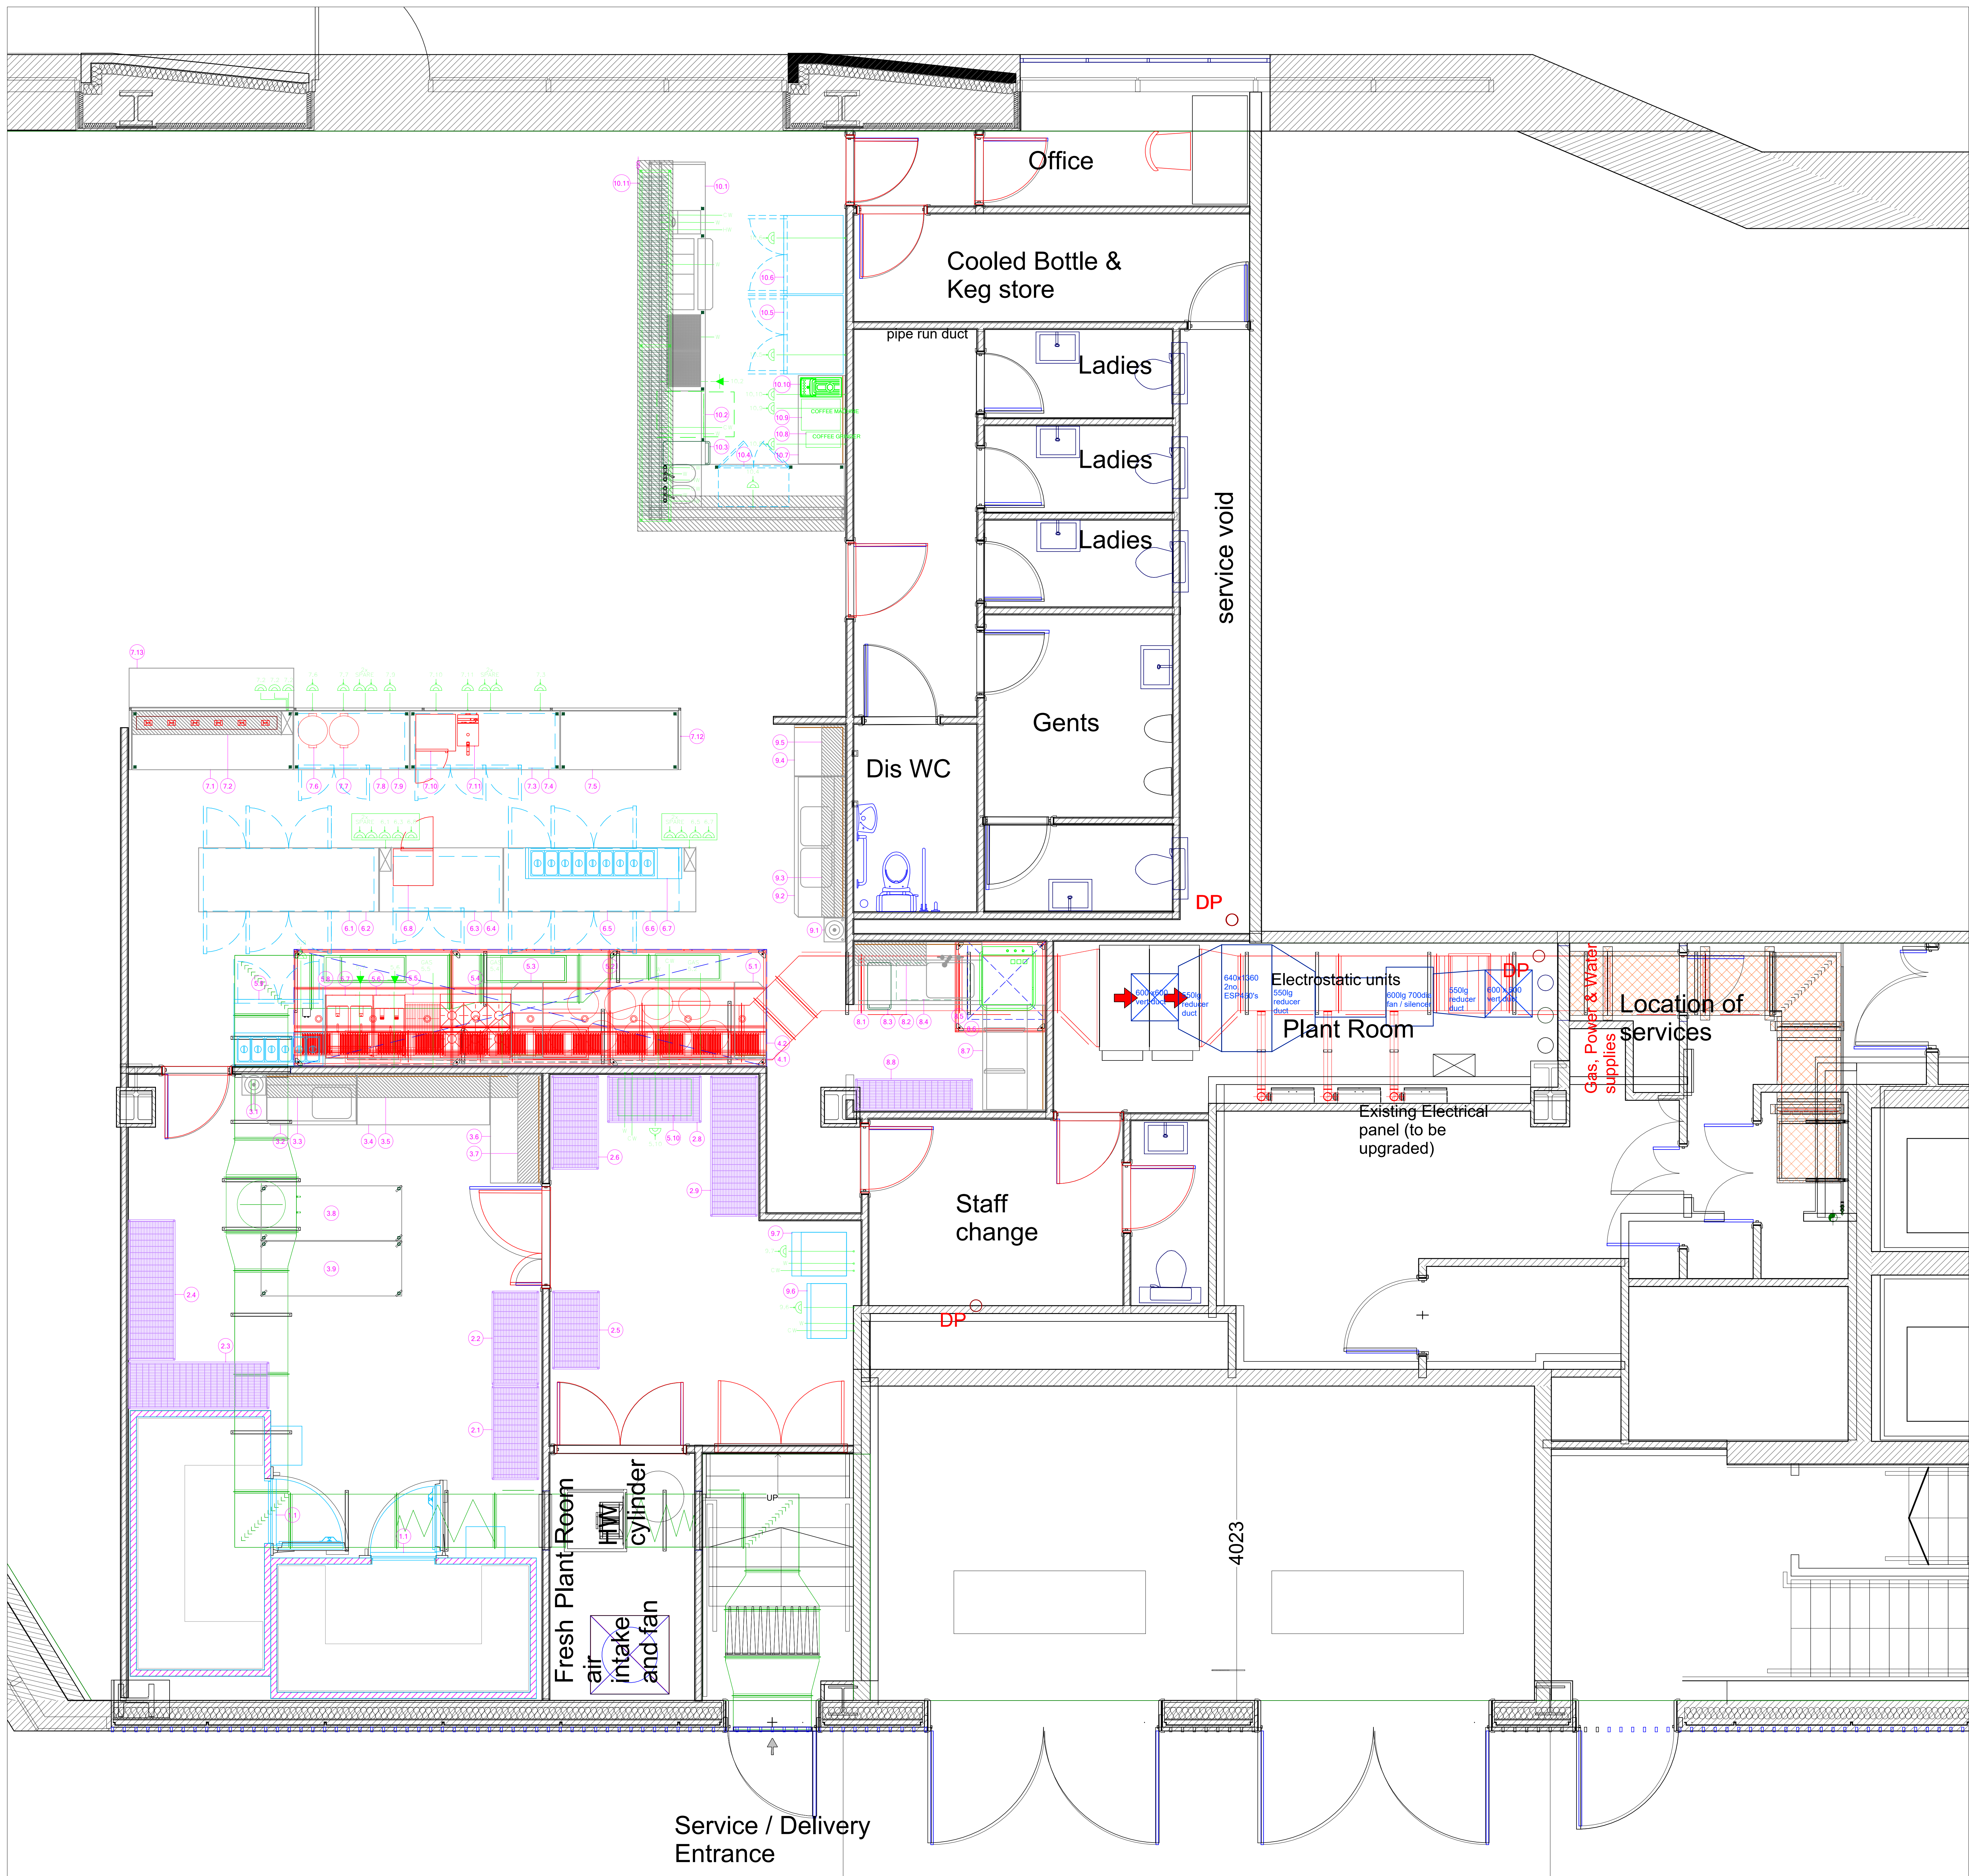

1 KITCHEN LAYOUT PLAN
1 : 30



Rev	Description	Date
P01	FOR REVIEW	07/02/25
P02	LENGTH OF ITEM 4.01 IFESW_1 INCREASED, INFILL BENCH ADDED TO COOKLINE AND FRYER WIDTH INCREASED FLOW RATES UPDATED TO SUIT.	04/03/25

PROJECT NAME
Zaap Restaurants, Manchester

PROJECT ADDRESS
Lincoln Square
Lincoln Building
Brazennose St
Manchester

TITLE
M2 5AD
Kitchen Layout Plan

CLIENT
ACME

PROJECT NUMBER
17072

DRAWING NUMBER
007

REV
P02

SCALE (@A0)
1 : 30

DRAWN BY
SM

CHECKED BY
LP

DATE
04/03/25