


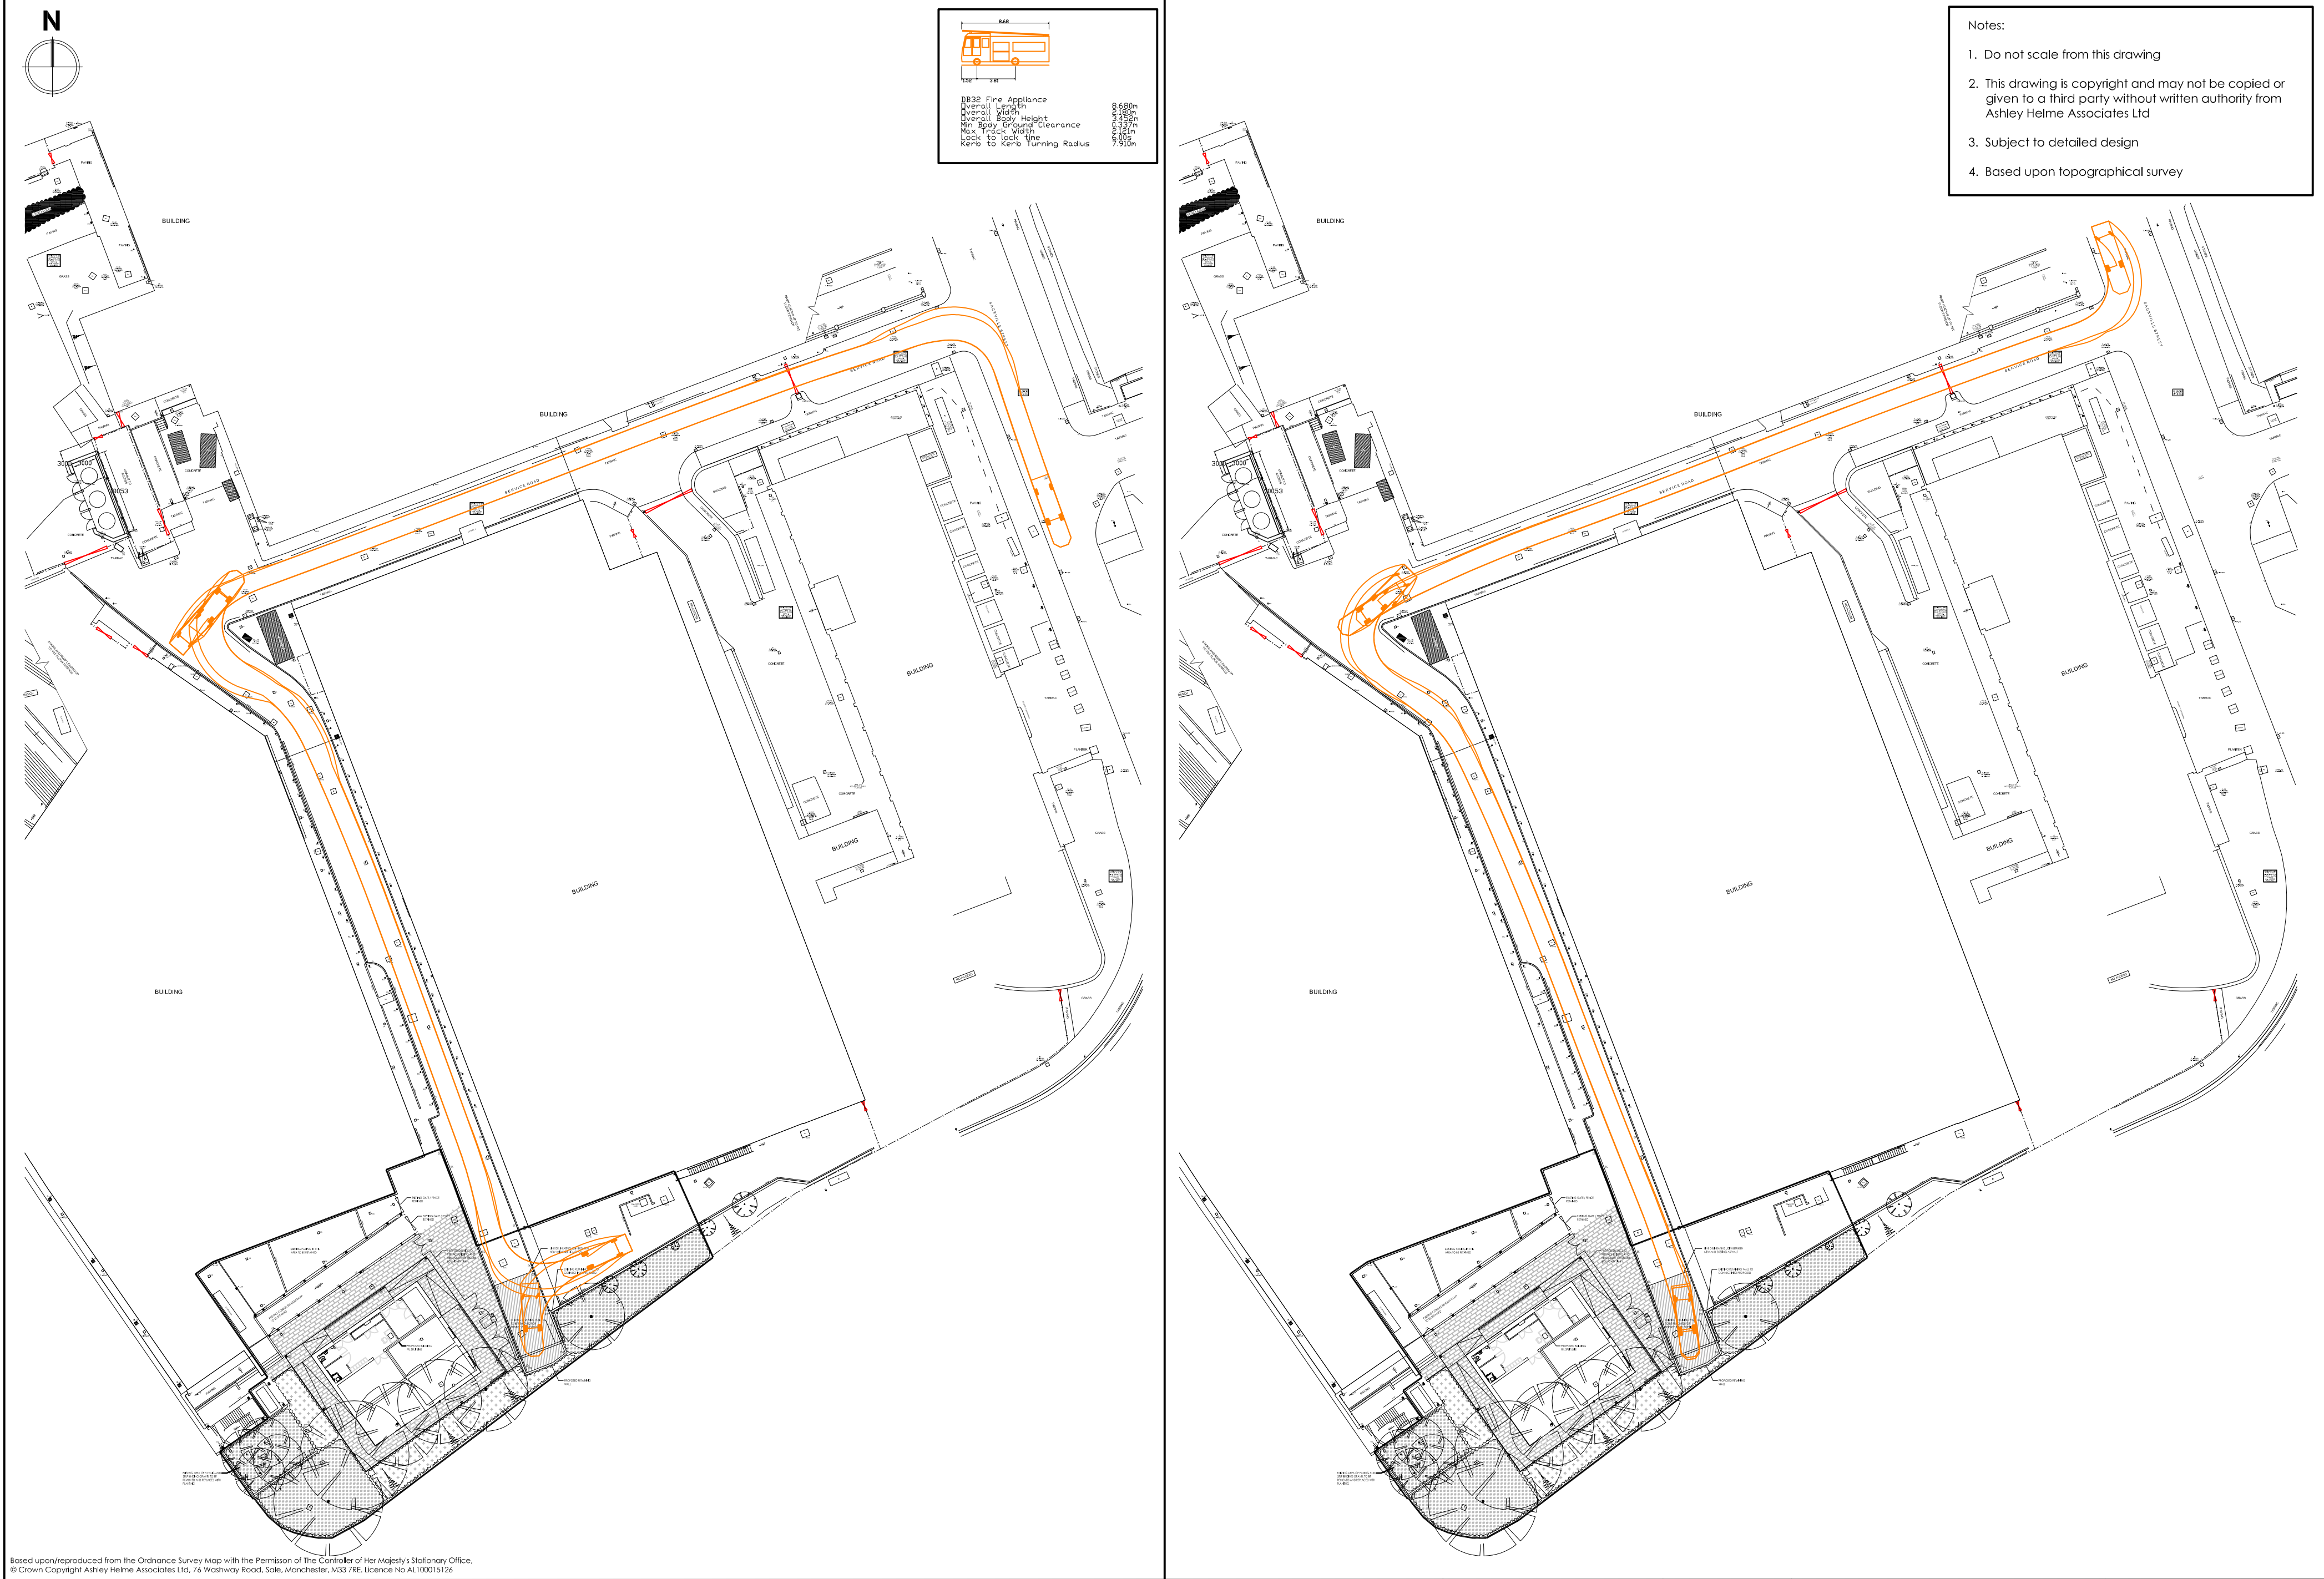

Based upon/reproduced from the Ordnance Survey Map with the Permission of The Controller of Her Majesty's Stationary Office.
© Crown Copyright Ashley Helme Associates Ltd, 76 Washway Road, Sale, Manchester, M33 7RE, Licence No AL100015126

Project UNIVERSITY OF MANCHESTER NORTH CAMPUS ENERGY CENTRE		Title SWEPT PATH ANALYSIS: FIRE APPLIANCE	Dwg No 1963/SP/02	Rev A	 ASHLEY HELME ASSOCIATES	Telephone 0161 972 0552 aha@ashleyhelme.co.uk www.ashleyhelme.co.uk
Client UNIVERSITY OF MANCHESTER			Date JANUARY 2025	Scale 1:500@A2		