


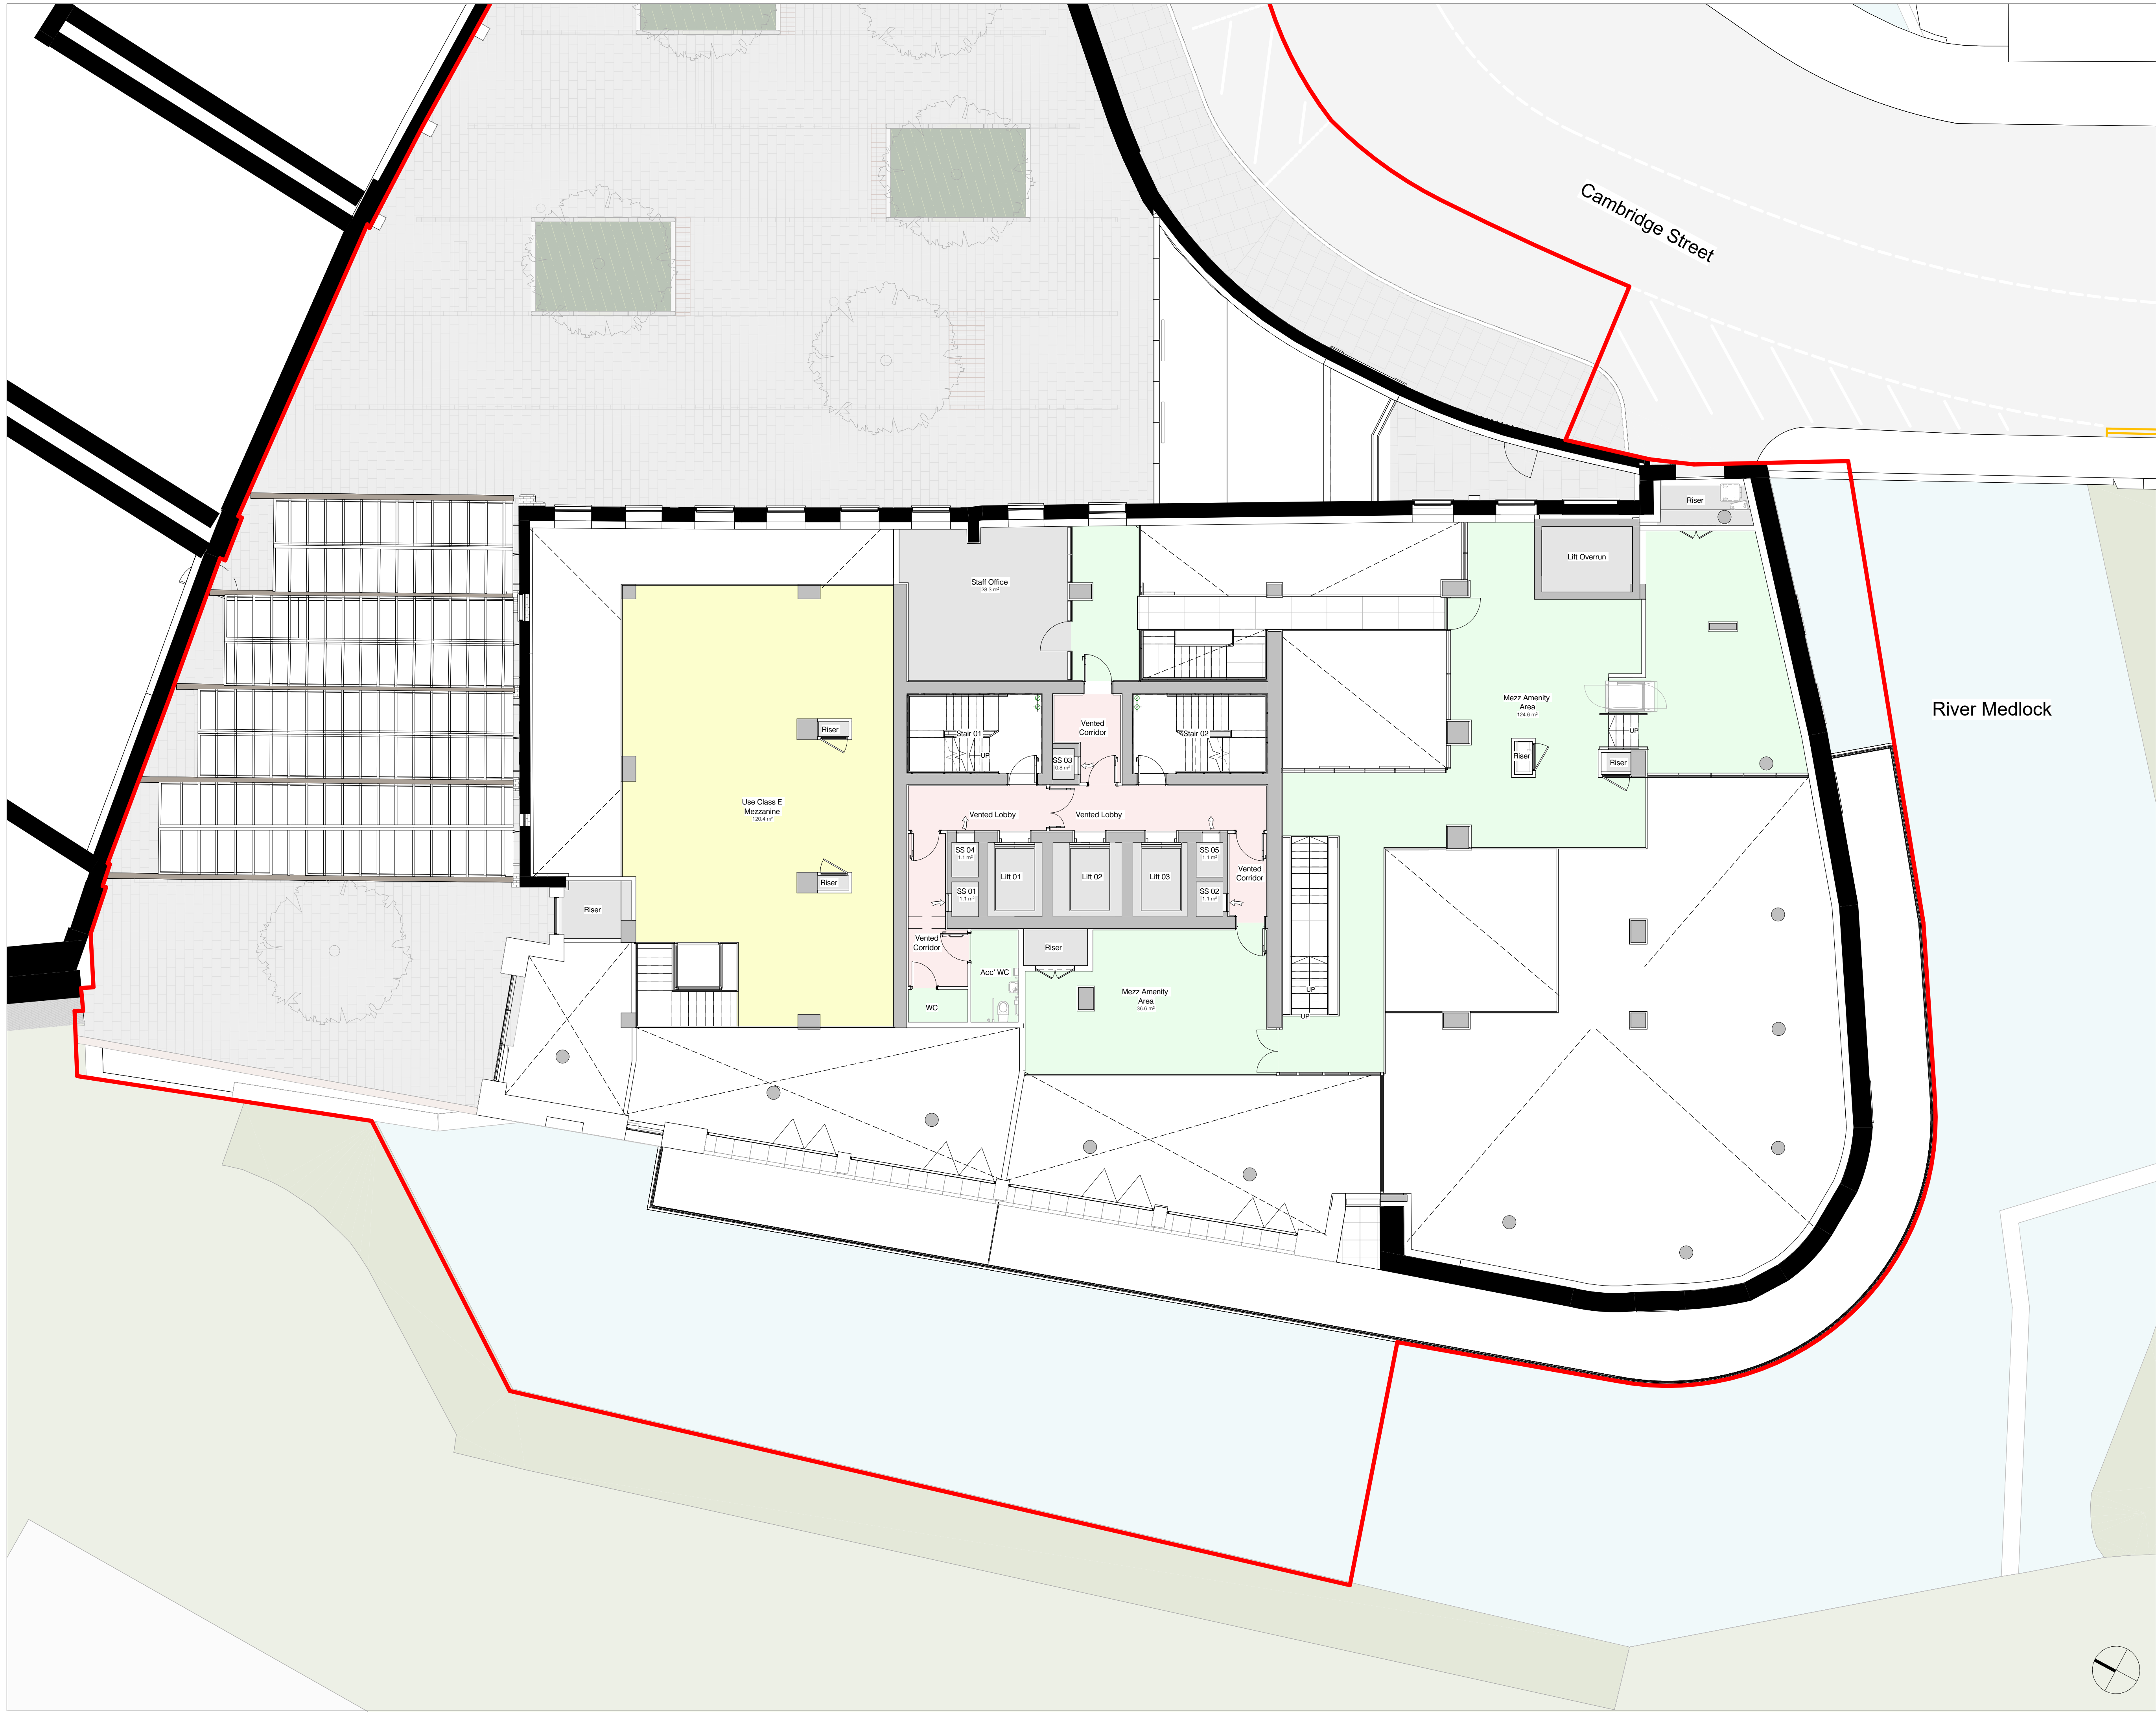

DO NOT SCALE
Work to annotated dimensions only. Read drawings in conjunction with relevant specification, Structural Engineers' and Services Engineers' drawings. Confirm all dimensions before commencement of any work on site or fabrication.

P5	Planning Issue	26.02.2025
P4	Issued for information	12.02.2025
P3	Layout updated following changes to BS9991	09.01.2025
P2	Use class of ground floor unit updated.	21.11.2024
P1	First Issue	15.11.2024
Rev:	Details:	Date:

client:
Manner

project:
The Hotspur Press
job number:
0655
status:
Stage 03

title:
Proposed Level - Mezzanine

scale:
1 : 100
@ A1

drawing number:
0655-HOD-THP-M1-DR-A-(-)00M

current revision date:
26.02.2025

revision:
P5

SGI Studios
1 Kelsie Place
Marine Parade, M15 4LE
t: +44(0)161 832 9842
e: mail@hodderandpartners.com
w: www.hodderandpartners.com

hodder+partners