


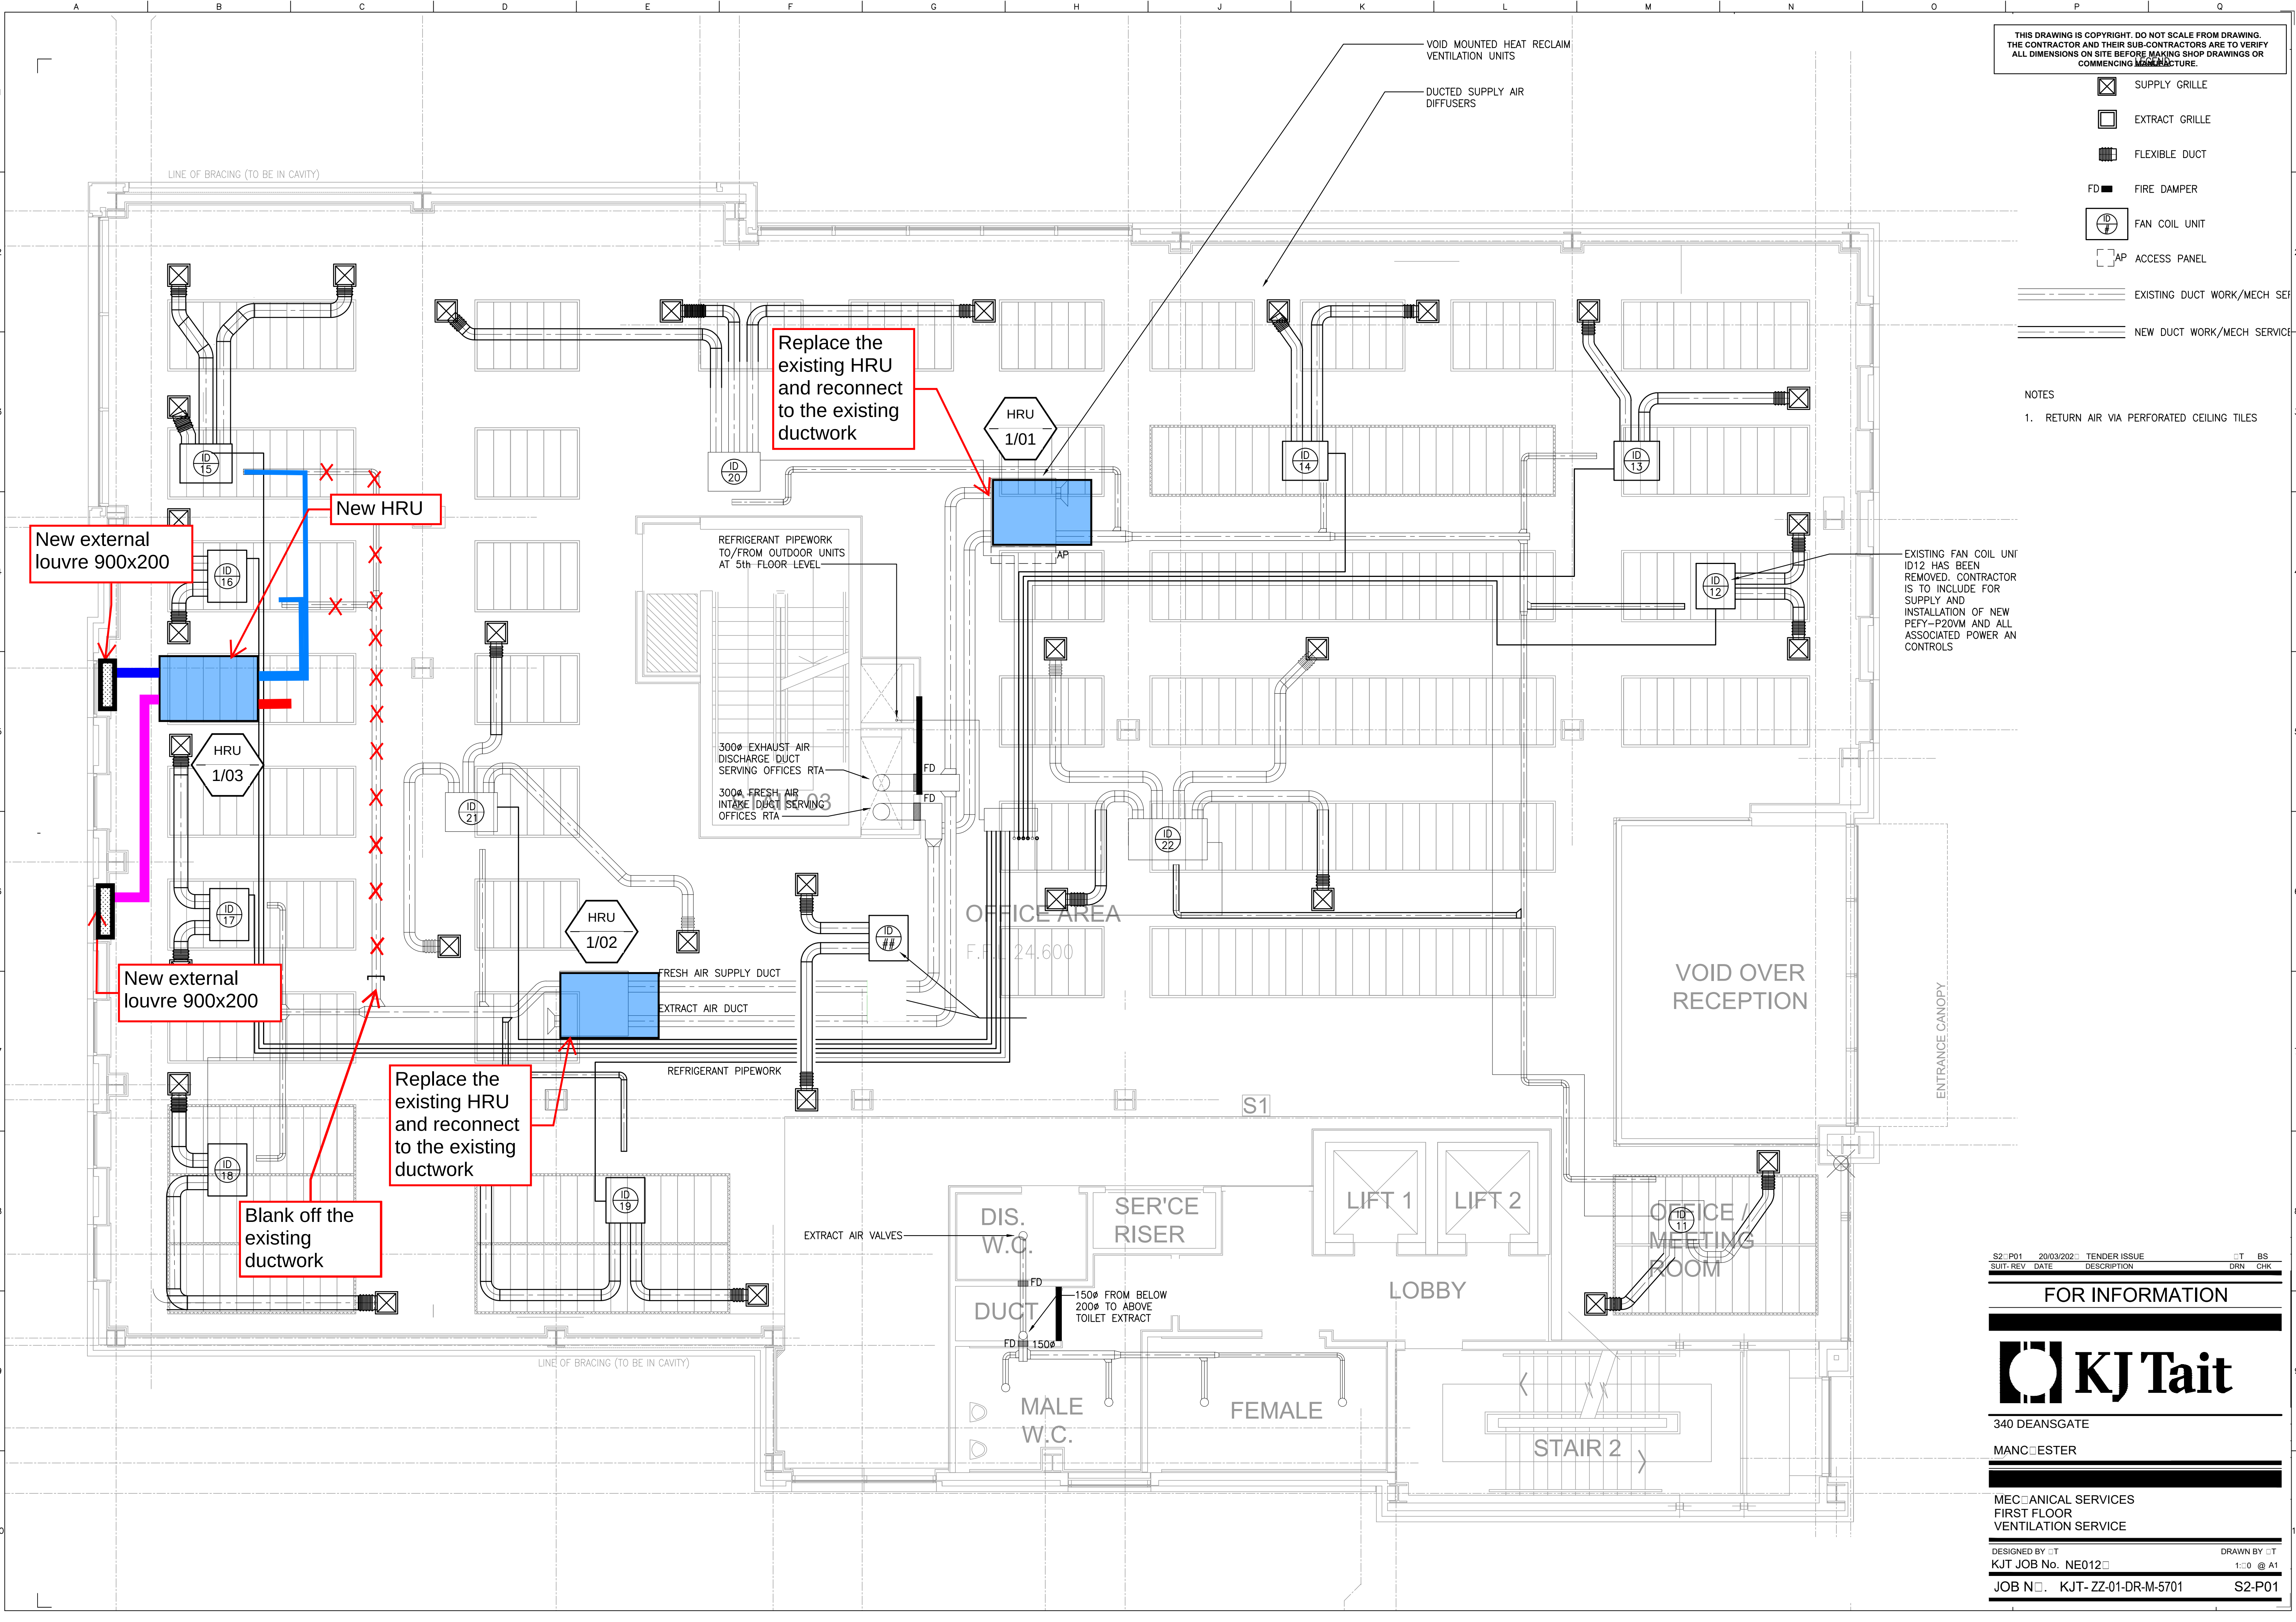

THIS DRAWING IS COPYRIGHT. DO NOT SCALE FROM DRAWING. THE CONTRACTOR AND THEIR SUB-CONTRACTORS ARE TO VERIFY ALL DIMENSIONS ON SITE BEFORE MAKING SHOP DRAWINGS OR COMMENCING CONSTRUCTION.

- SUPPLY GRILLE
- EXTRACT GRILLE
- FLEXIBLE DUCT
- FIRE DAMPER
- FAN COIL UNIT
- ACCESS PANEL
- EXISTING DUCT WORK/MECH SERVICE
- NEW DUCT WORK/MECH SERVICE

NOTES
1. RETURN AIR VIA PERFORATED CEILING TILES

EXISTING FAN COIL UNIT ID12 HAS BEEN REMOVED. CONTRACTOR IS TO INCLUDE FOR SUPPLY AND INSTALLATION OF NEW PEFY-P20VM AND ALL ASSOCIATED POWER AND CONTROLS

S2-P0120/03/2022TENDER ISSUESUIT-REVDATEDESCRIPTIONTBSDRNCHK

FOR INFORMATION

KJ Tait

340 DEANS GATE

MANCHESTER

MECHANICAL SERVICES
FIRST FLOOR
VENTILATION SERVICE

DESIGNED BY T
KJT JOB No. NE012

DRAWN BY T
1:0 @ A1

JOB No. KJT-ZZ-01-DR-M-5701S2-P01