


Notes

This drawing is the property of Mike Macpherson Architects and copyright is reserved by them. This drawing is not to be copied or disclosed by or to any unauthorised persons without the prior written consent of Mike Macpherson Architects.

All dimensions are to be checked on site prior to construction, manufacture of any components and ordering of materials and equipment.

Any discrepancies are to be reported to the architect for clarification.

All materials and workmanship to be in accordance with the current British Standards and codes of practice.

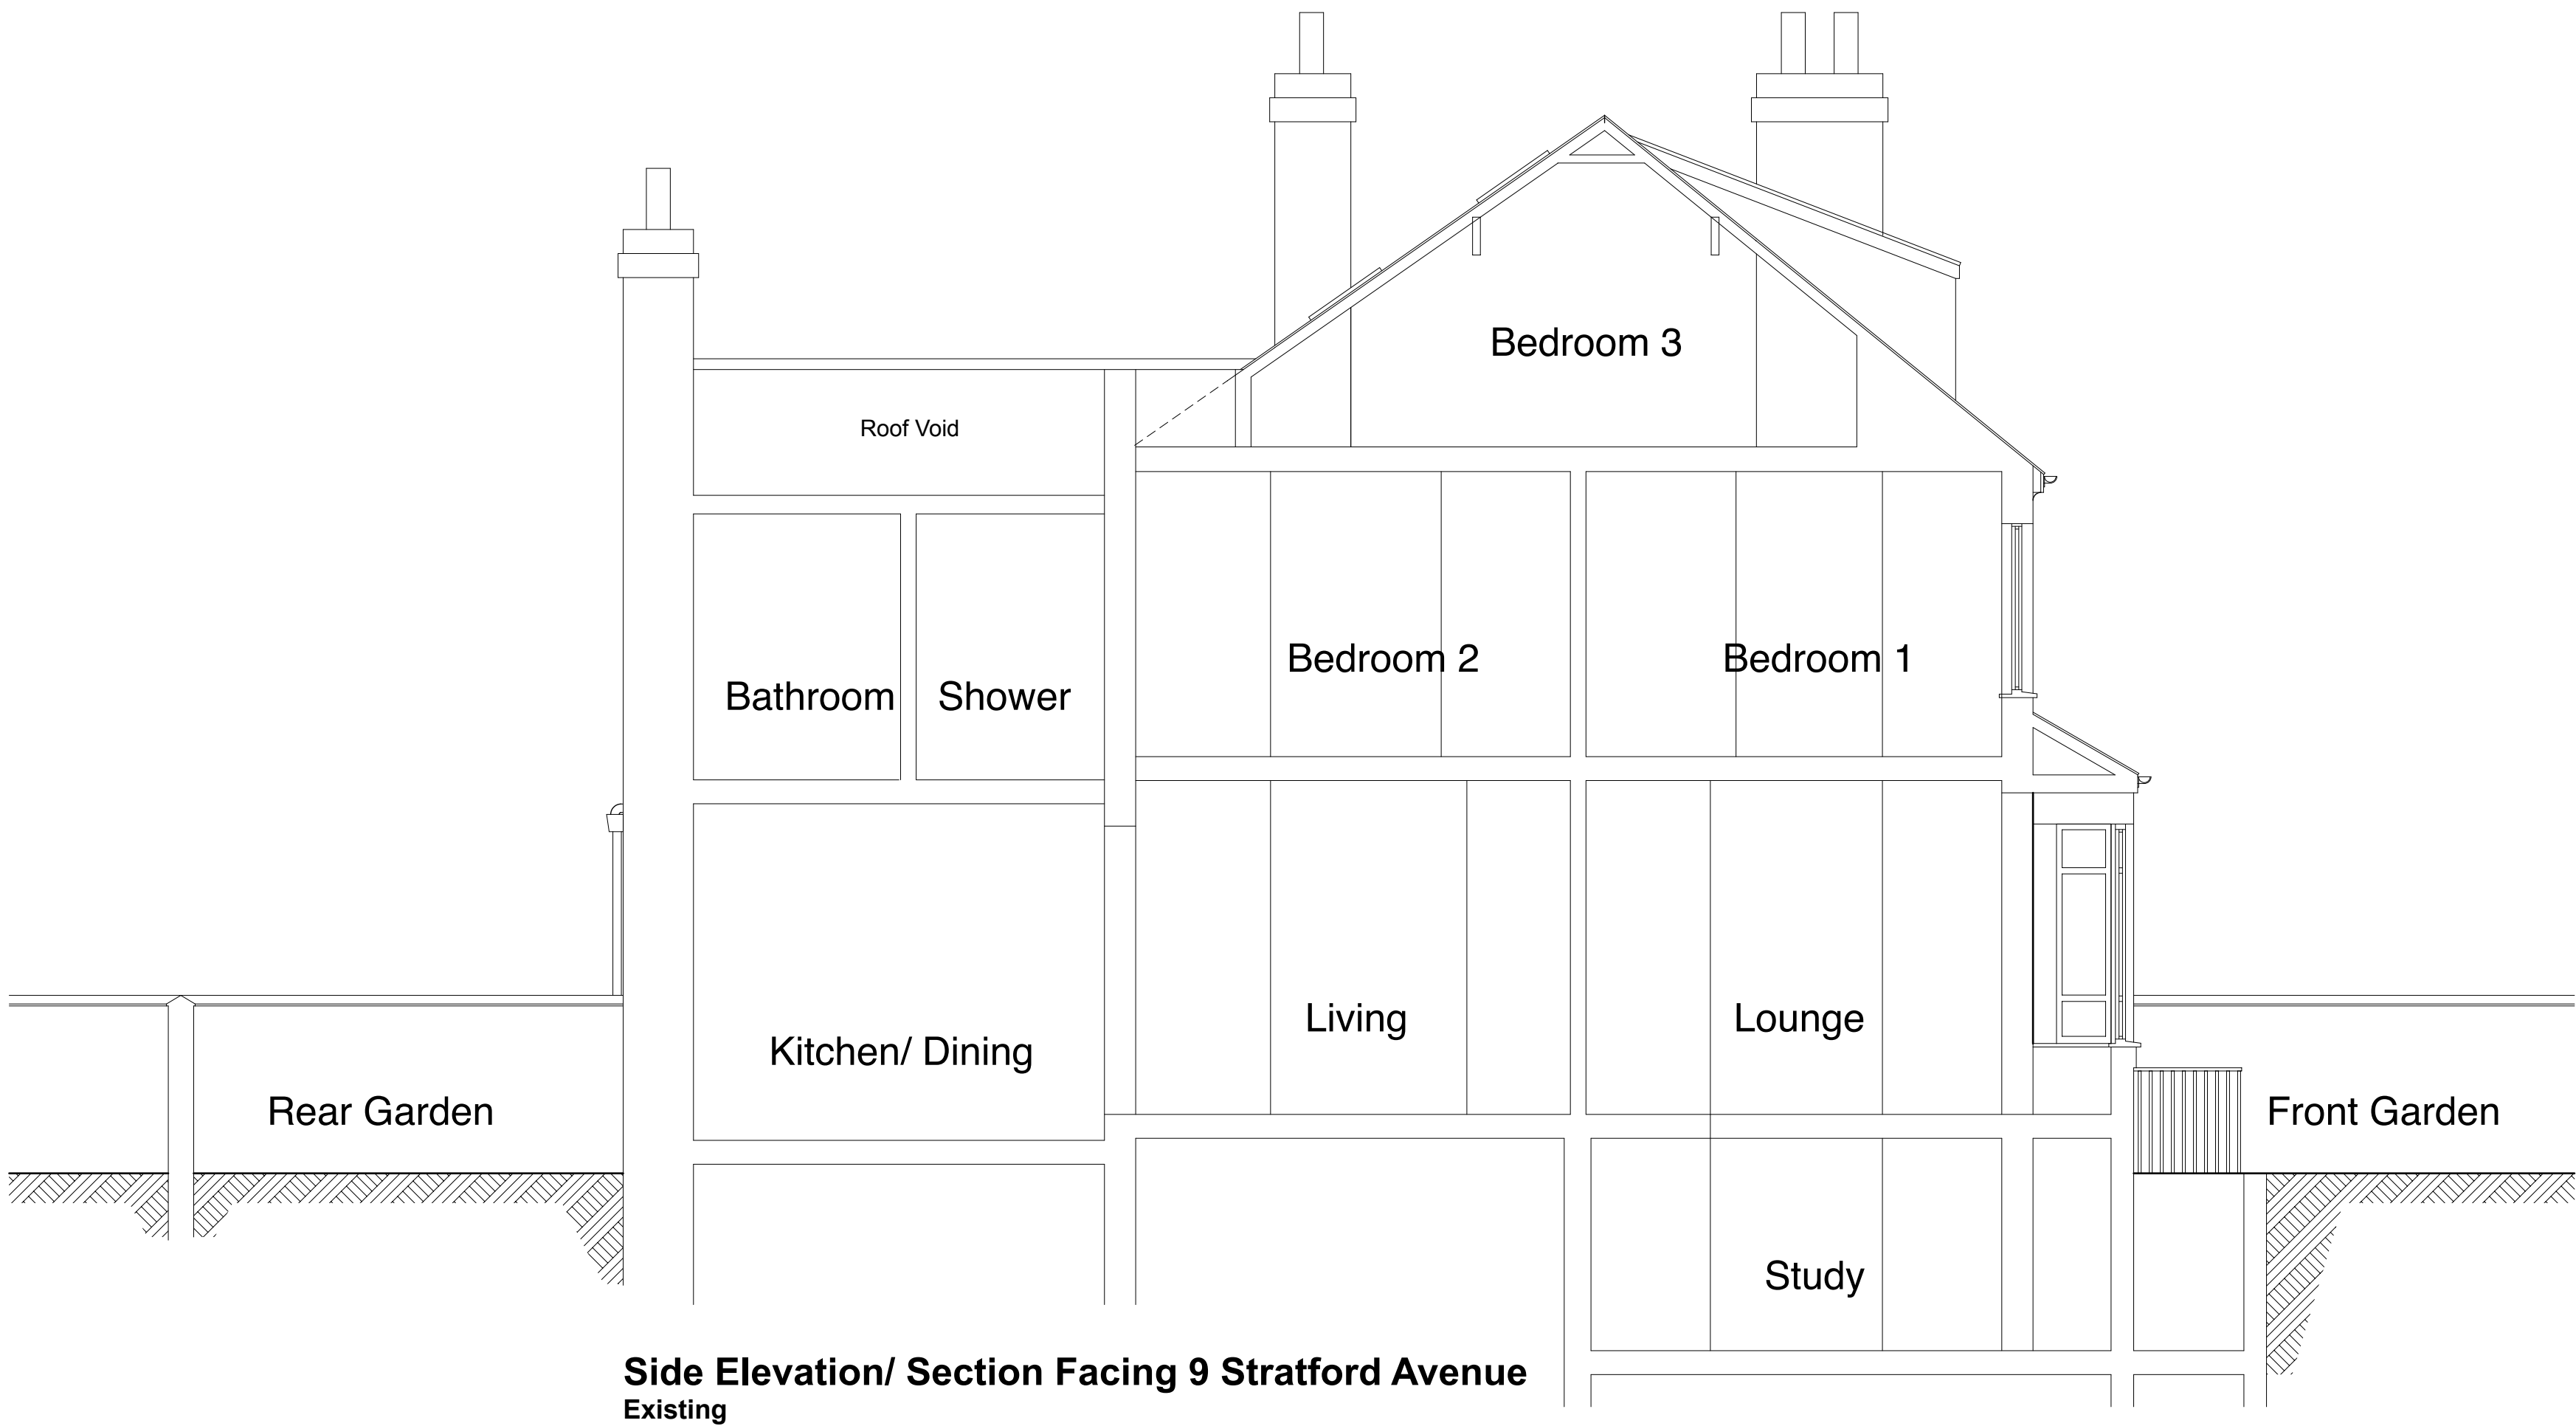

PLANNING ISSUE

REVISIONS		
Scheme		
Dormer Loft Extension		
11 Stratford Avenue		
West Didsbury		
Manchester M20 2LH		
Client		
Mr & Mrs Bradley		
Title		
Existing Elevations		
Scale	Date	Drawn
1:50	22.1.25	MM
Job No	Dwg No	Rev
P412	04	