


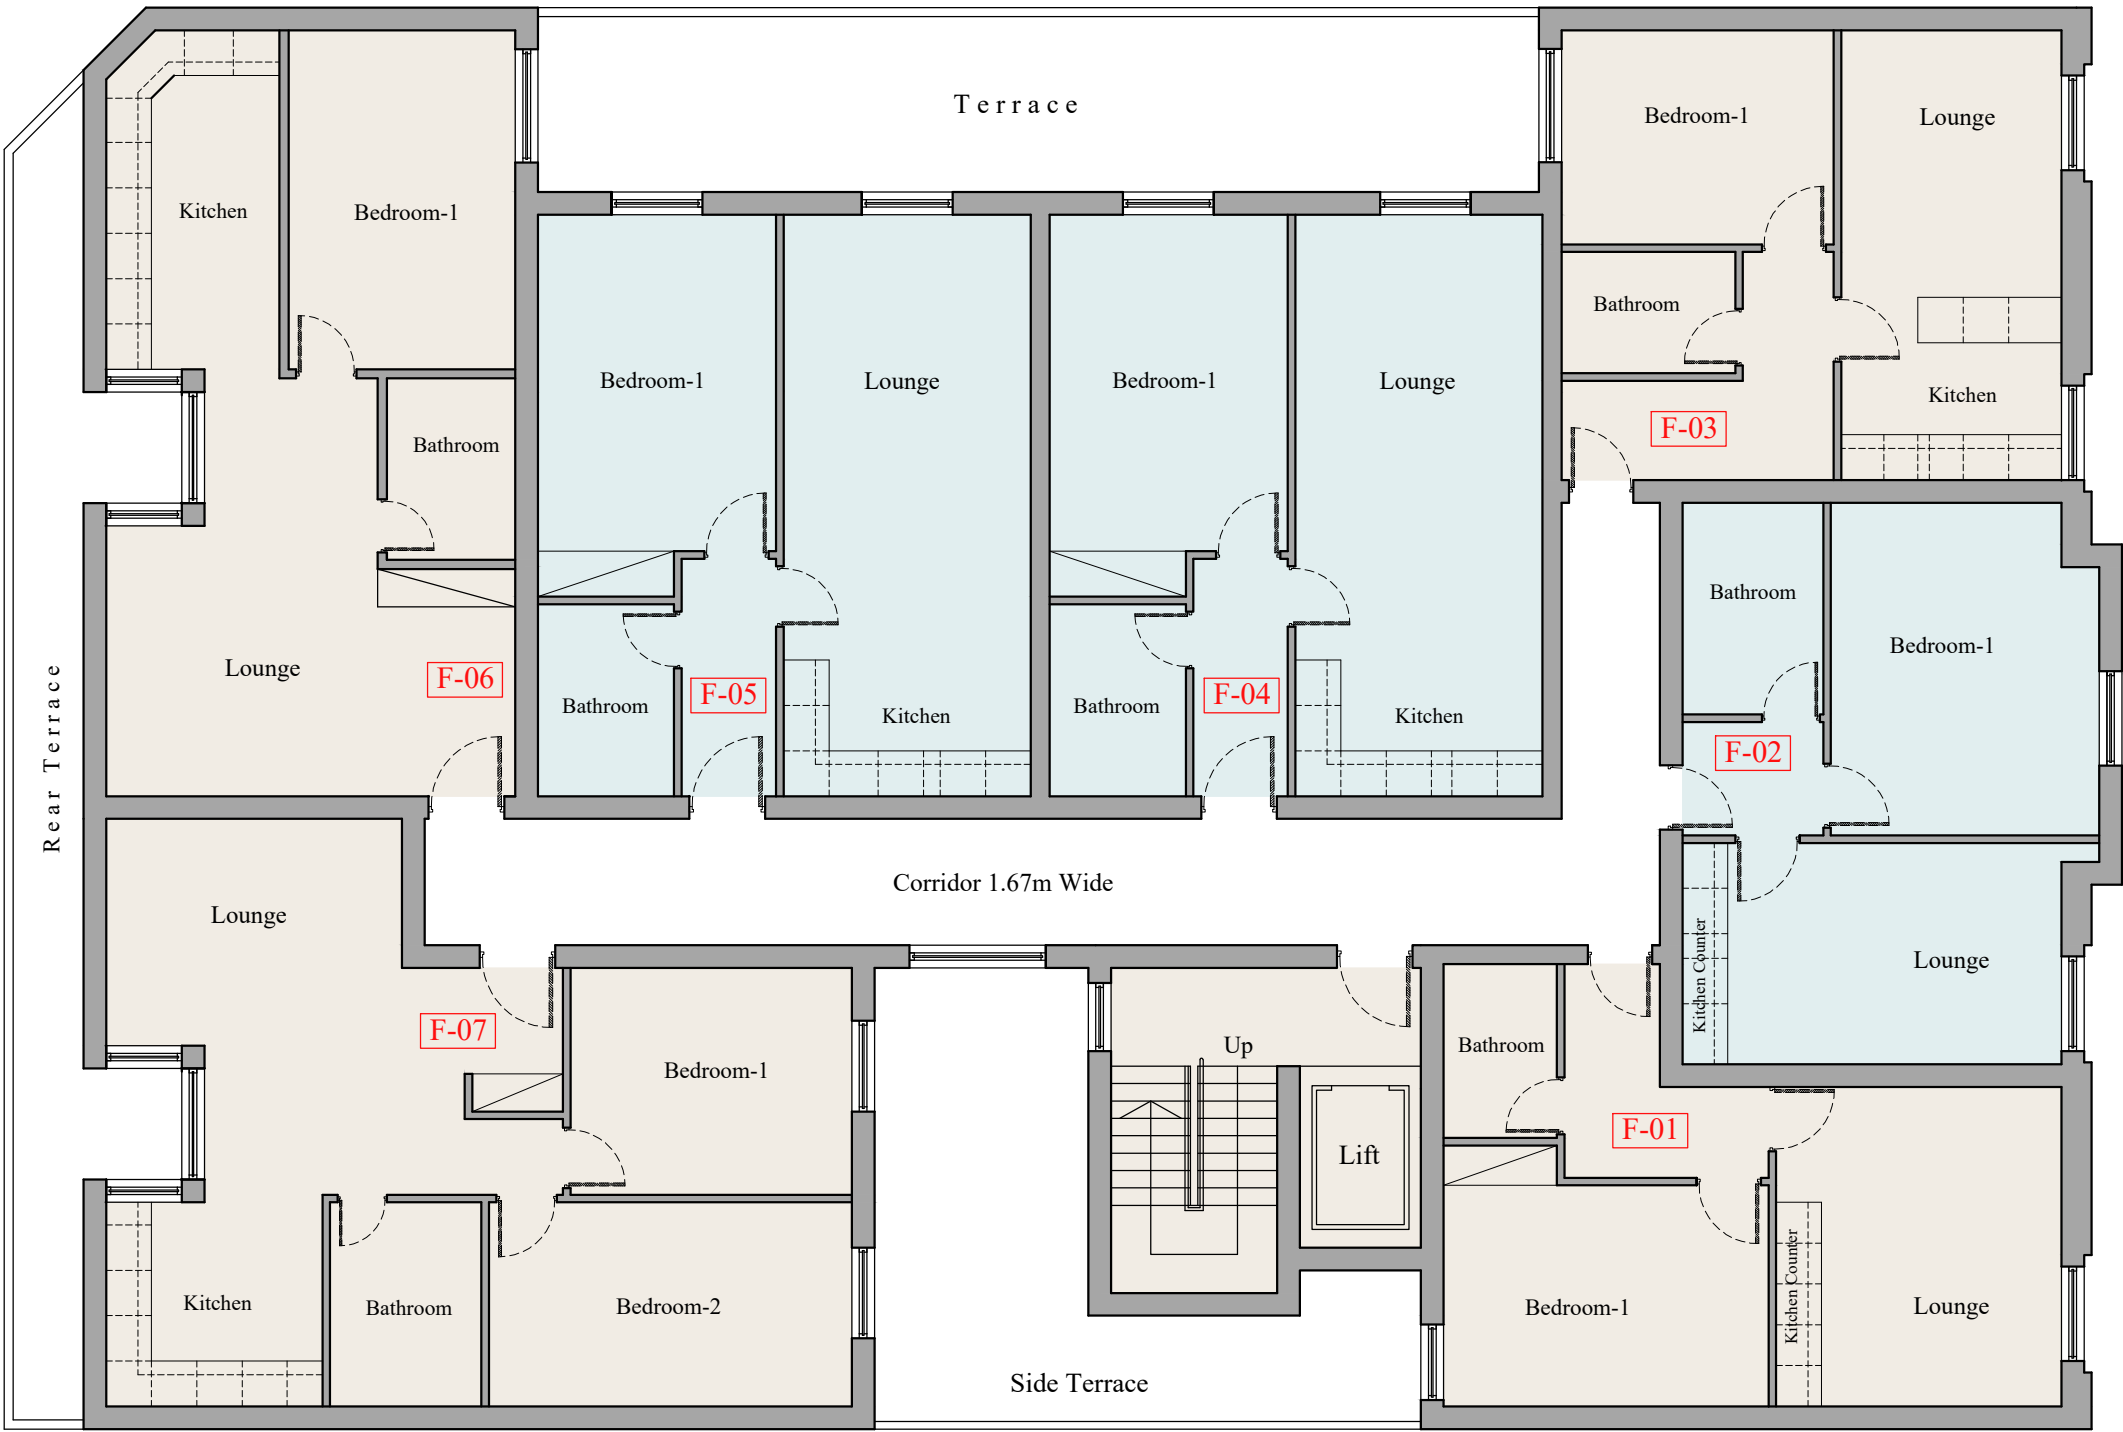

F-01	One Bed One Person	39.17m ²
F-02	One Bed One Person	39.18m ²
F-03	One Bed One Person	39.35m ²
F-04	One Bed Two Person	50.13m ²
F-05	One Bed Two Person	50.13m ²
F-06	One Bed Two Person	51.94m ²
F-07	Two Bed Three Persons	62.25m ²

