


4.864 mm


225

WATCHES of SWITZERLAND

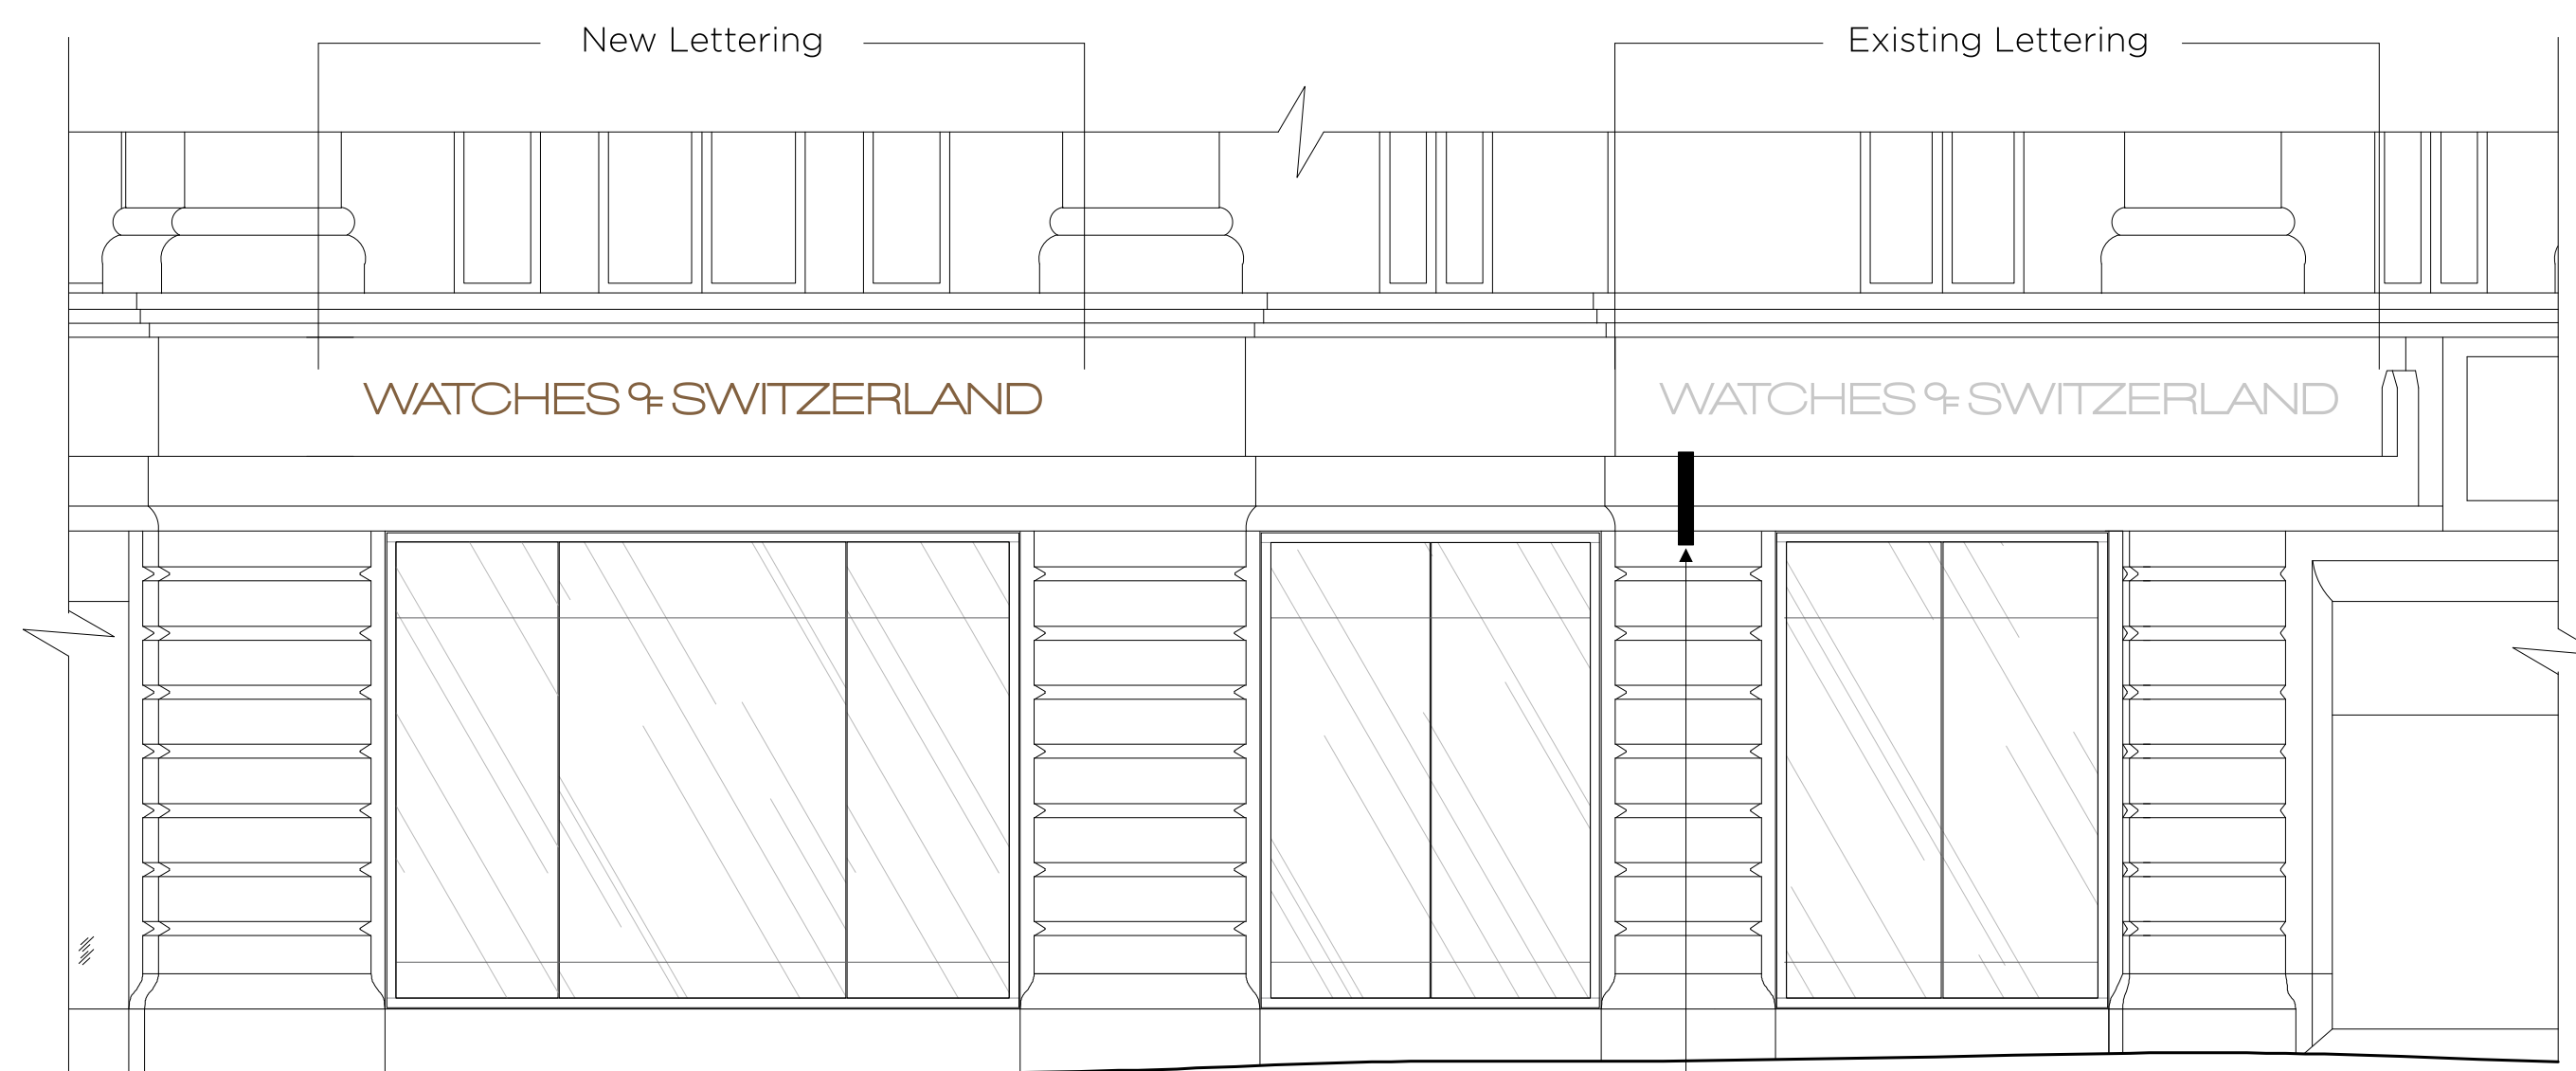


Proposed Elevation

Double Sided Projecting Box

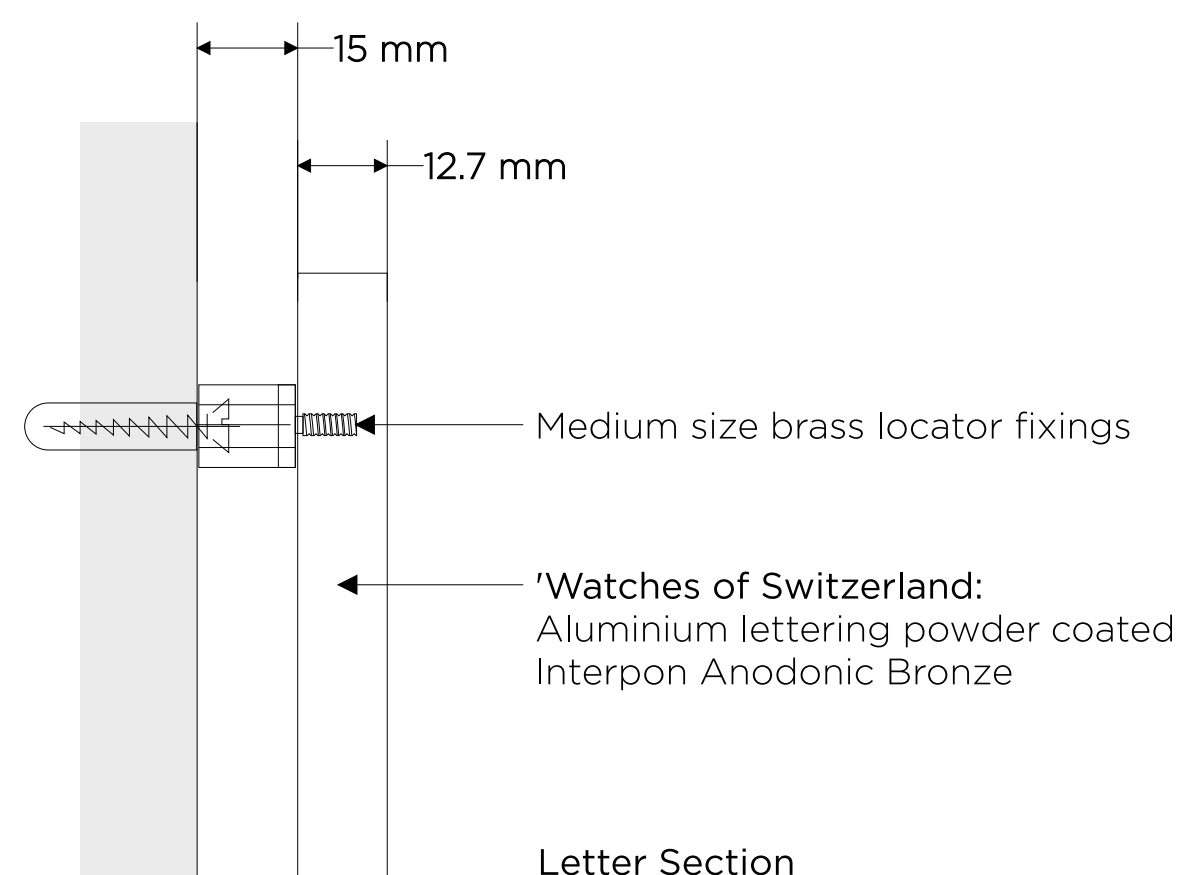

Letter Section

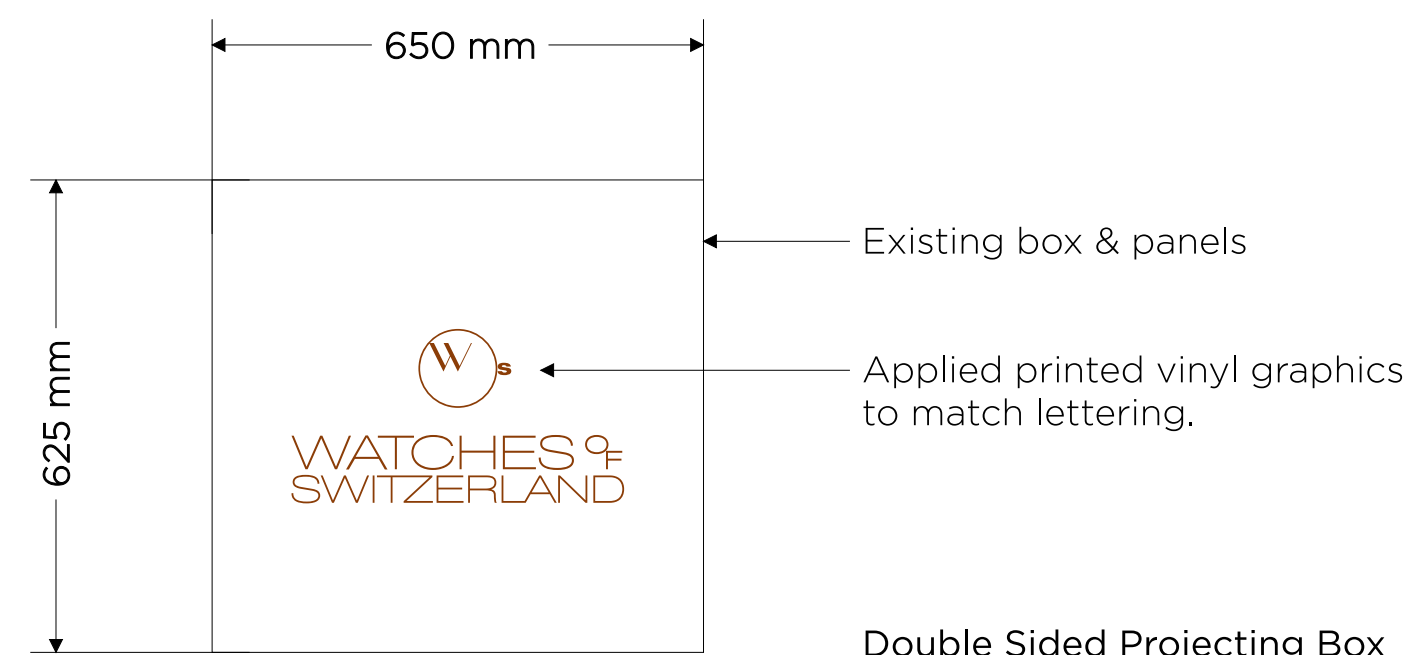

Double Sided Projecting Box



Harvey Combe Station Road Killingworth
Newcastle Upon Tyne NE12 6QQ
Tel (0191) 268 6394
www.harpersigns.co.uk
e-mail signs@harpersigns.co.uk

Client :
Watches of Switzerland Group Ltd.

Site :
Watches of Switzerland,
9-11 St. Anns Square,
Manchester,
M2 7EF.

Drawn by : *Andy W.* Date Req: Before Evening
21/02/2024.

Scale : Not to Scale.

Drawing No.
1350