



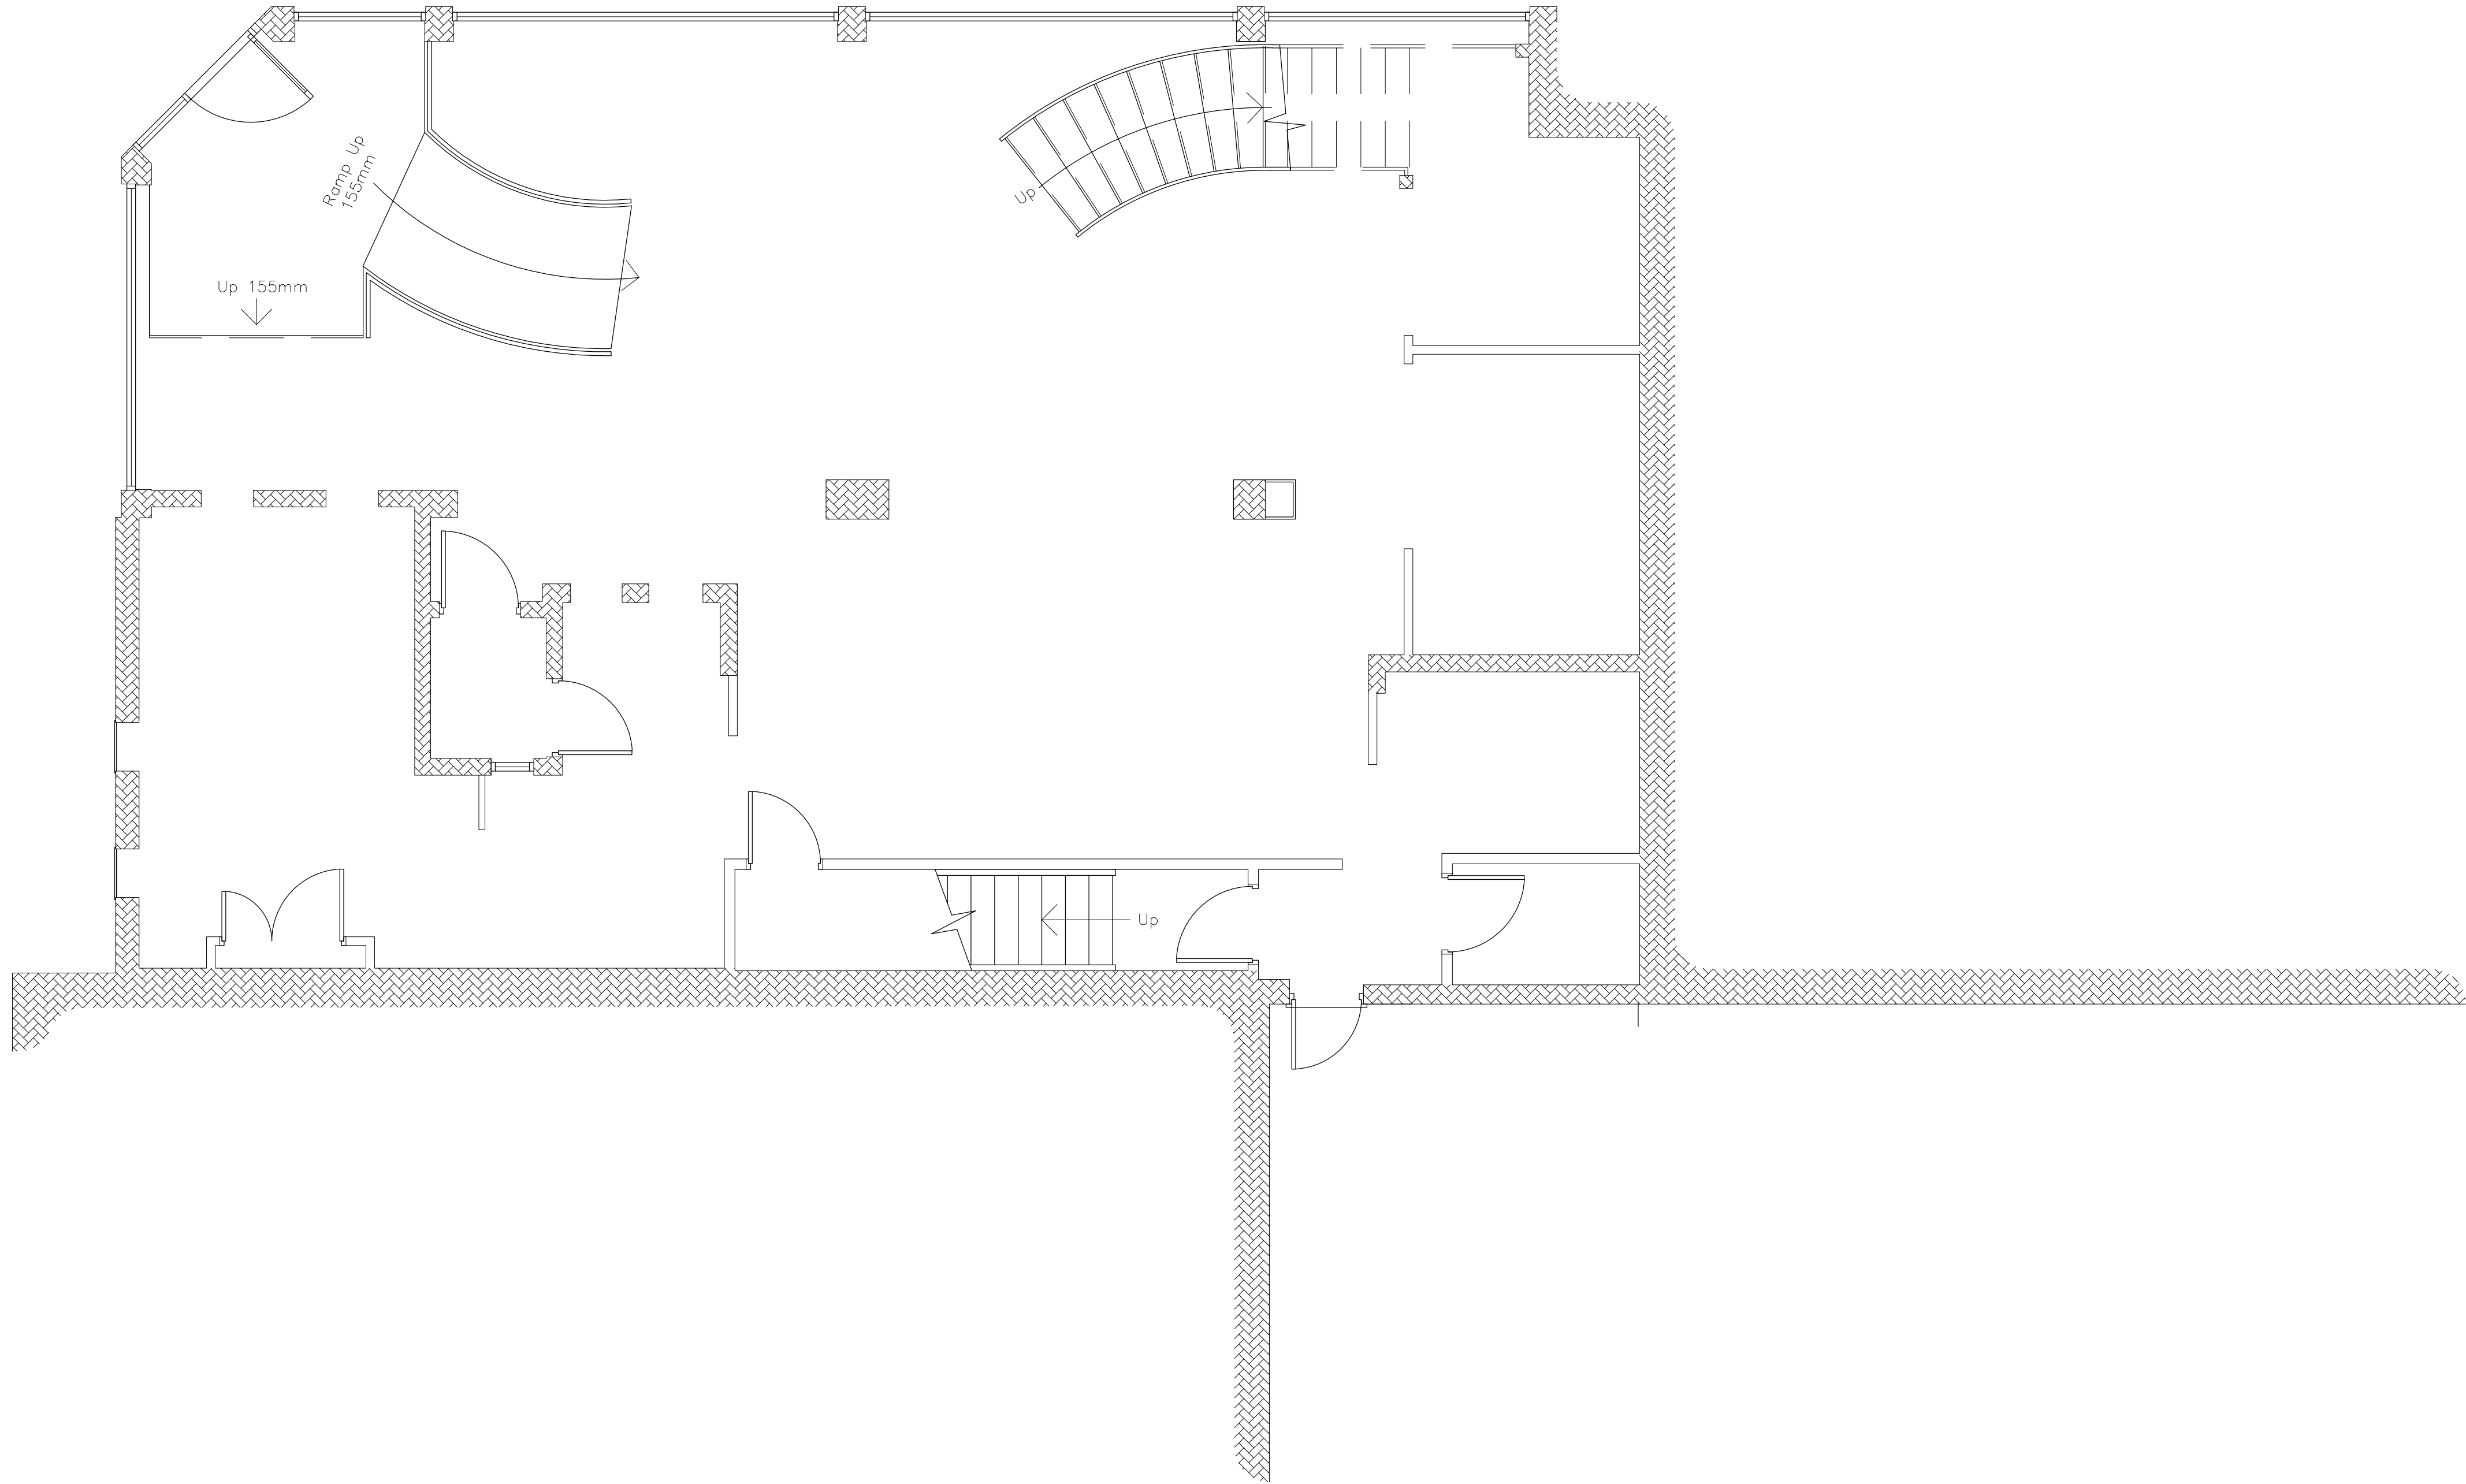

TOTAL GROUND FLOOR AREA EXISTING USE: BANK	
179.2m ²	1928.9ft ²

EXISTING GROUND FLOOR

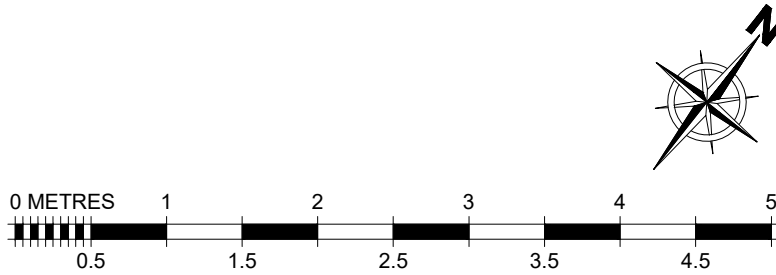

REVISIONS

CHANGE OF USE

FIT OUT TYPE PLANNING		
PROJECT MERKUR SLOTS 537 STOCKPORT ROAD LONGSIGHT MANCHESTER M12 4NE		
DESCRIPTION EXISTING GROUND FLOOR		
DRAWN BY MG	SCALE 1:50	DATE 01/07/24
DRAWING No. 899-EX-001	REVISION 00	



COPYRIGHT IS RESERVED BY MERKUR CASINO UK AND IS ISSUED ON THE CONDITION THAT IT IS NOT COPIED OR DISCLOSED BY OR TO ANY UNAUTHORISED PERSONS WITHOUT PRIOR CONSENT FROM MERKUR CASINO UK.
THIS DRAWING SHOULD NOT BE SCALED. THE CONTRACTOR SHOULD CHECK ALL DIMENSIONS ON SITE. ANY ERROR OR OMISSION SHOULD BE REPORTED TO MERKUR CASINO UK.